



Do not scale off this drawing. All dimensions to be checked on site prior to manufacture and construction. This drawing is the property of Just H Architects and should not be reproduced without permission. All discrepancies to be brought to the attention of the architect immediately. This drawing to be read in conjunction with the specification / bill of quantities and related drawings.


REVISION	FIRST ISSUE	15.12.21	RCO
P02	Amended to suit change in canopy design	29.07.22	CT
P03	Column sizes and type, and purlin size amended as SE details.	21.09.22	CT
p04	Amended to suit redesign following planning feedback	07.11.22	RCO
P05	Materials notation and additional detail added	08.11.22	RCO
P06	Entrance arches and colour render added,	14.11.22	RCO
P07	Amended to suit revised structure, naming convention altered	08.12.22	RCO
P08	Roofline amended to suit revised geometry	10.02.23	RCO
P09	Green roof removed - PLANNING ISSUE	21.04.23	CT
P10	Portal entrances removed	02.05.23	RCO
P11	Updates as per column coordination	21.03.24	HK
P12	Elevations updated to client comment	11.04.24	JG
P13	Elevations updated to client comment	17.04.24	OK
P14	Reference to colour of steels removed	08.05.24	OK

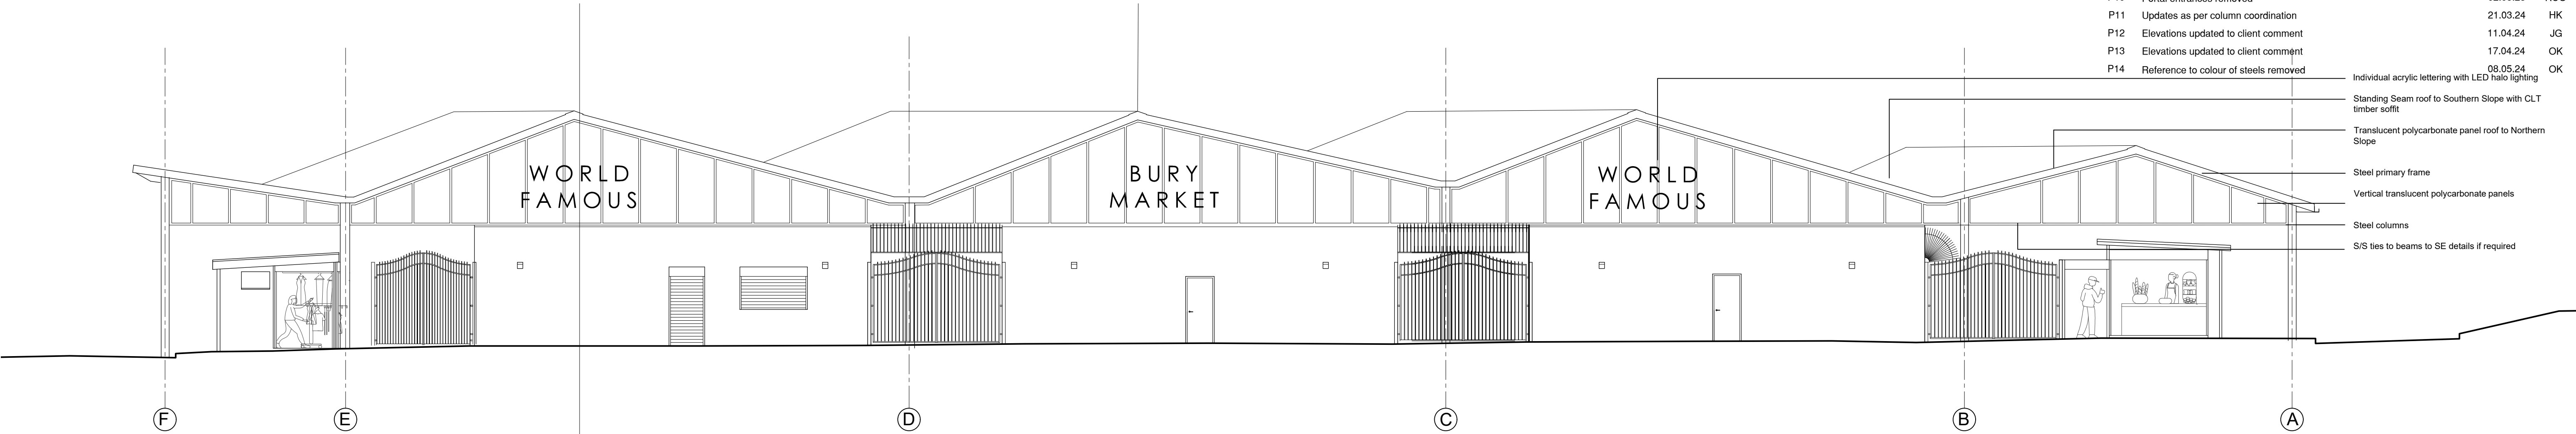

ELEVATION 1 - CANOPY ROOF 1

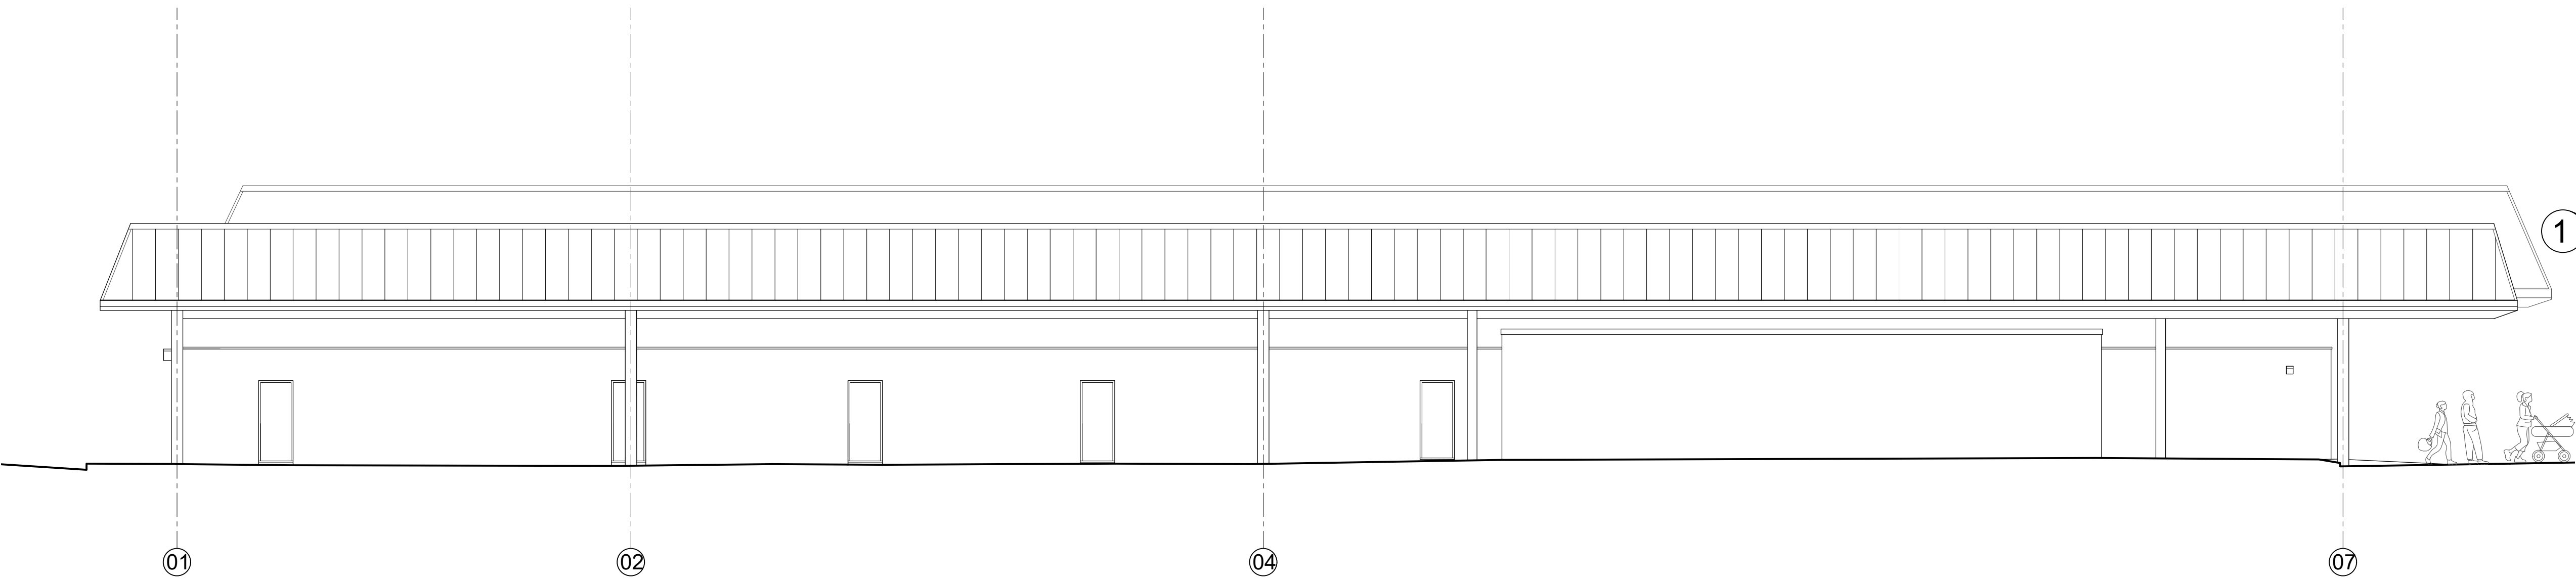

ELEVATION 4 - CANOPY ROOF 1

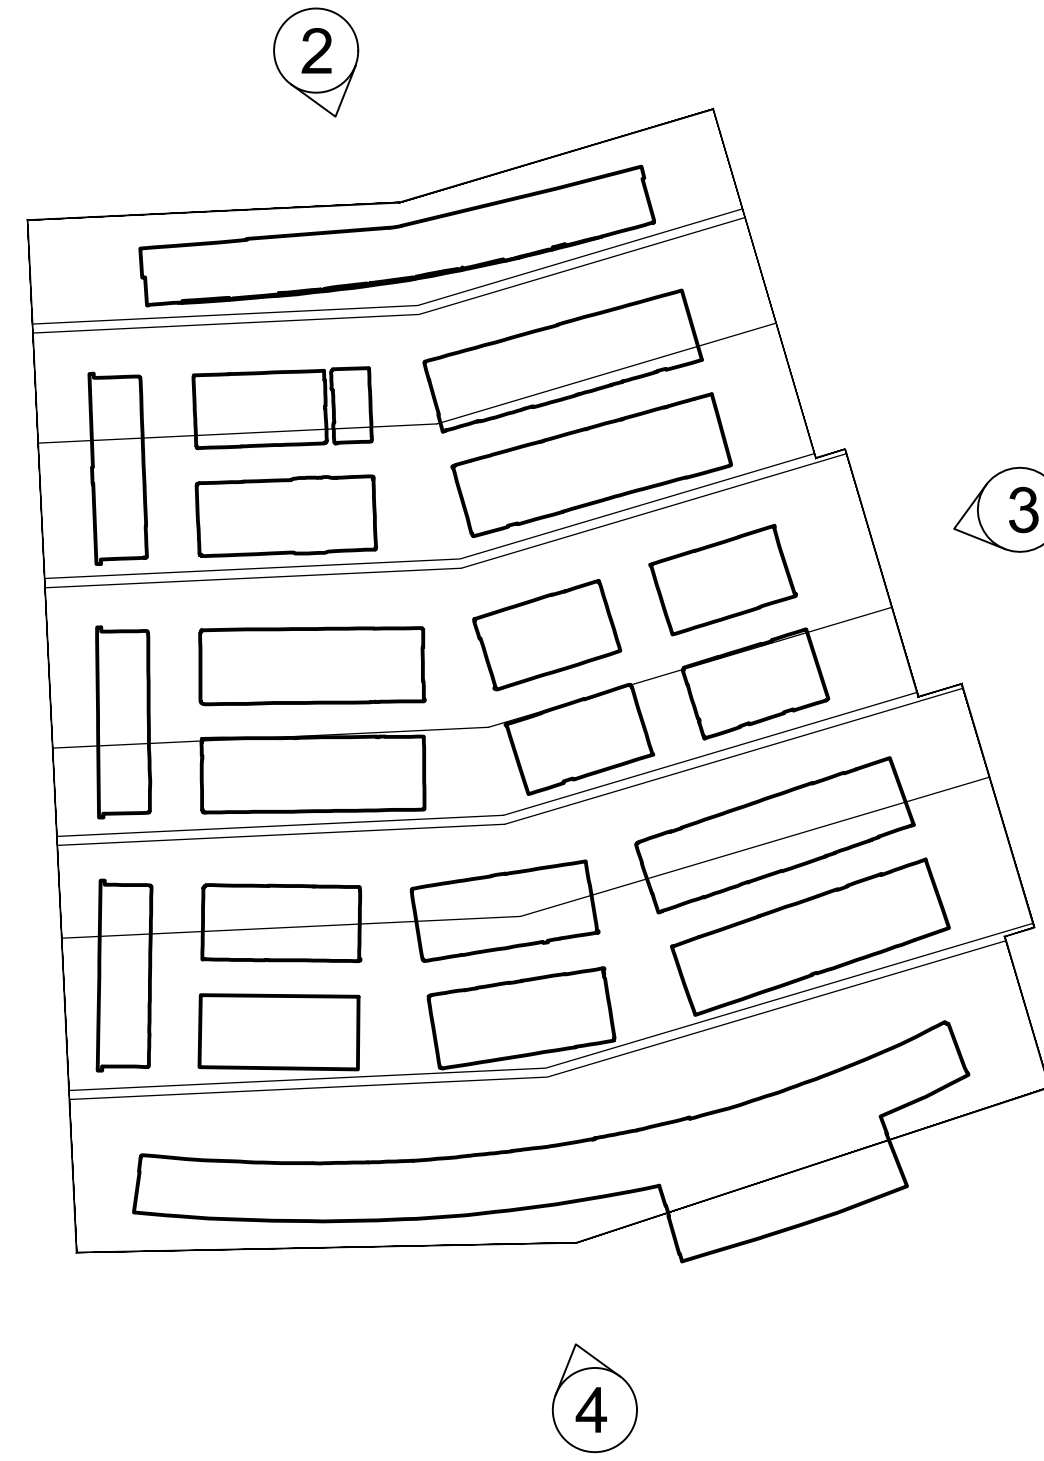

1

2

3

4

BURY COUNCIL	client	 Just H Architects 107 Timber Wharf 32 Worsley Street Castlefield, Manchester M15 4NX 0161 237 5500 info@justharchitects.co.uk
BURY MARKET MASTERPLAN	project	
PROPOSED MARKET CANOPY ROOF 1 ELEVATIONS SHEET 1	title	
BC01	job No.	
BURMAR-JHA-XX-02-DR-A-0034 Rev P14	dwg No.	
1:100 @ A1	scale	
SK	drawn	