




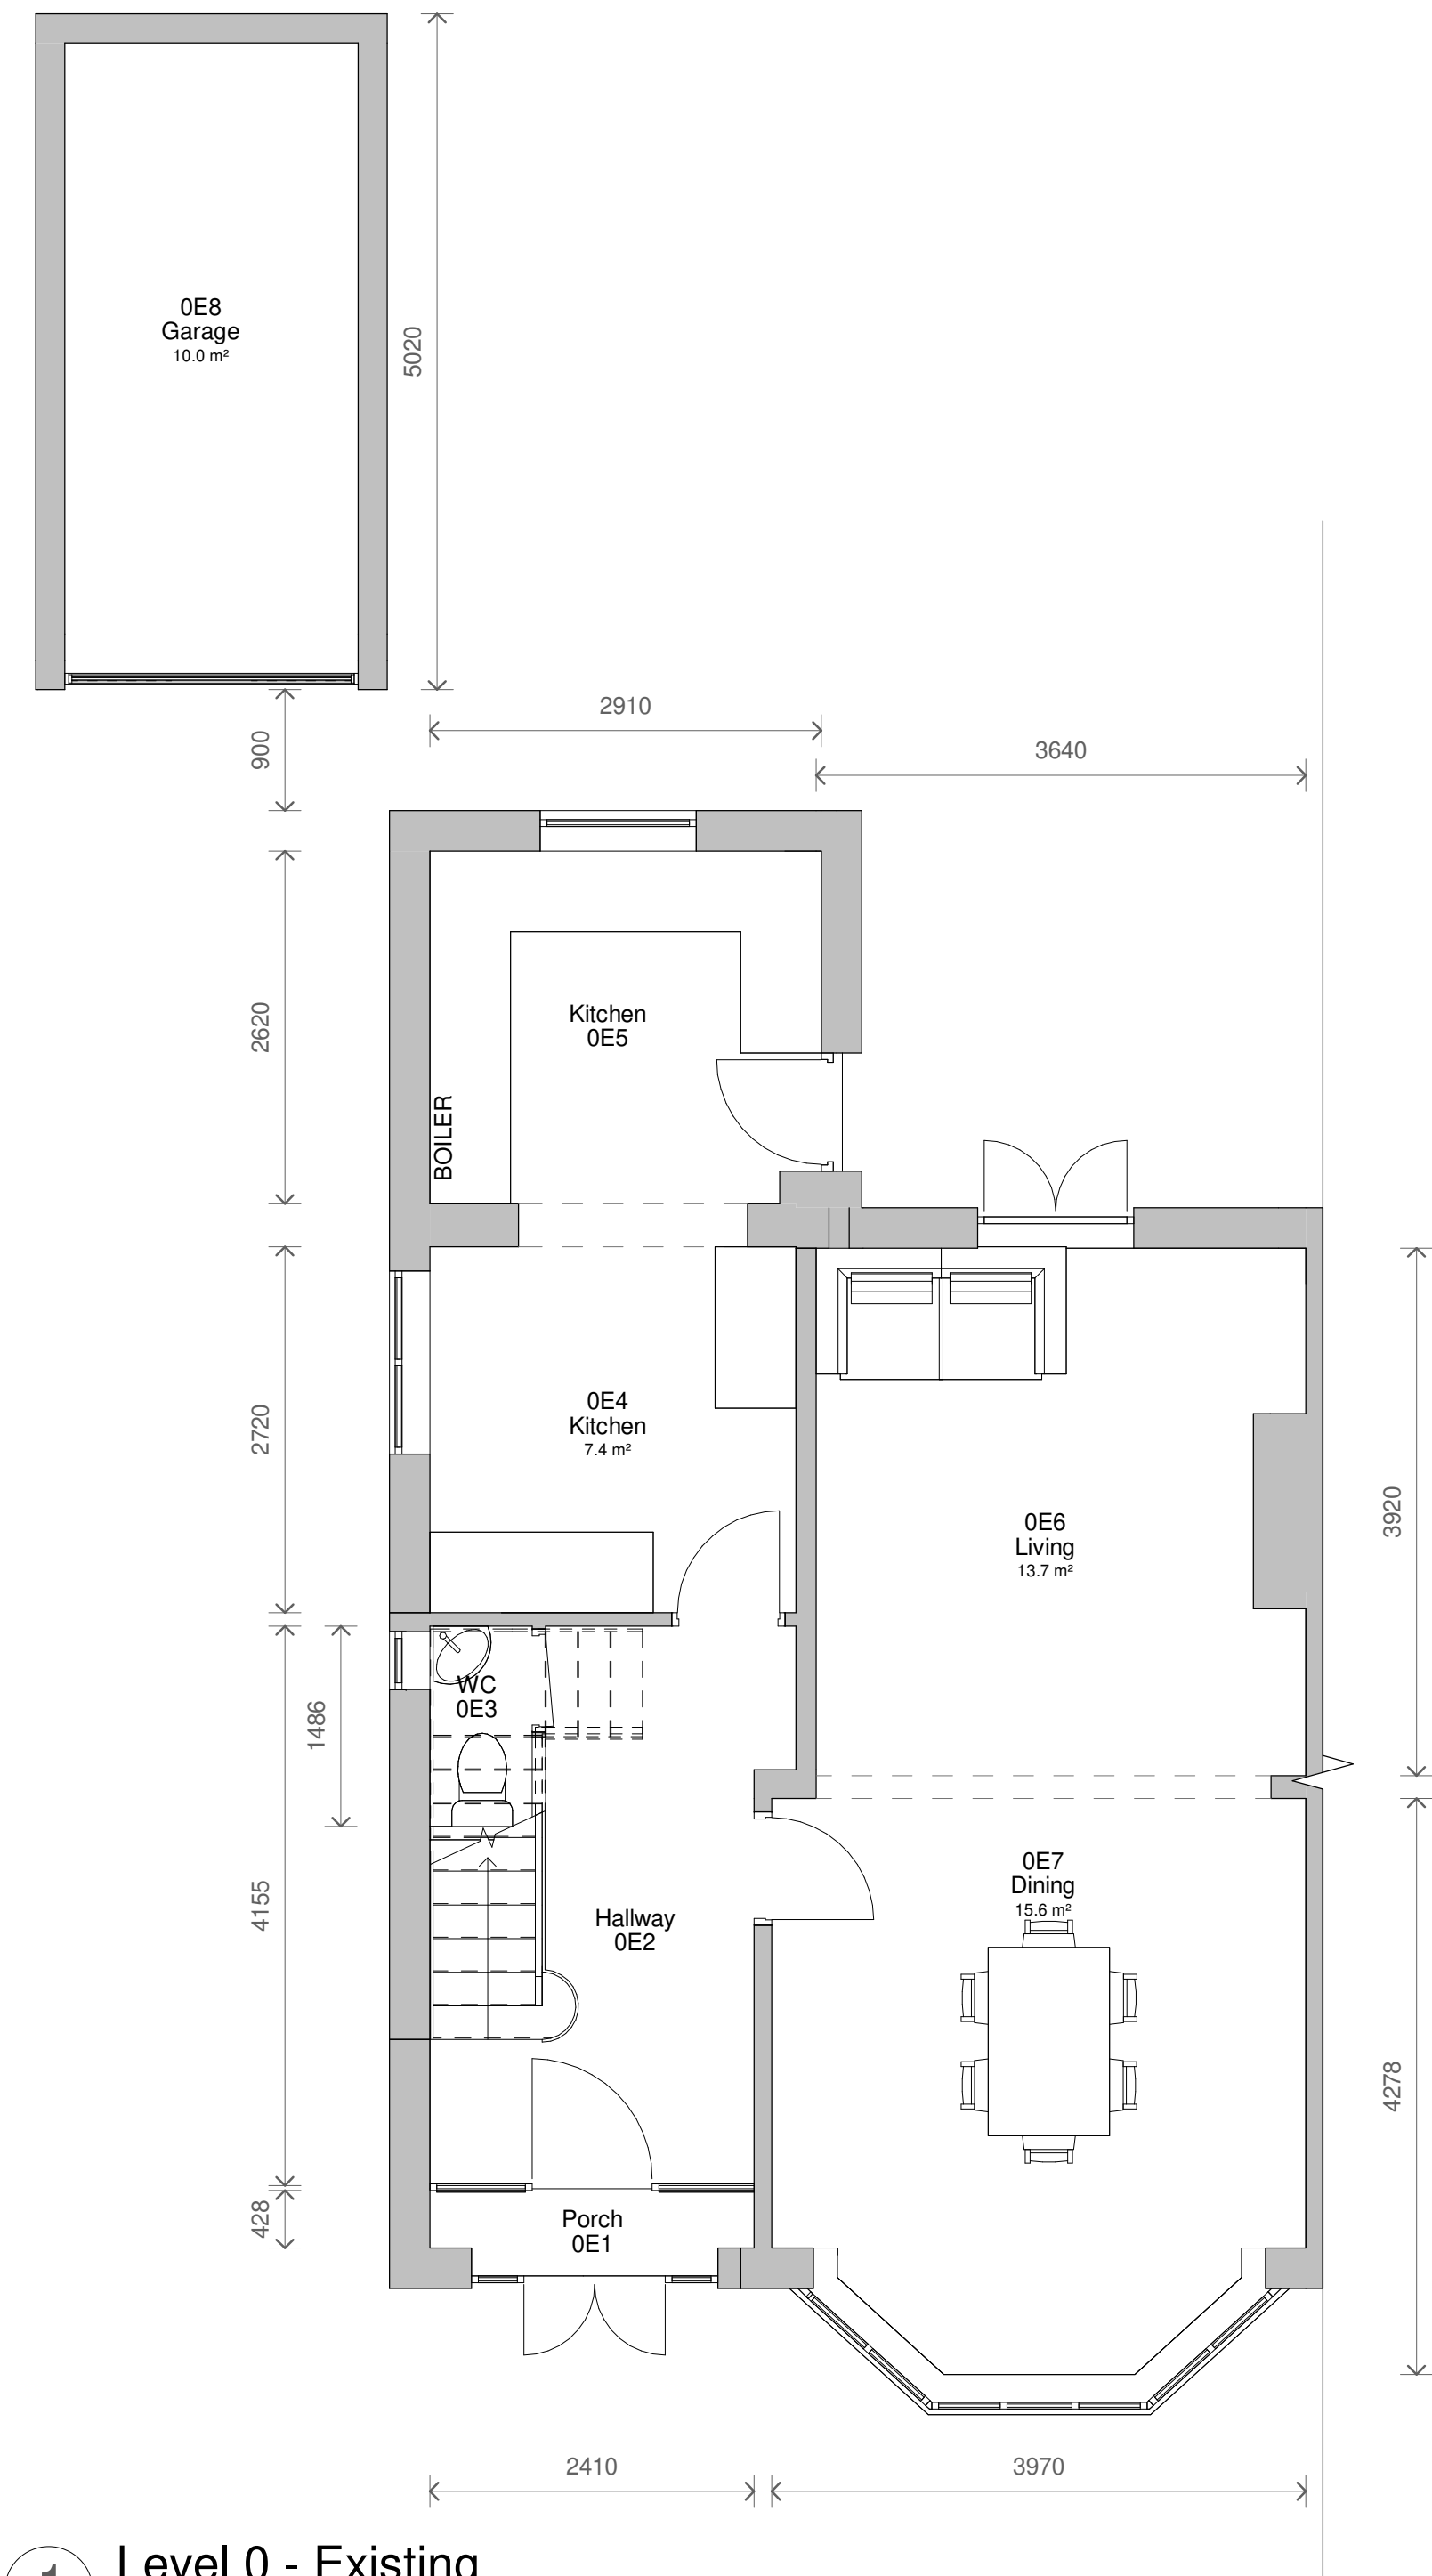

1 Level 0 - Existing
1 : 50

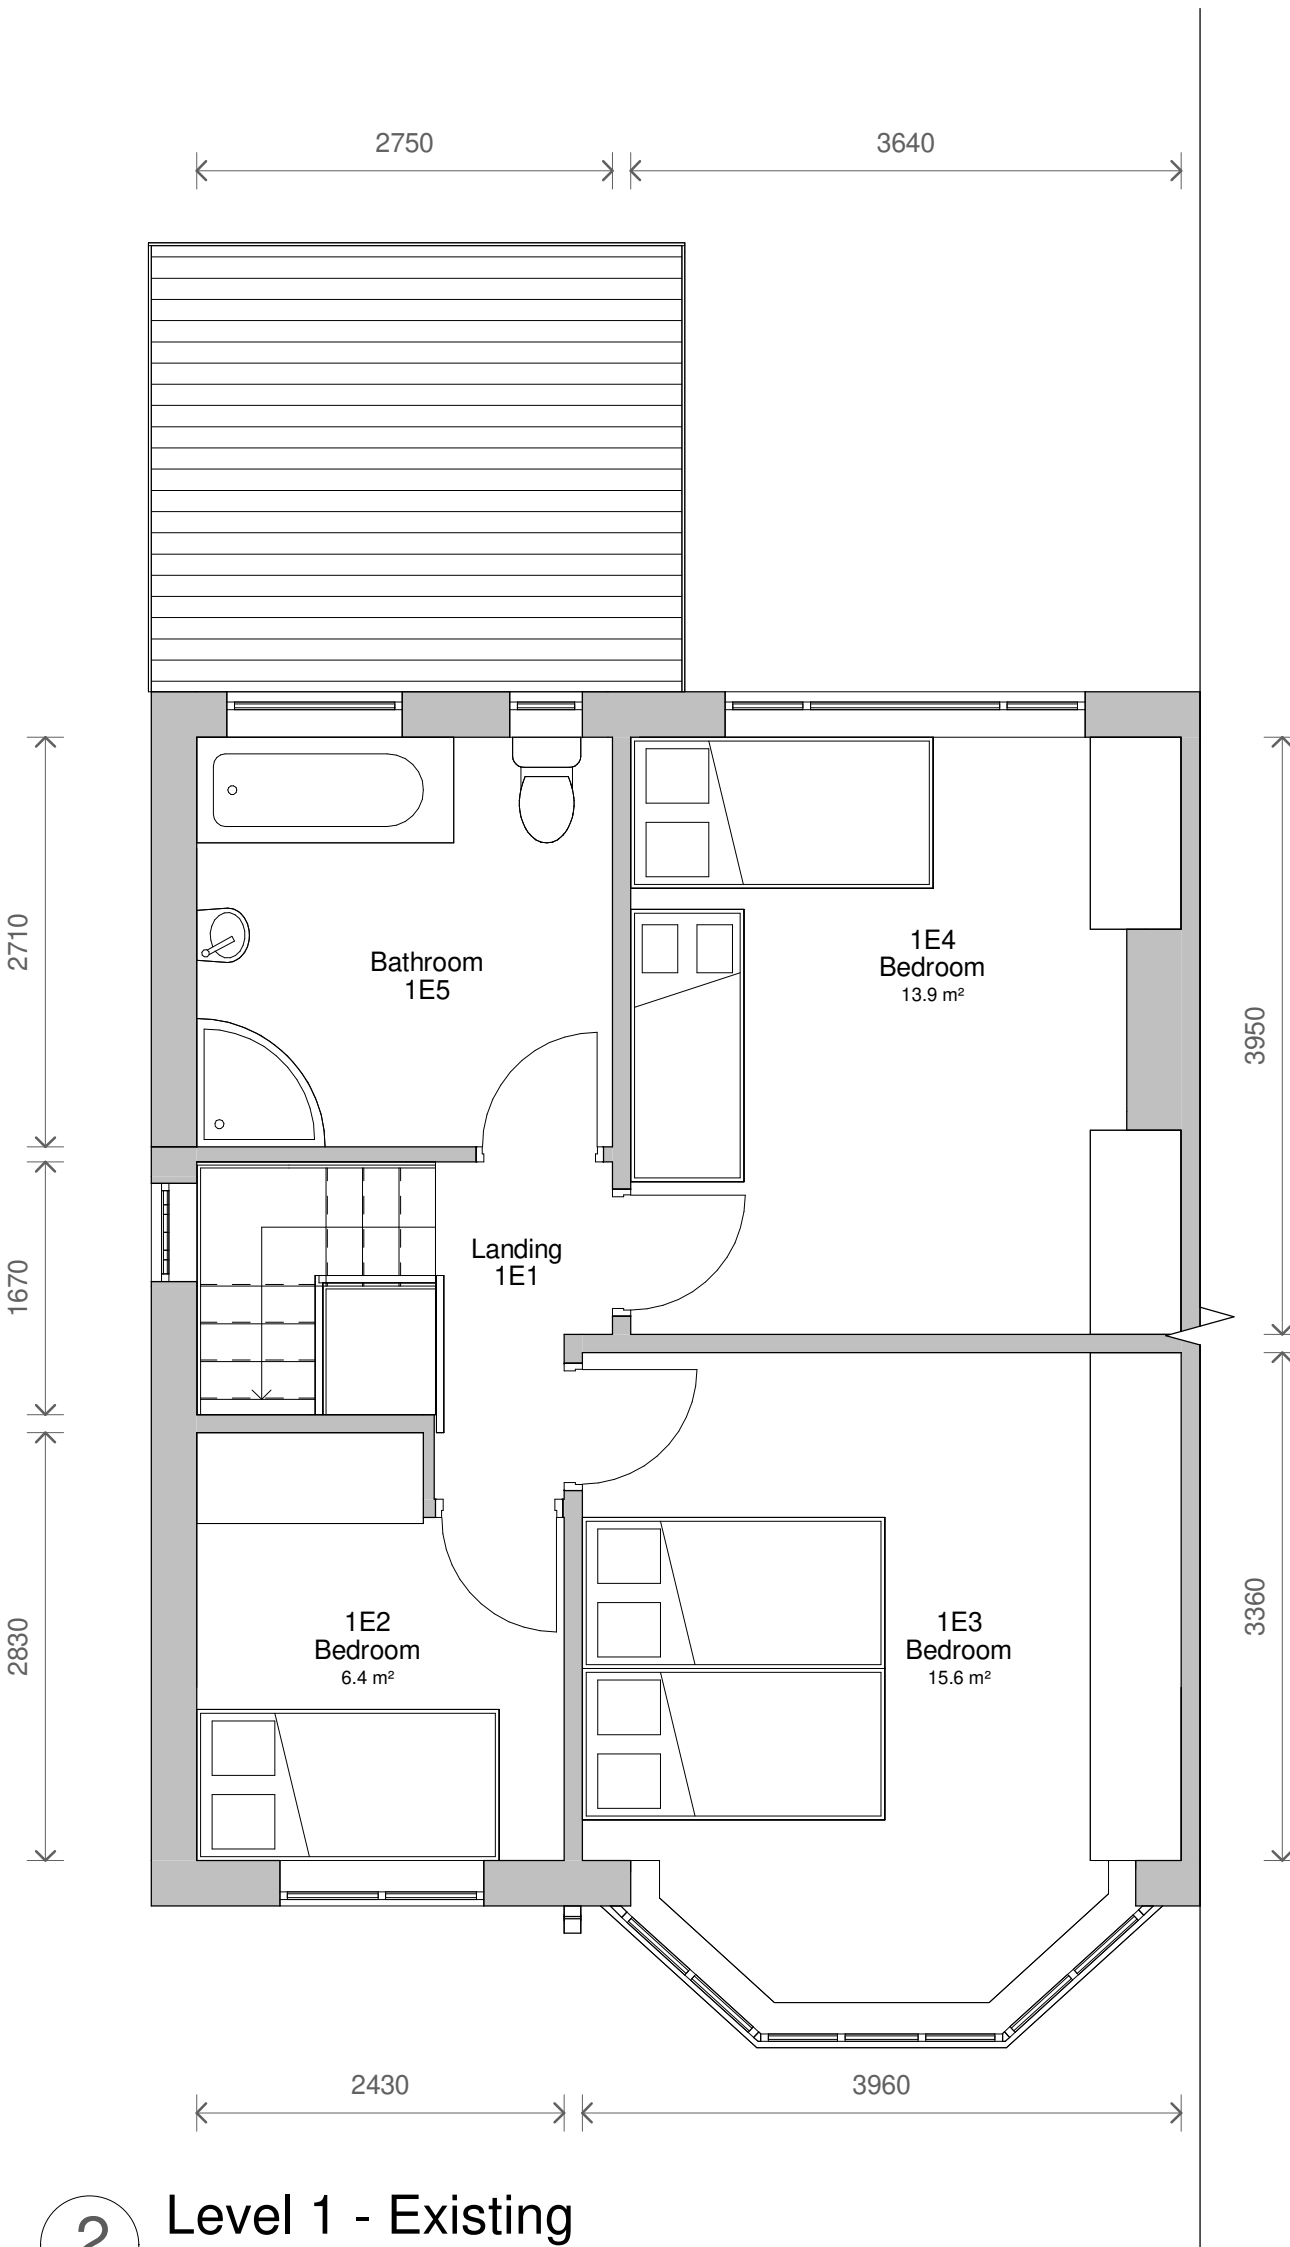

2 Level 1 - Existing
1 : 50

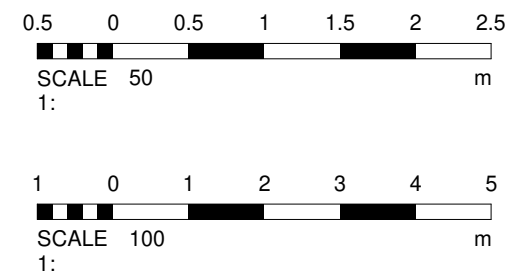

3 Front - Existing
1 : 100



4 Left Side - Existing
1 : 100



5 Rear - Existing
1 : 100



6 Right Side - Existing
1 : 100

No.		Description	Date
PROJECT			
14 Meadfoot Avenue			
TITLE			
Existing Plans and Elevations			
CLIENT			
Dresdner			
STATUS			
DESIGN			
DRAWN BY	DATE	SCALE (@ A1)	
CB	04/01/2023	As indicated	
PROJECT NUMBER		DRAWING NUMBER	REV
GSS22115.1		002	
GOLD SKETCH			
S T U D I O S			
www.goldsketch.co.uk		info@goldsketch.co.uk	0161 792 9595
NOTES			
© COPYRIGHT: ALL RIGHTS RESERVED. NO PART OF THIS DRAWING MAY BE REPRODUCED WITHOUT PRIOR WRITTEN CONSENT. DRAWING TO BE USED FOR THE EXISTING ONLY. ANY DISCREPANCIES TO BE REPORTED TO THE ARCHITECT. THIS DRAWING IS THE PROPERTY OF GOLD SKETCH AND WILL BE KEPT ON FILE FOR THE ARCHITECT'S USE. ALL DIMENSIONS ARE IN METERS UNLESS OTHERWISE STATED. LEGIBILITY: ALL LINES OF PRACTICE AND BRITISH STANDARDS. ALL DIMENSIONS ON THIS DRAWING ARE IN MILLIMETRES (UNLESS OTHERWISE STATED).			