



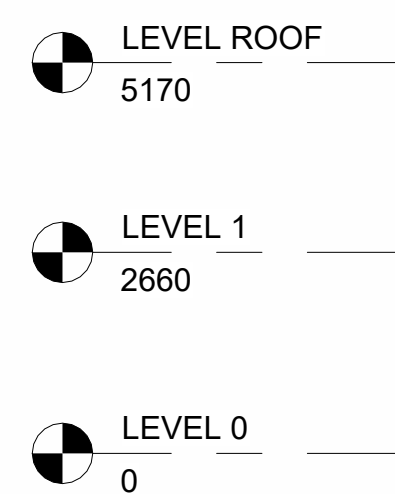

3 Front - Existing
1 : 100

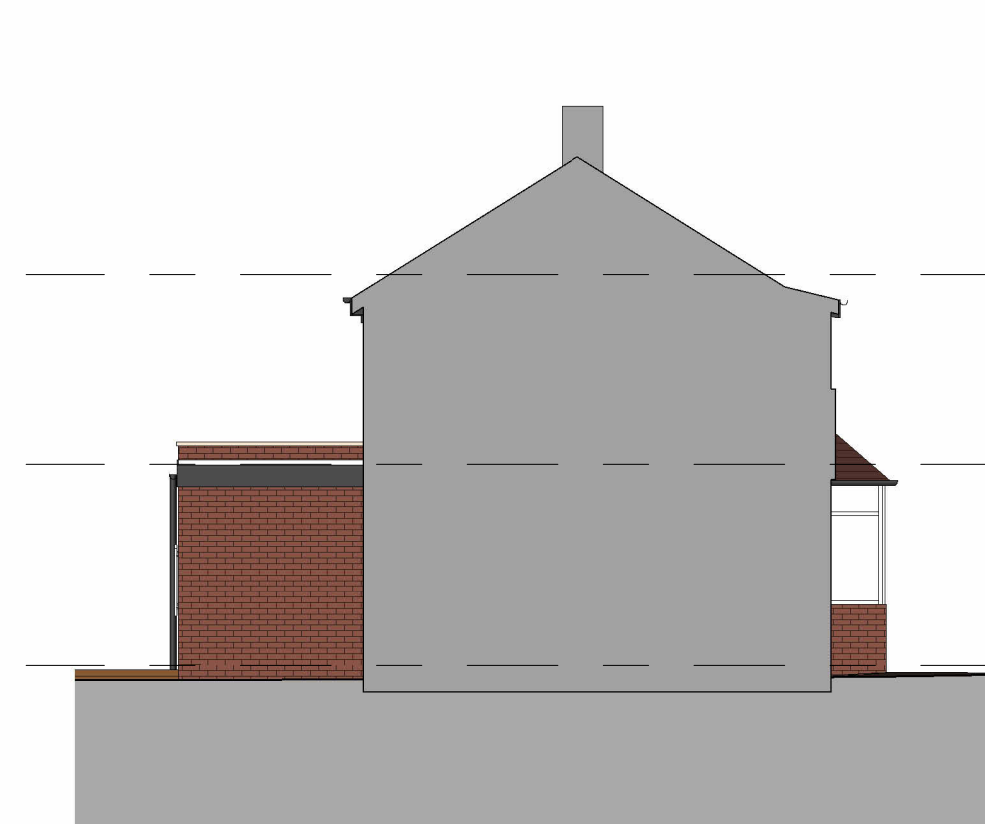


4 Left Side - Existing
1 : 100




5 Rear - Existing
1 : 100



6 Right Side - Existing
1 : 100

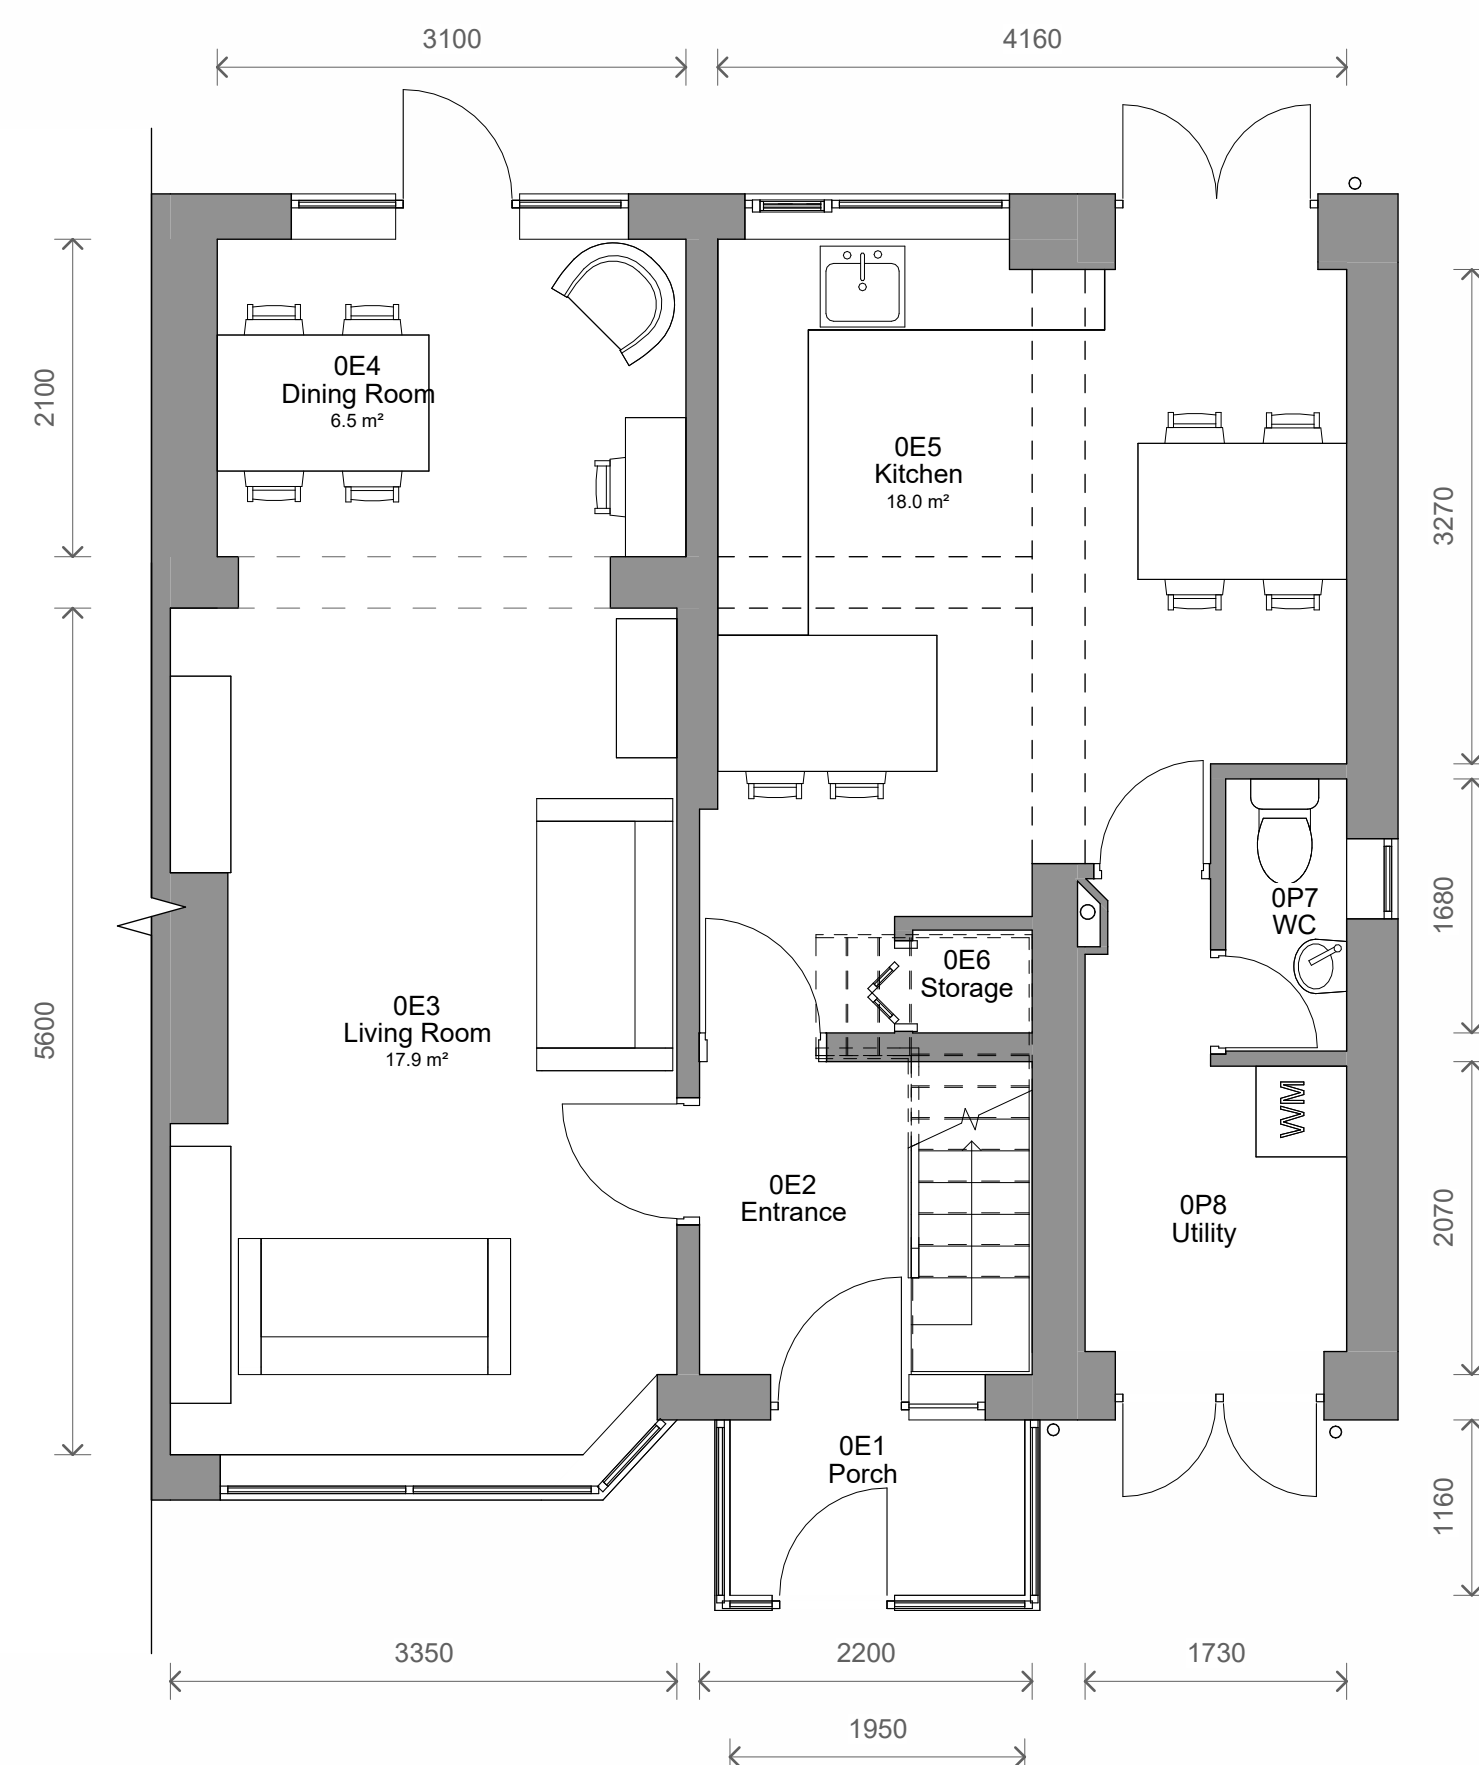

1 Level 0 - Existing
1:50

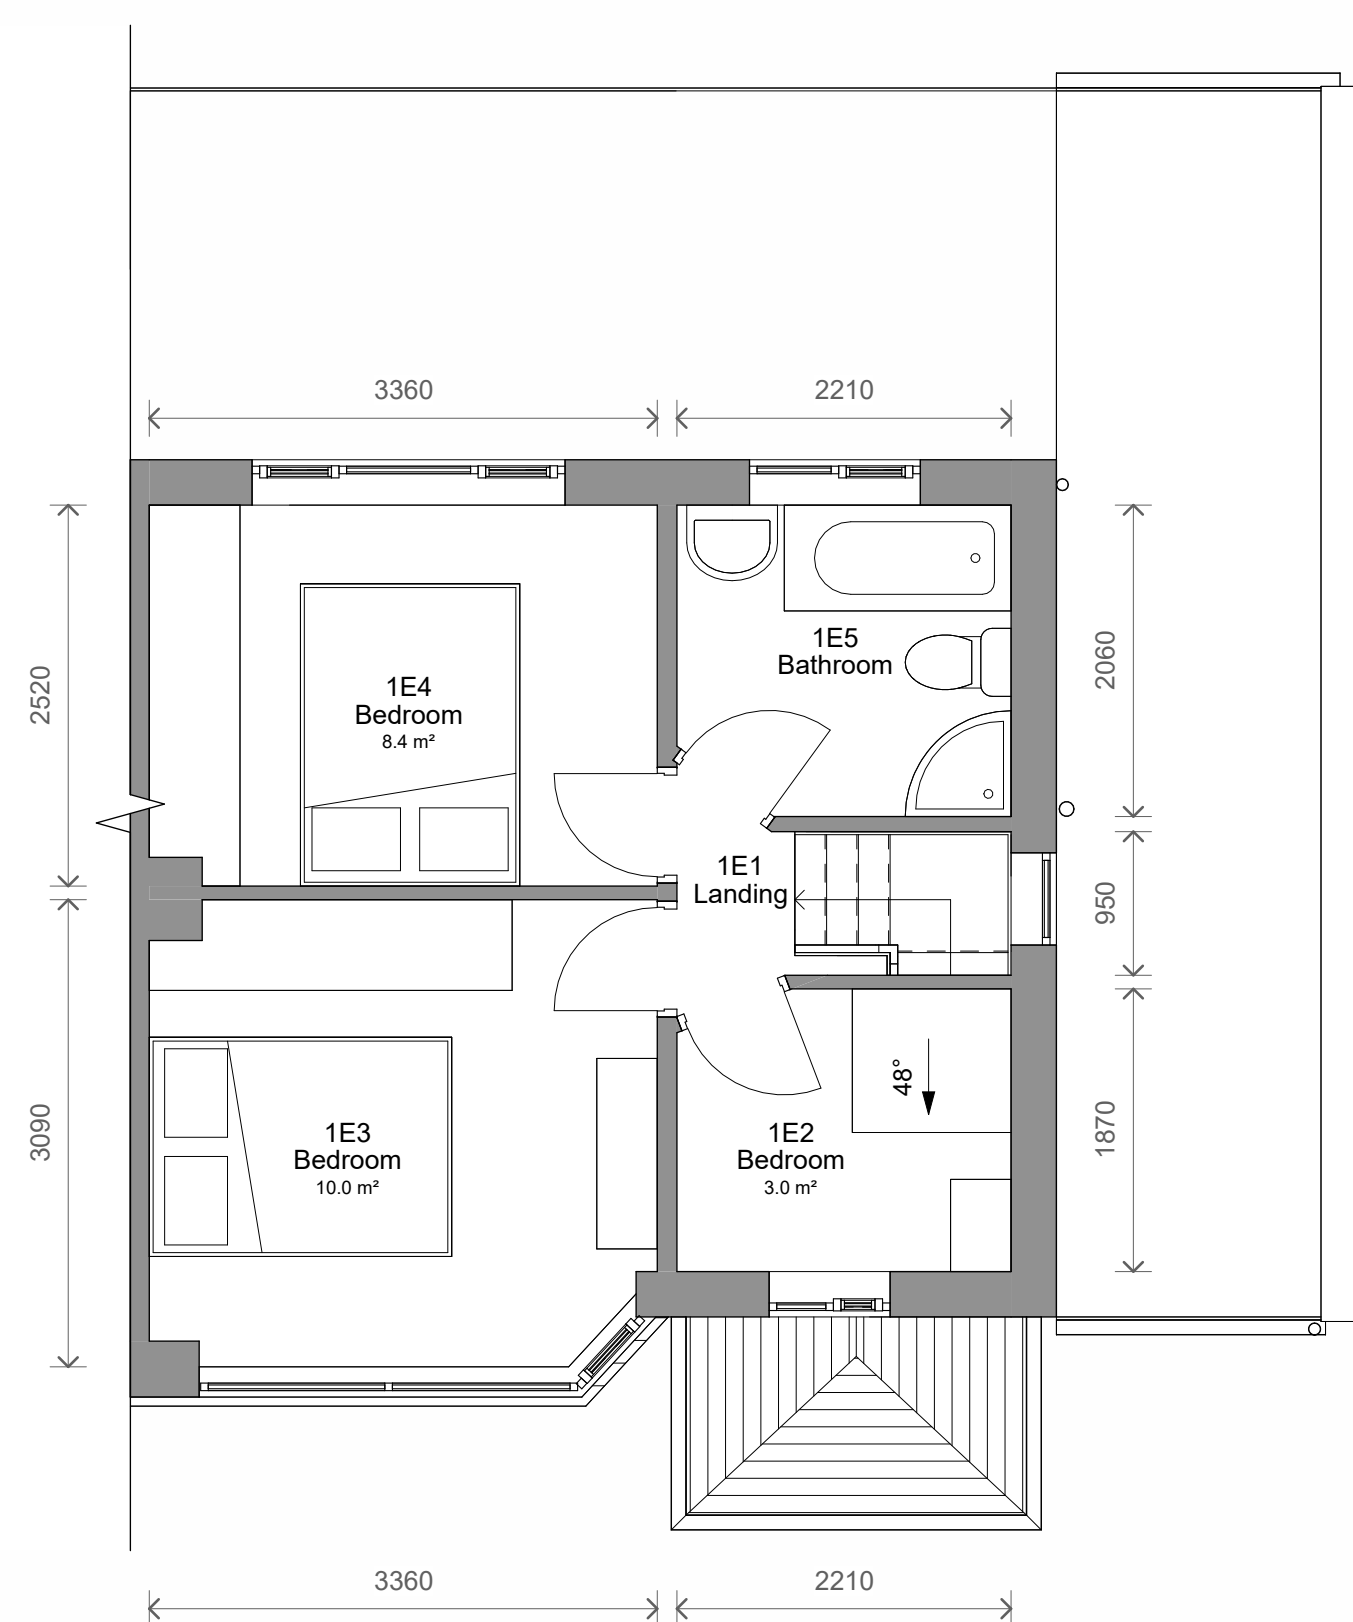

② Level 1 - Existing
1 : 50



No.	Description	Date	Initial
PROJECT		40 Windsor Avenue, Whitefield	
TITLE		Existing Plans and Elevations	
STATUS		DESIGN	
DRAWN BY	DATE	SCALE (@ A1)	
JB	01/10/2025	As indicated	
PROJECT NUMBER		DRAWING NUMBER	REV
GSS25171		002	
www.goldsketch.co.uk		info@goldsketch.co.uk	0161 792 9595
NOTES © COPYRIGHT - ALL RIGHTS RESERVED. THIS DRAWING MUST NOT BE REPRODUCED OR WITHOUT PRIOR WRITTEN CONSENT. DRAWING IS TO BE USED FOR THE STATUS INDICATED ONLY. ANY CHANGES AND/OR SETTING OUT MUST BE CHECKED AND CONFIRMED ON SITE. ANY DISCREPANCIES TO BE REPORTED TO THE ARCHITECT IMMEDIATELY. THIS DRAWING IS THE PROPERTY OF GOLD SKETCH. ALL RIGHTS AND INTERESTS TO BE IN FULL FORCE AND EFFECT WITH CURRENT STATUTORY LEGISLATION. RELEVANT CODES OF PRACTICE AND BRITISH STANDARDS. ALL DIMENSIONS ON THIS DRAWING ARE IN MILLIMETRES UNLESS OTHERWISE STATED.			