



3 Front - Proposed  
1 : 100







4 Left Side - Proposed  
1 : 100



5 Rear - Proposed  
1 : 100



6 Right Side - Proposed  
1 : 100

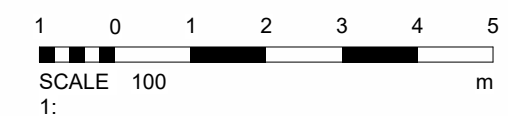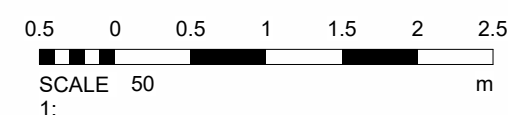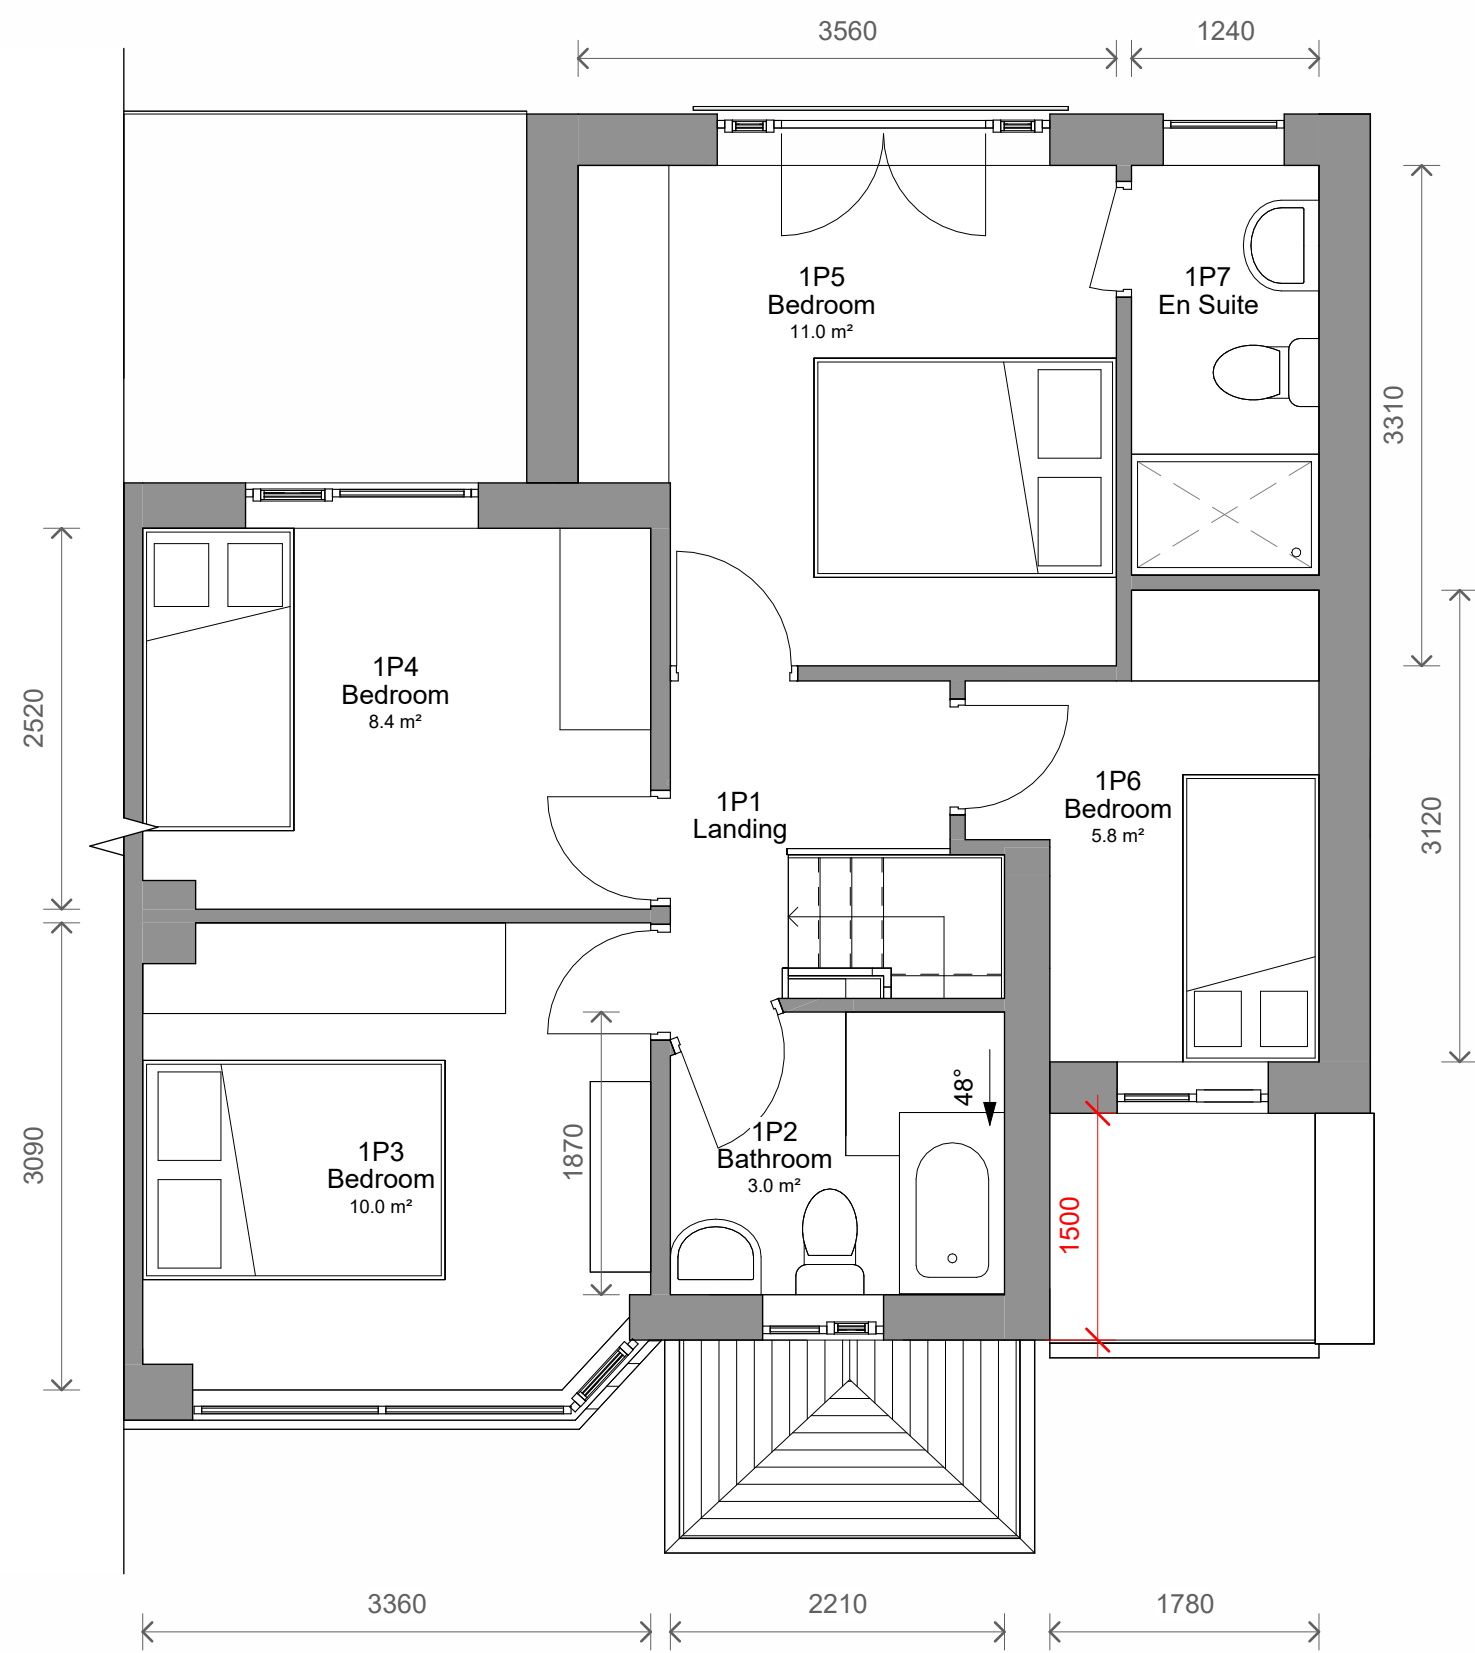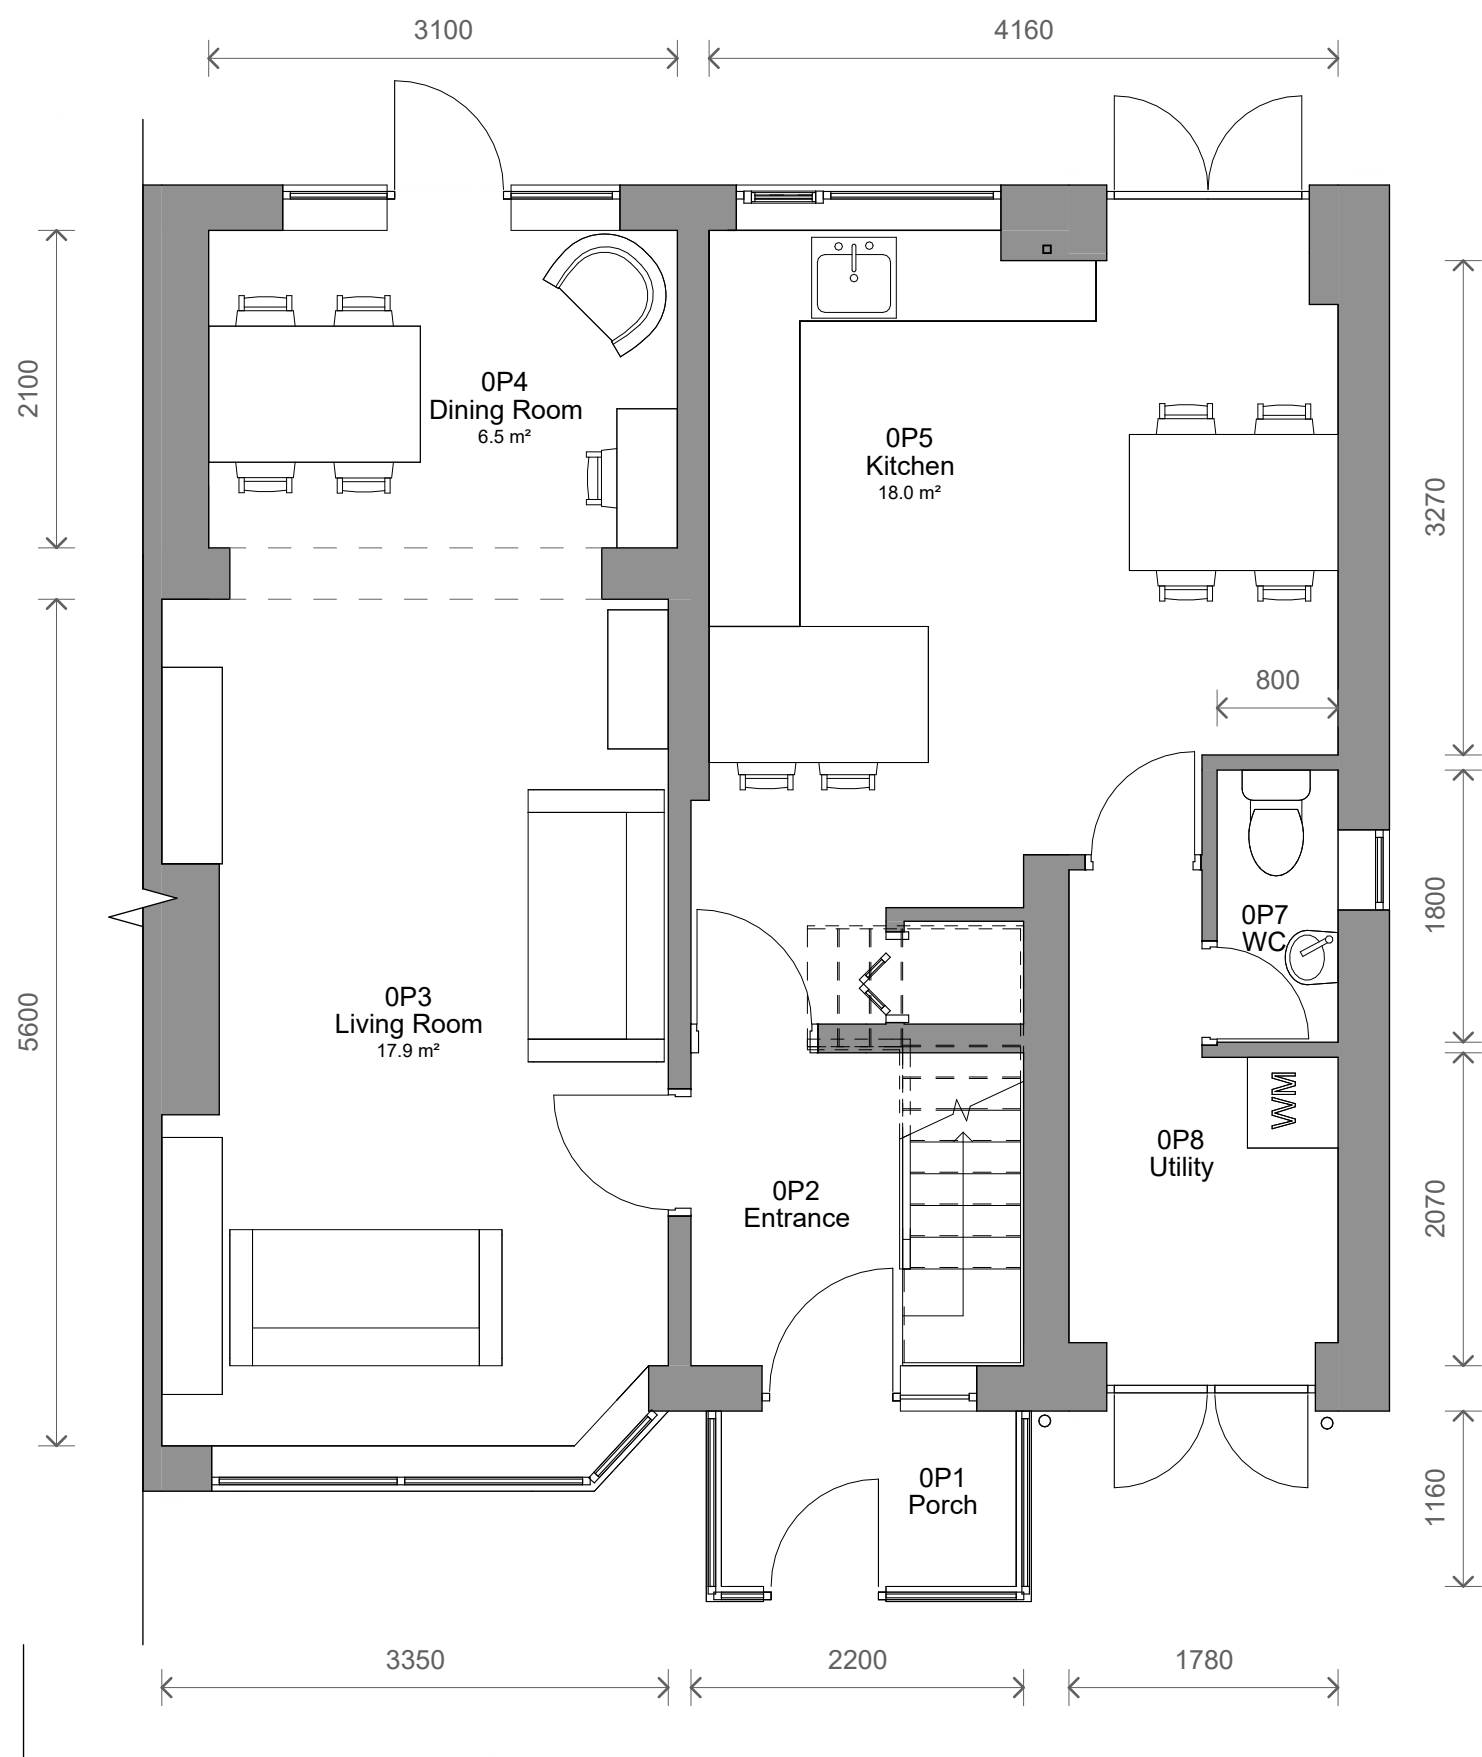

|     |                |            |         |
|-----|----------------|------------|---------|
| 1   | Revised Design | 27/11/2025 | CB      |
| No. | Description    | Date       | Initial |

|   |                       |                              |
|---|-----------------------|------------------------------|
| PROJECT<br>40 Windsor Avenue, Whitefield   |                       |                              |
| TITLE<br>Proposed Plans and Elevations   |                       |                              |
| STATUS<br>DESIGN   |                       |                              |
| DRAWN BY<br>CB   | DATE<br>06/10/2025    | SCALE (@ A1)<br>As indicated |
| PROJECT NUMBER<br>GSS25171.1   | DRAWING NUMBER<br>003 | REV<br>1                     |
| GOLD SKETCH<br>S T U D I O S<br>www.goldsketch.co.uk info@goldsketch.co.uk 0161 792 9595   |                       |                              |
| NOTES<br>© COPYRIGHT - ALL RIGHTS RESERVED.<br>THIS DRAWING SHALL NOT BE REPRODUCED WITHOUT PRIOR WRITTEN CONSENT.<br>DRAWING TO BE USED FOR THE STATUS INDICATED ONLY.<br>ALL DIMENSIONS AND SETTING OUT SHALL BE CHECKED AND CONFIRMED ON SITE. ANY DISCREPANCIES TO BE REPORTED TO THE<br>LEGISLATION RELEVANT CODES OF PRACTICE AND BRITISH STANDARDS. ALL DIMENSIONS ON THIS DRAWING ARE IN MILLIMETRES UNLESS<br>OTHERWISE STATED. |                       |                              |