




1 Main Street Elevation
1 : 100

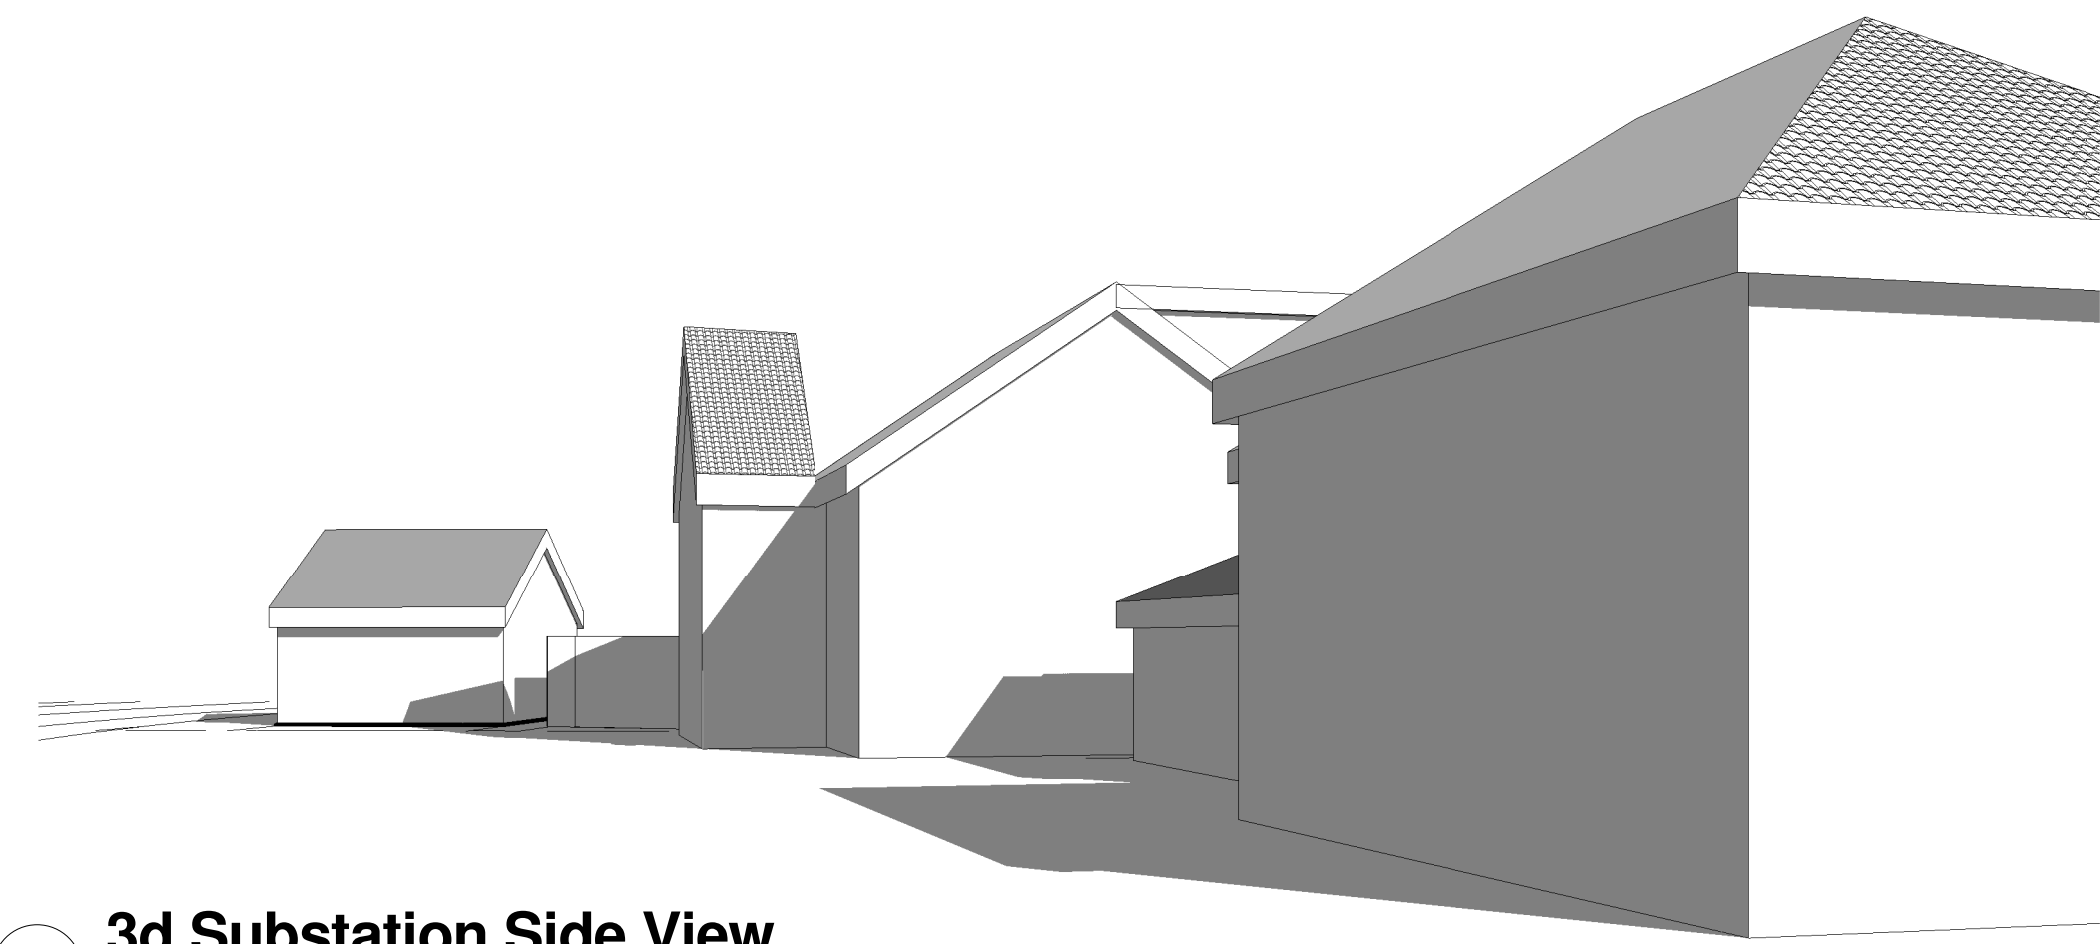

2 3d Substation Side View

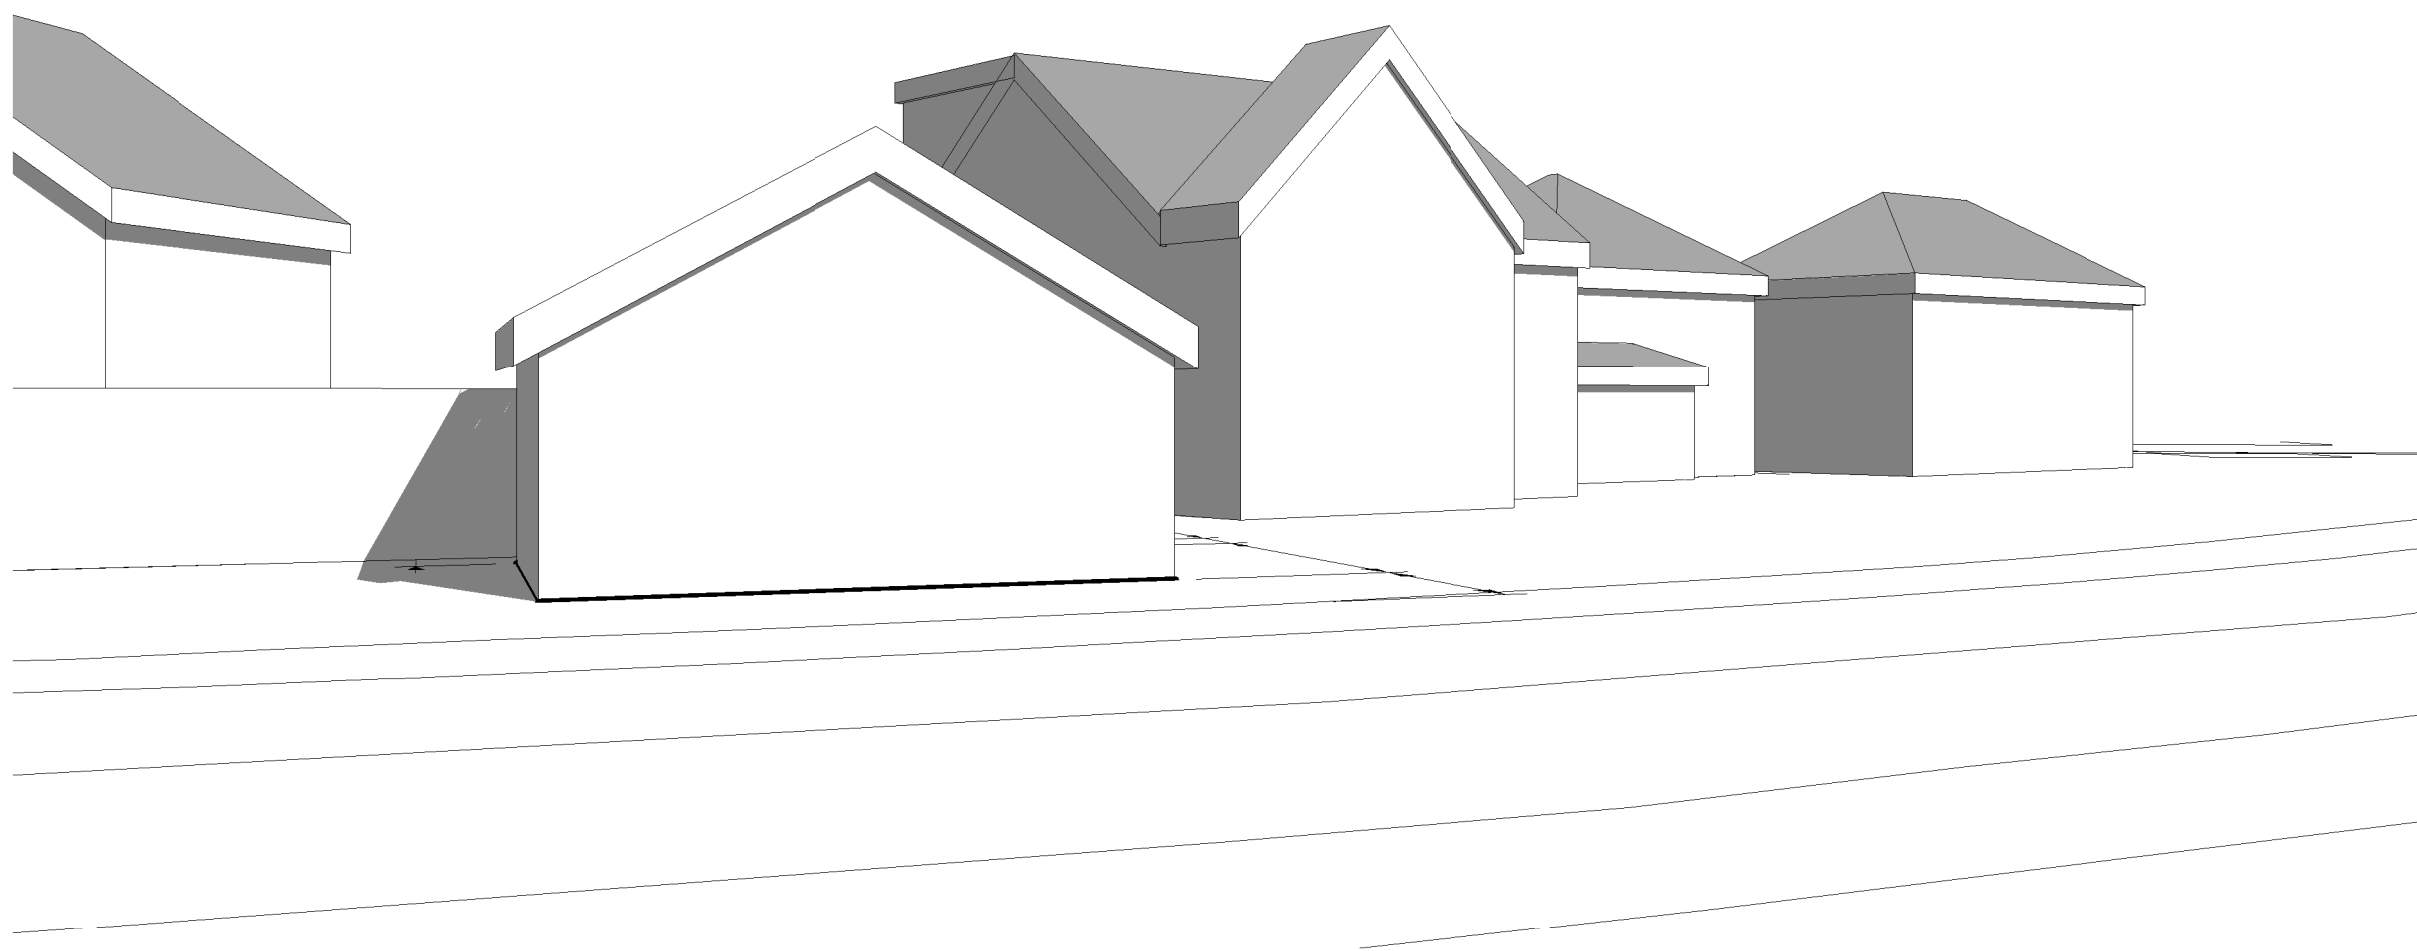

3 3D Roseberry Side View

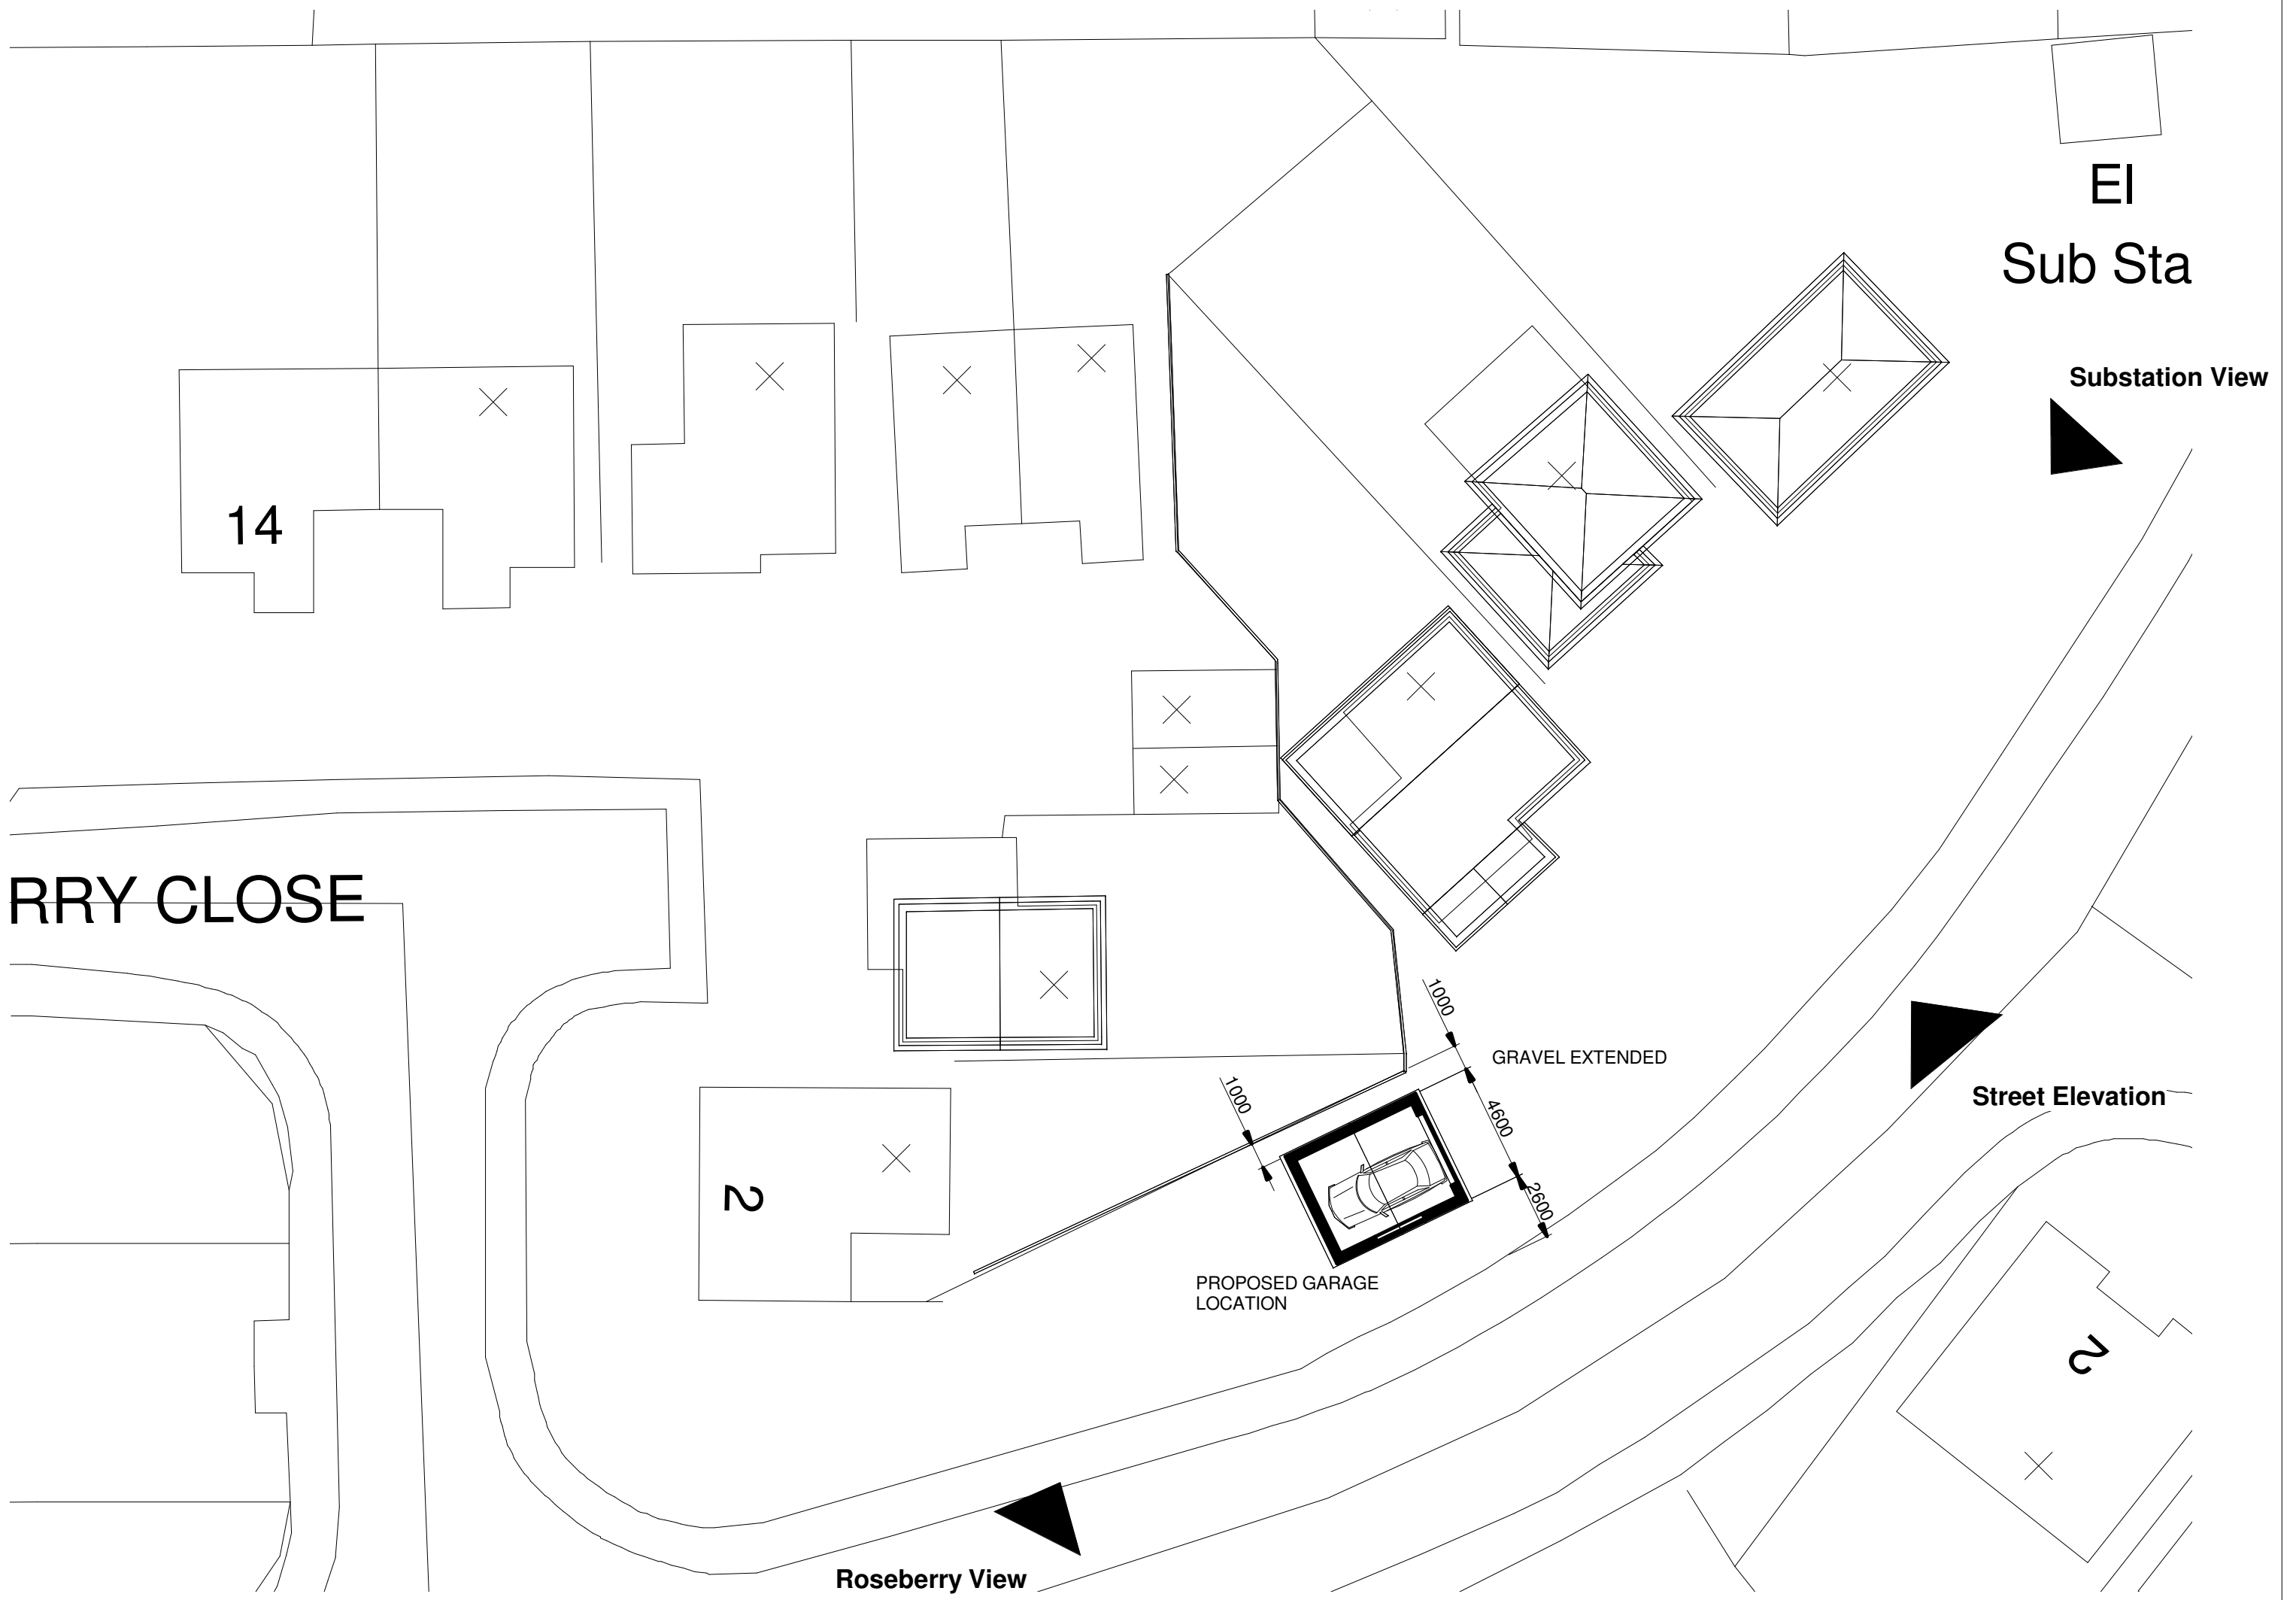

4 Site
1 : 200

REV A - Date: Drawn by:

RPC Architectural Design Ltd.
Mobile: 07909119580 - www.rpcad.co.uk - contact@rpcad.co.uk

Client: Sarah Barnard	Stage: Planning	Dwg ref: 1234
Project: 174 Whittingham Drive	Purpose of Issue: Planning	Drawn by: RC
Title: Street Elevations - Proposed	Scale/Sheet: As indicated	Date: June 23rd

© The Copyright of this drawing is vested with RPC Architectural Design Ltd. All use to the company granting a license to the Client for use during their project only. Do not scale from the drawing, use only figured dimensions. All dimensions checked on site. All discrepancies are to be reported immediately to RPC Architectural Design Ltd.