


MAIN ROOF RIDGE.

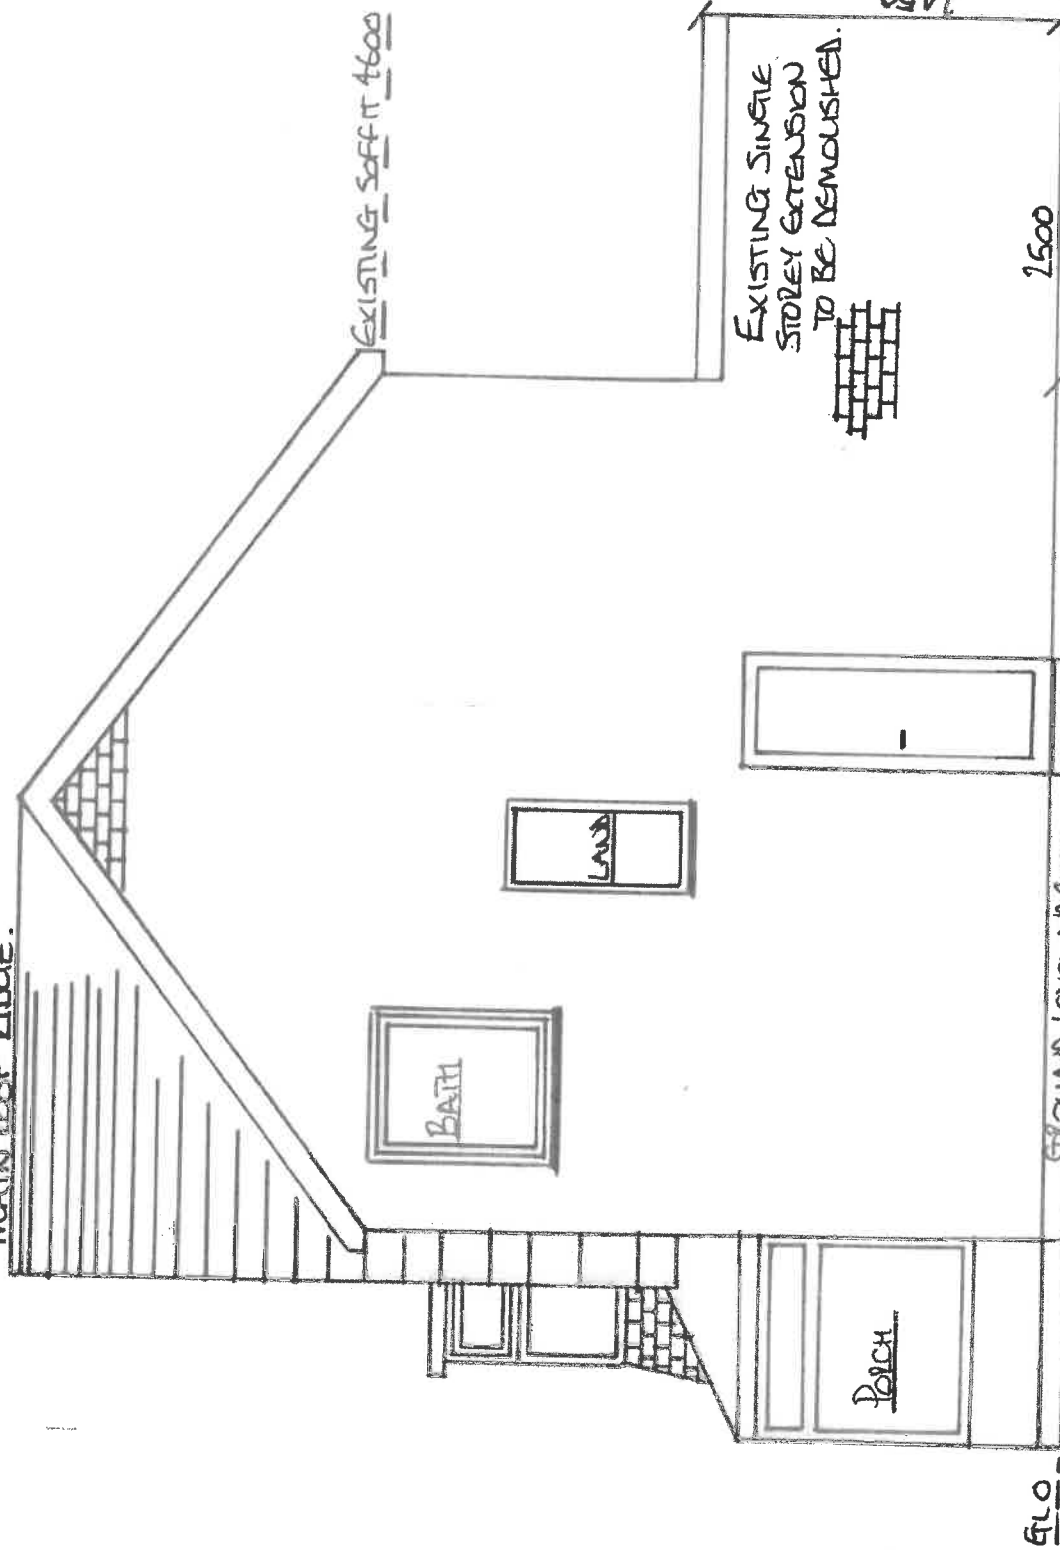

SIDE ELEVATION (GARDEN)

EXISTING SCALE 1-50.