




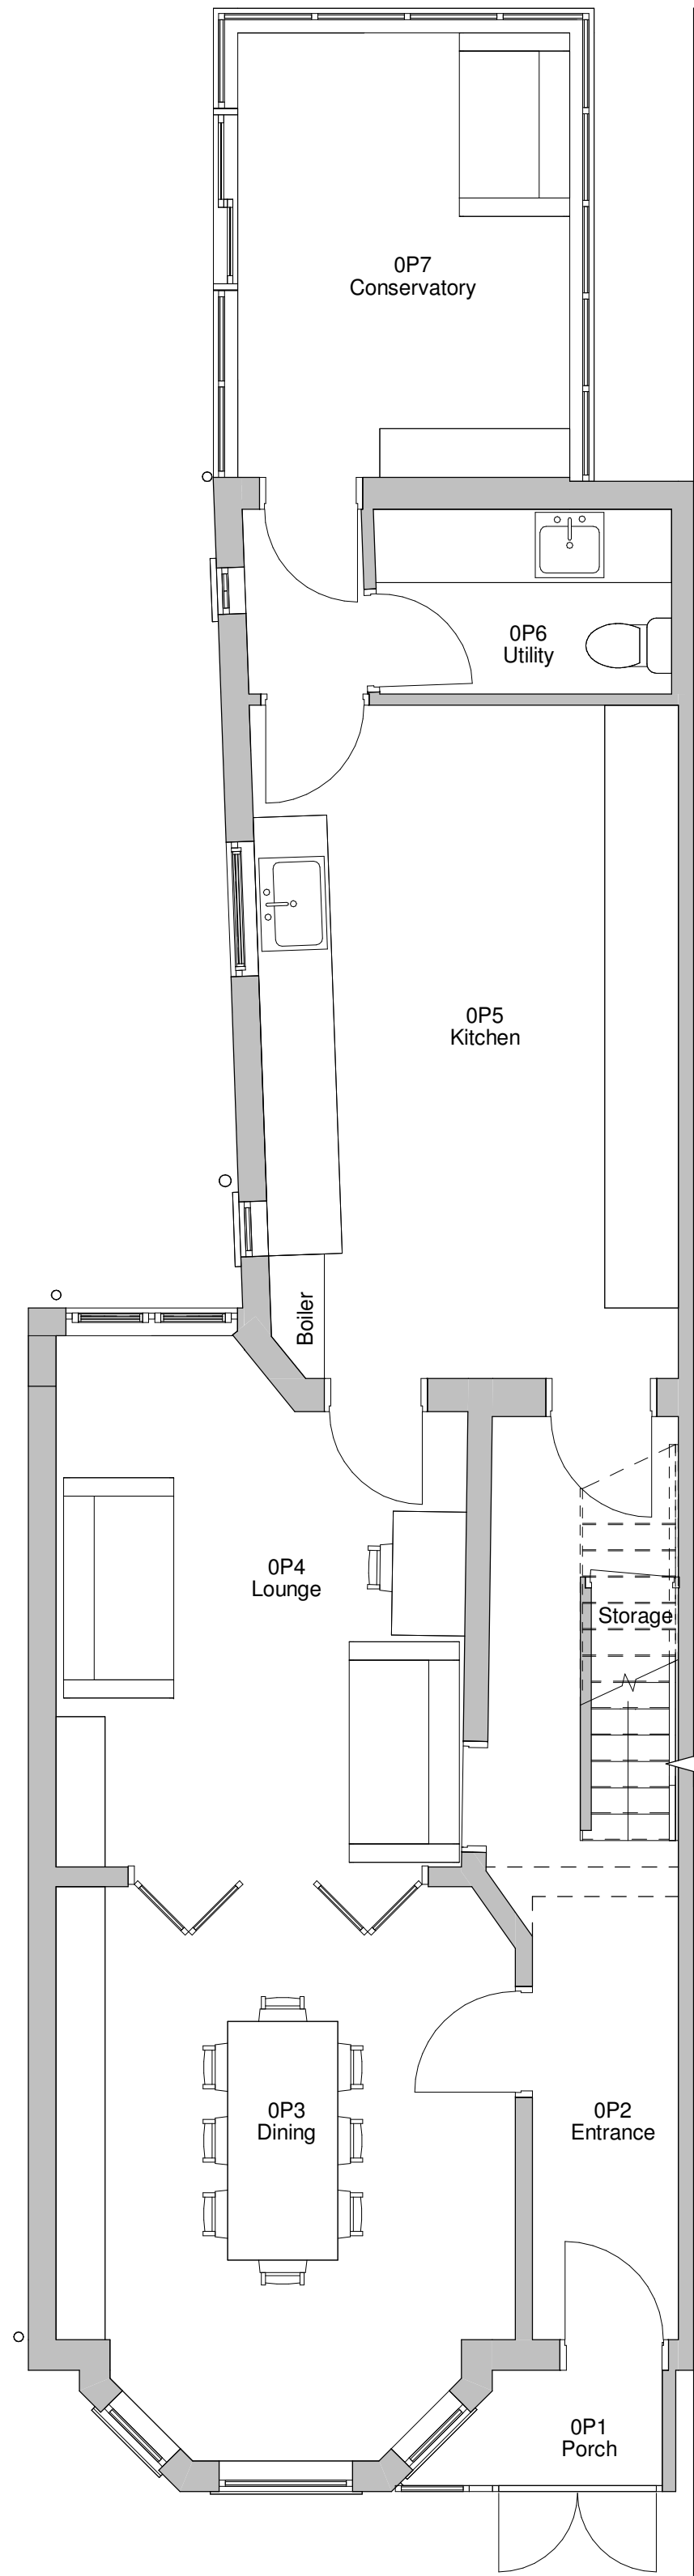


1 Level 0 - Proposed
1 : 50

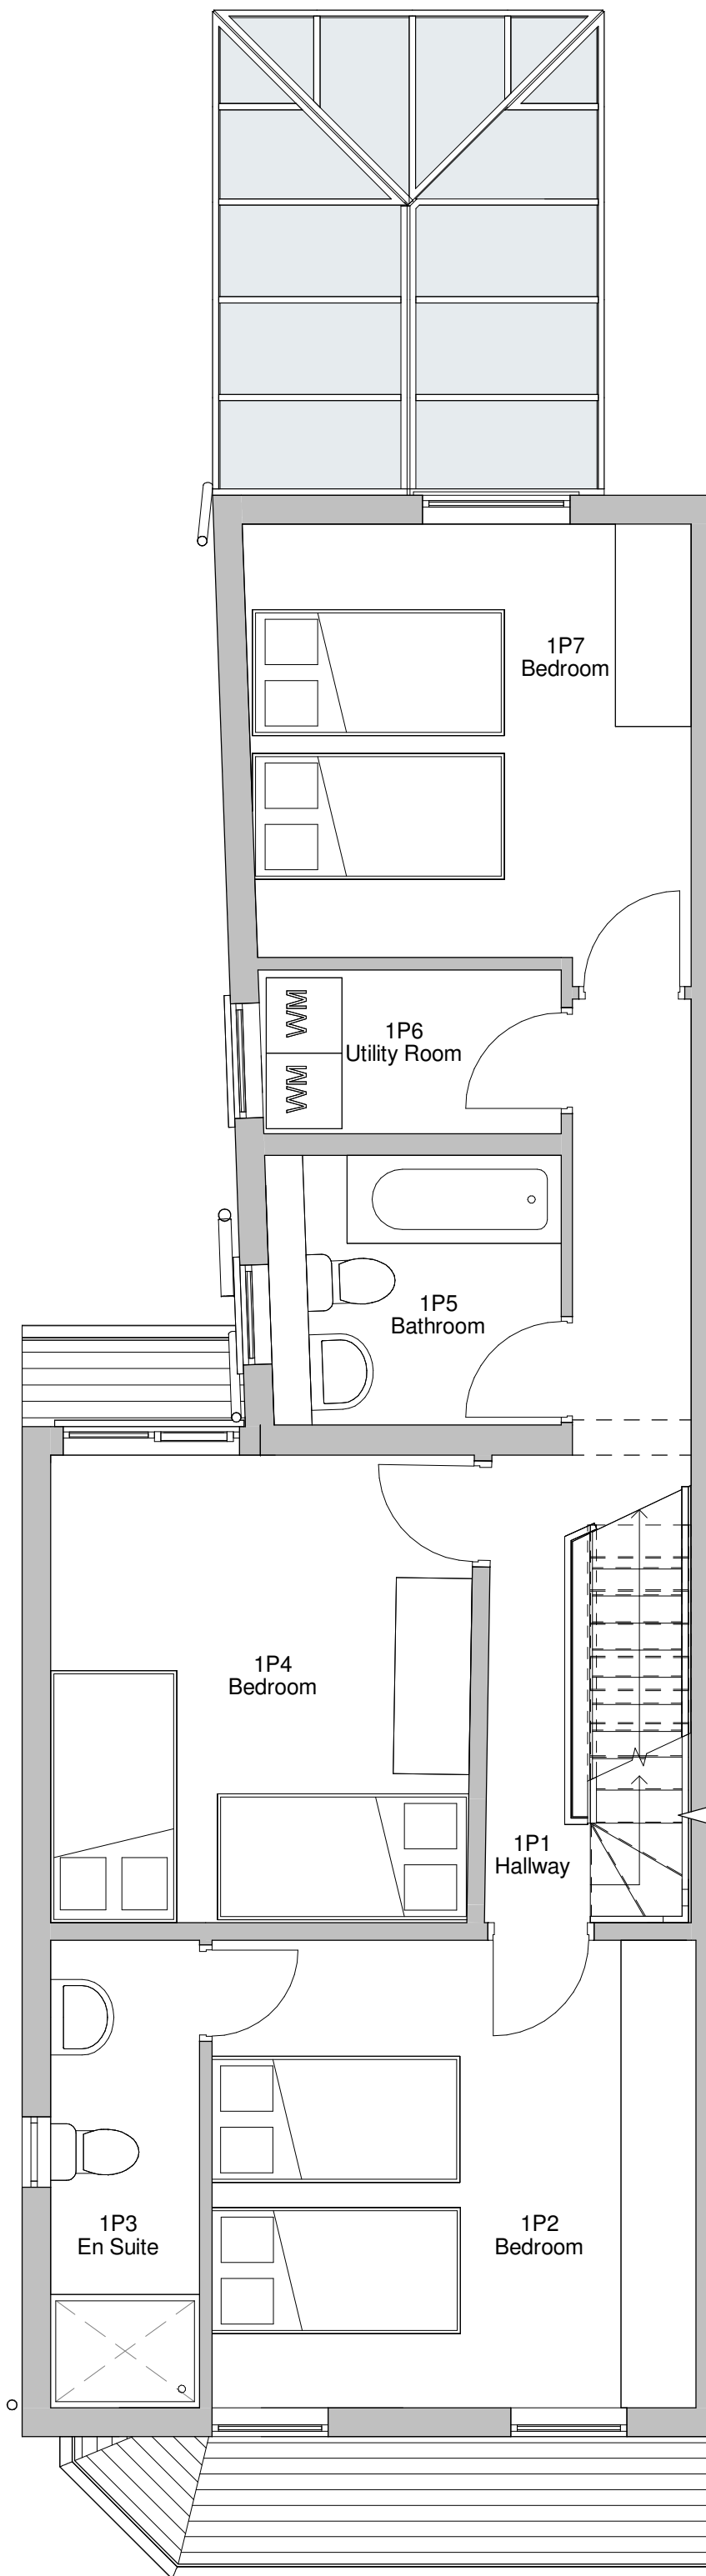

2 Level 1 - Proposed
1 : 50

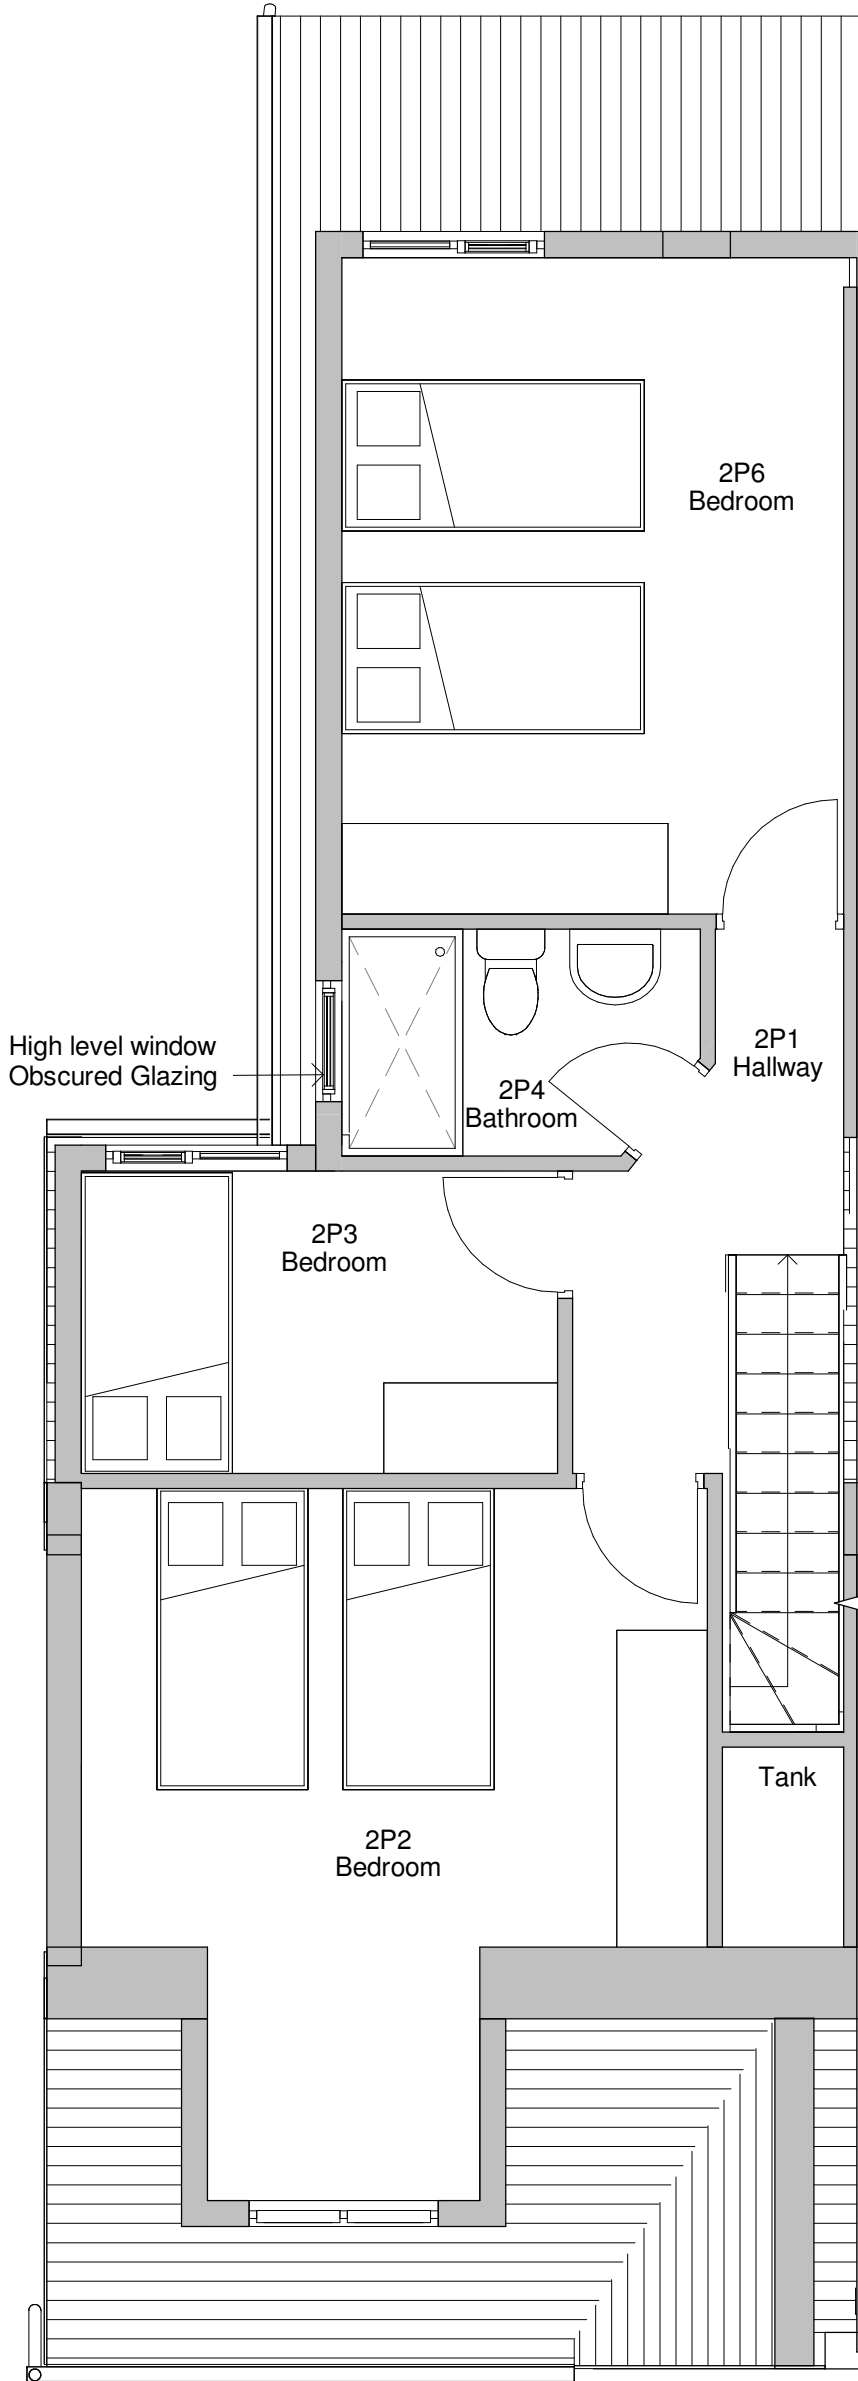

3 Level 2 - Proposed
1 : 50

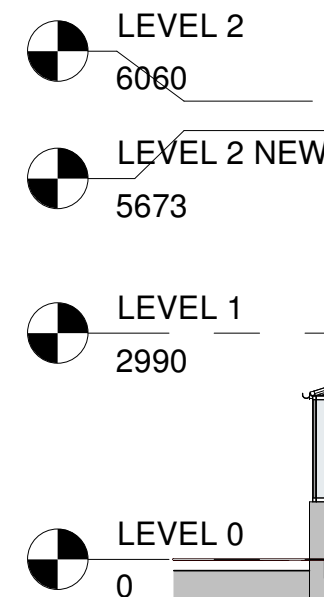

8 Ceiling Heights Proposed
1 : 100




4 Front - Proposed
1 : 100



5 Rear - Proposed
1 : 100



6 Left Side - Proposed
1 : 100

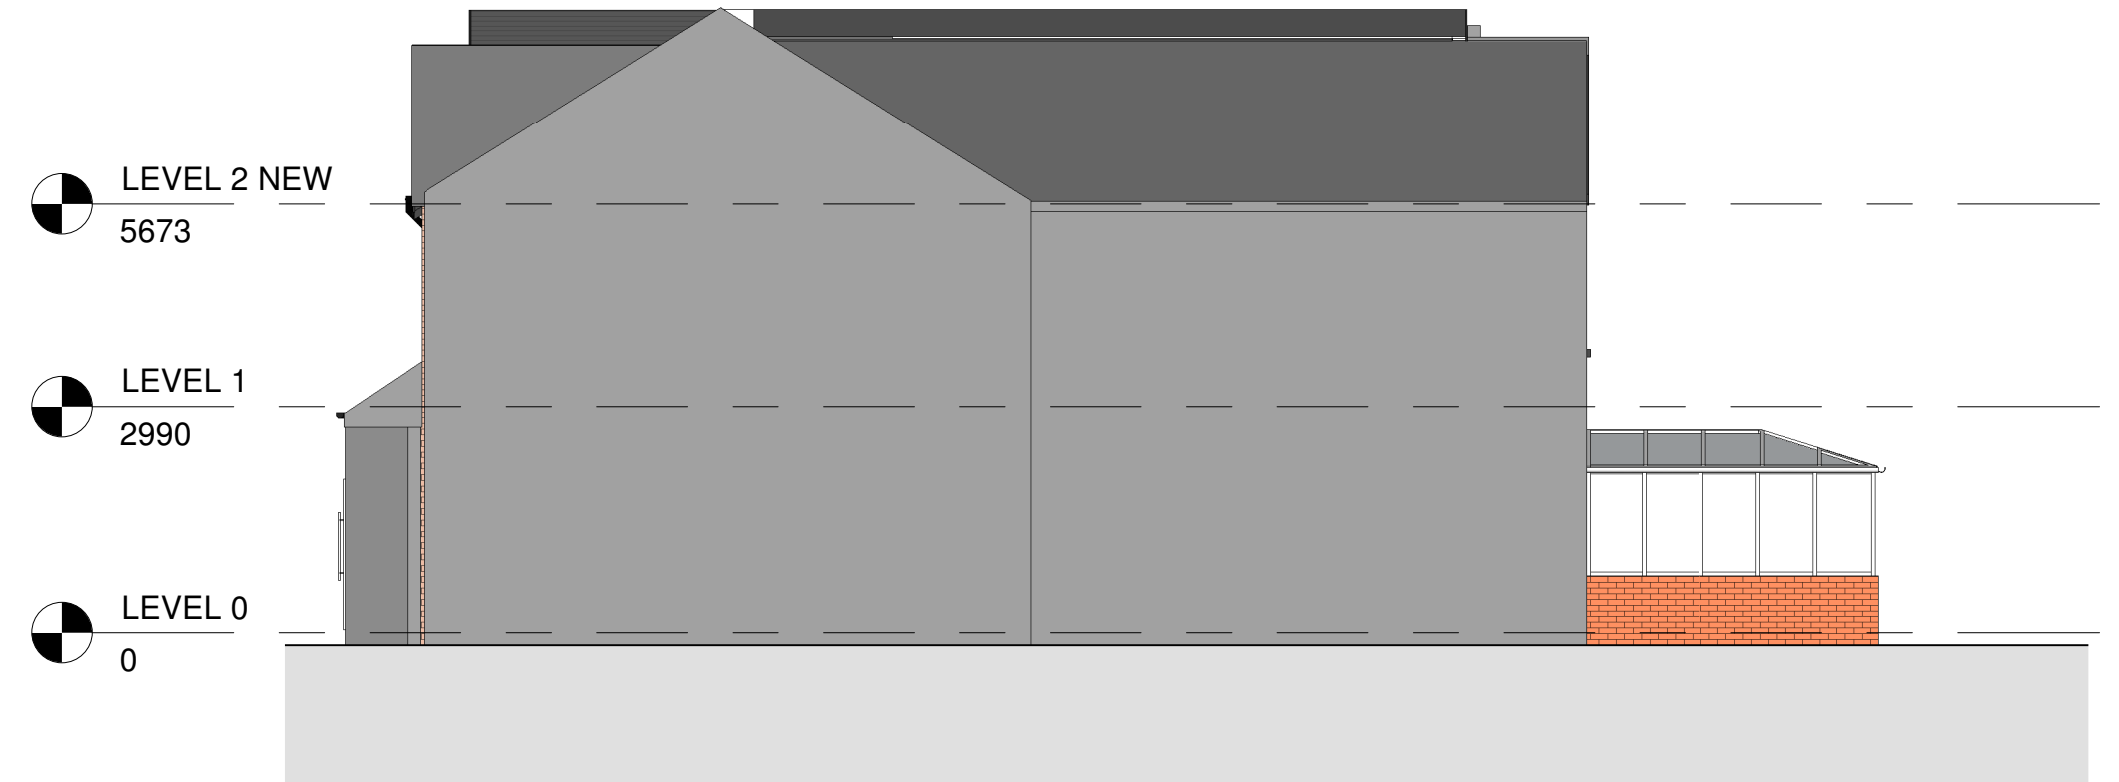

7 Right Side - Proposed
1 : 100

3	Revised Design	08/03/2024
2	Revised 1P2	26/02/2024
1	Revised Plans - Client	26/02/2024
No.	Description	Date

PROJECT 64 Kings Road		
TITLE Proposed Plans and Elevations		
CLIENT Stroth		
STATUS DESIGN		
DRAWN BY CB	DATE 13/09/2023	SCALE (@ A1) As indicated
PROJECT NUMBER GSS23106.2	DRAWING NUMBER 003	REV 3
GOLD SKETCH STUDIO www.goldsketch.co.uk info@goldsketch.co.uk 0161 792 9595		
NOTES COPYRIGHT: ALL RIGHTS RESERVED. NO PART OF THIS DRAWING IS TO BE REPRODUCED WITHOUT WRITTEN CONSENT. DRAWING TO BE USED FOR THE EXACT PURPOSES ONLY. ANY DISCREPANCIES TO BE REPORTED TO THE DESIGNER IMMEDIATELY. THE DRAWING SHALL BE THE PROPERTY OF GOLD SKETCH AND SHALL NOT BE LOANED, REPRODUCED, COPIED, OR IN ANY MANNER DISSEMINATED TO ANY OTHER PARTY WITHOUT THE WRITTEN CONSENT OF GOLD SKETCH. ALL DIMENSIONS ARE IN MILLIMETRES UNLESS OTHERWISE STATED.		

