




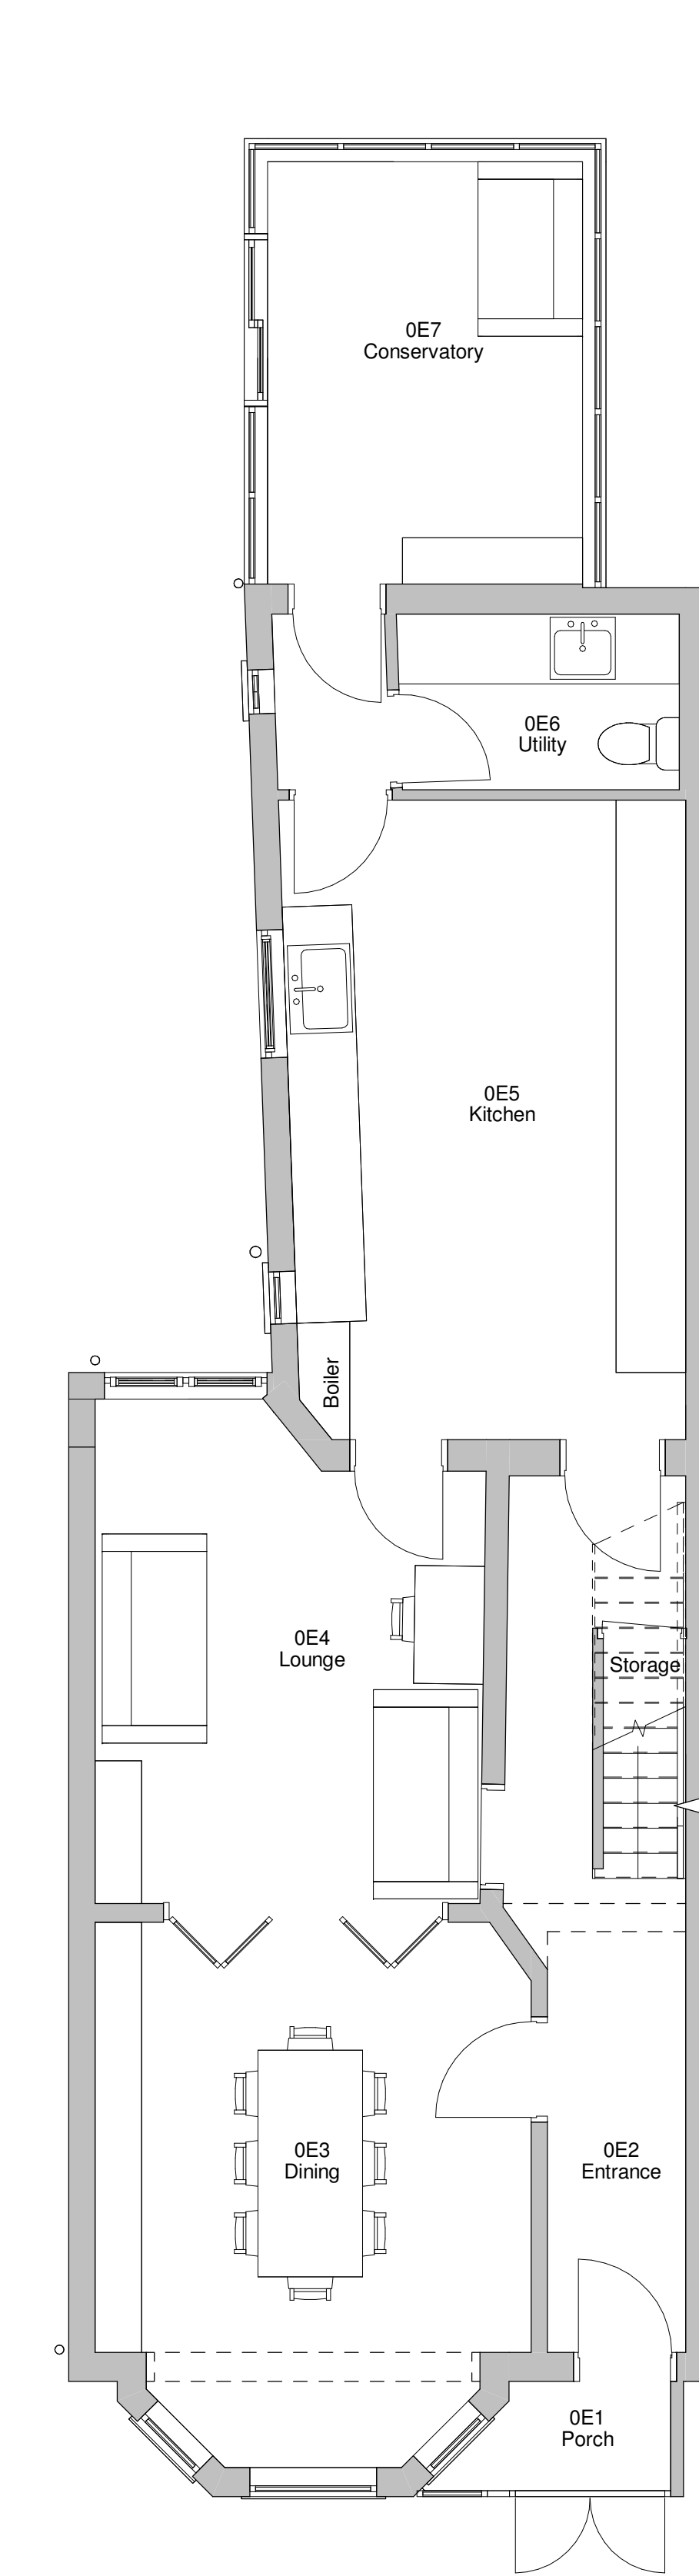

1 Level 0 - Existing  
1 : 50

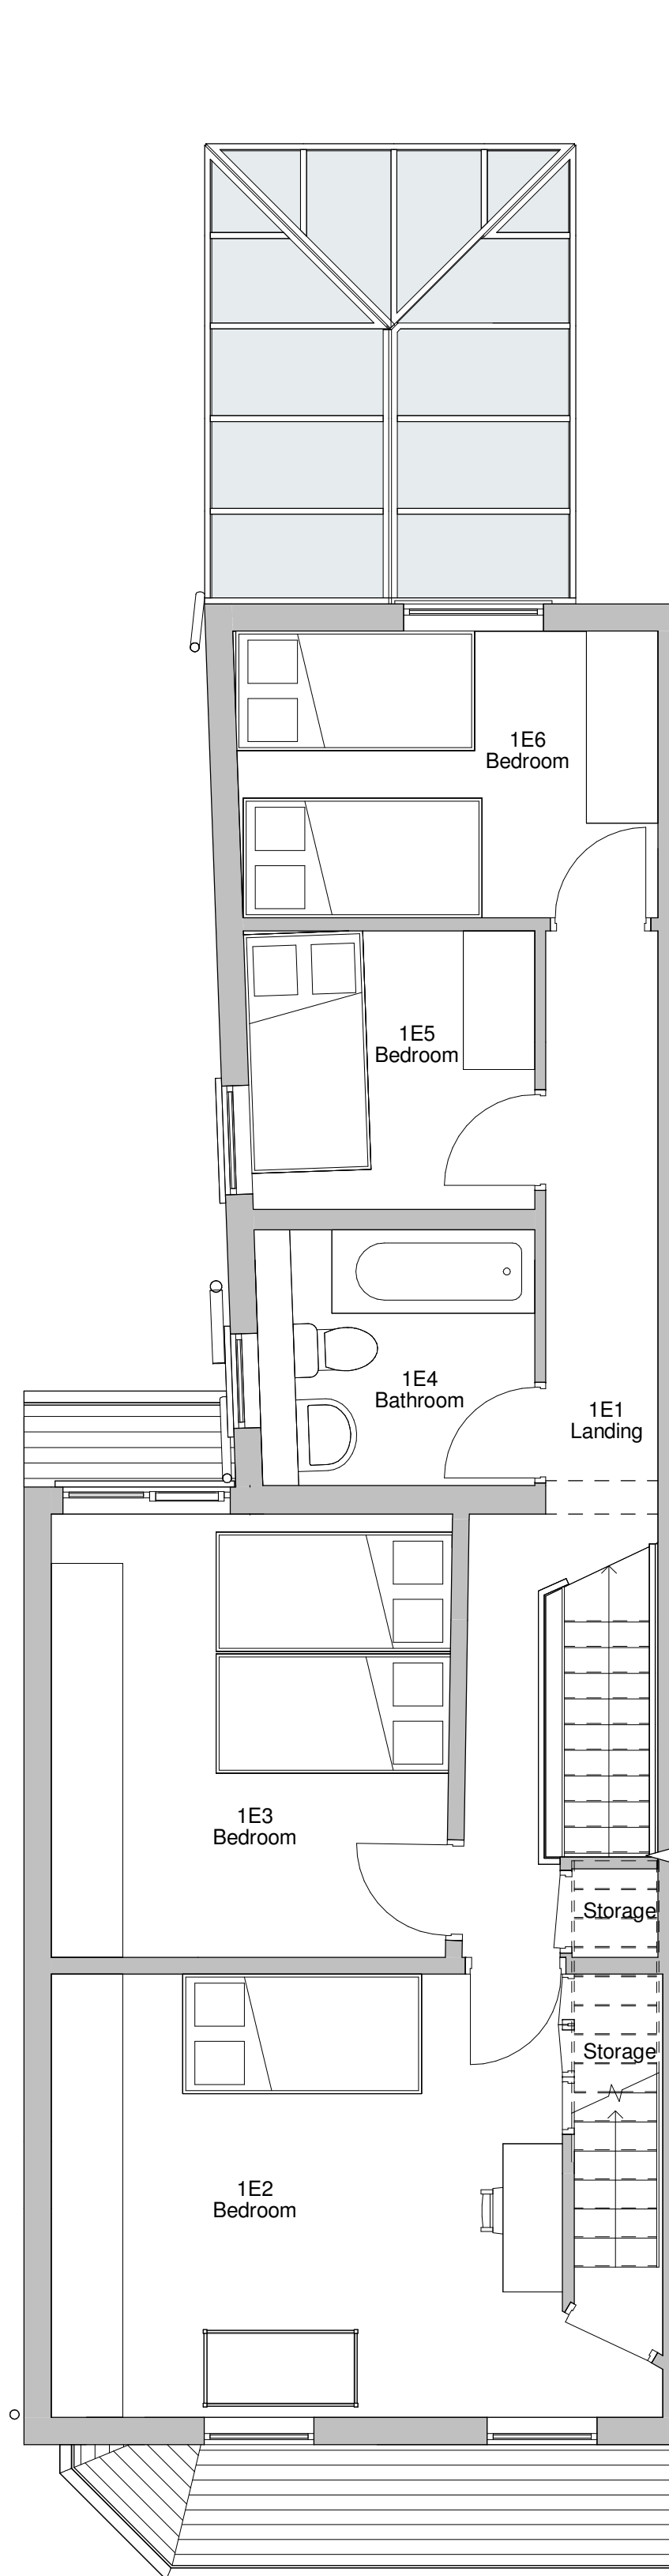

2 Level 1 - Existing  
1 : 50

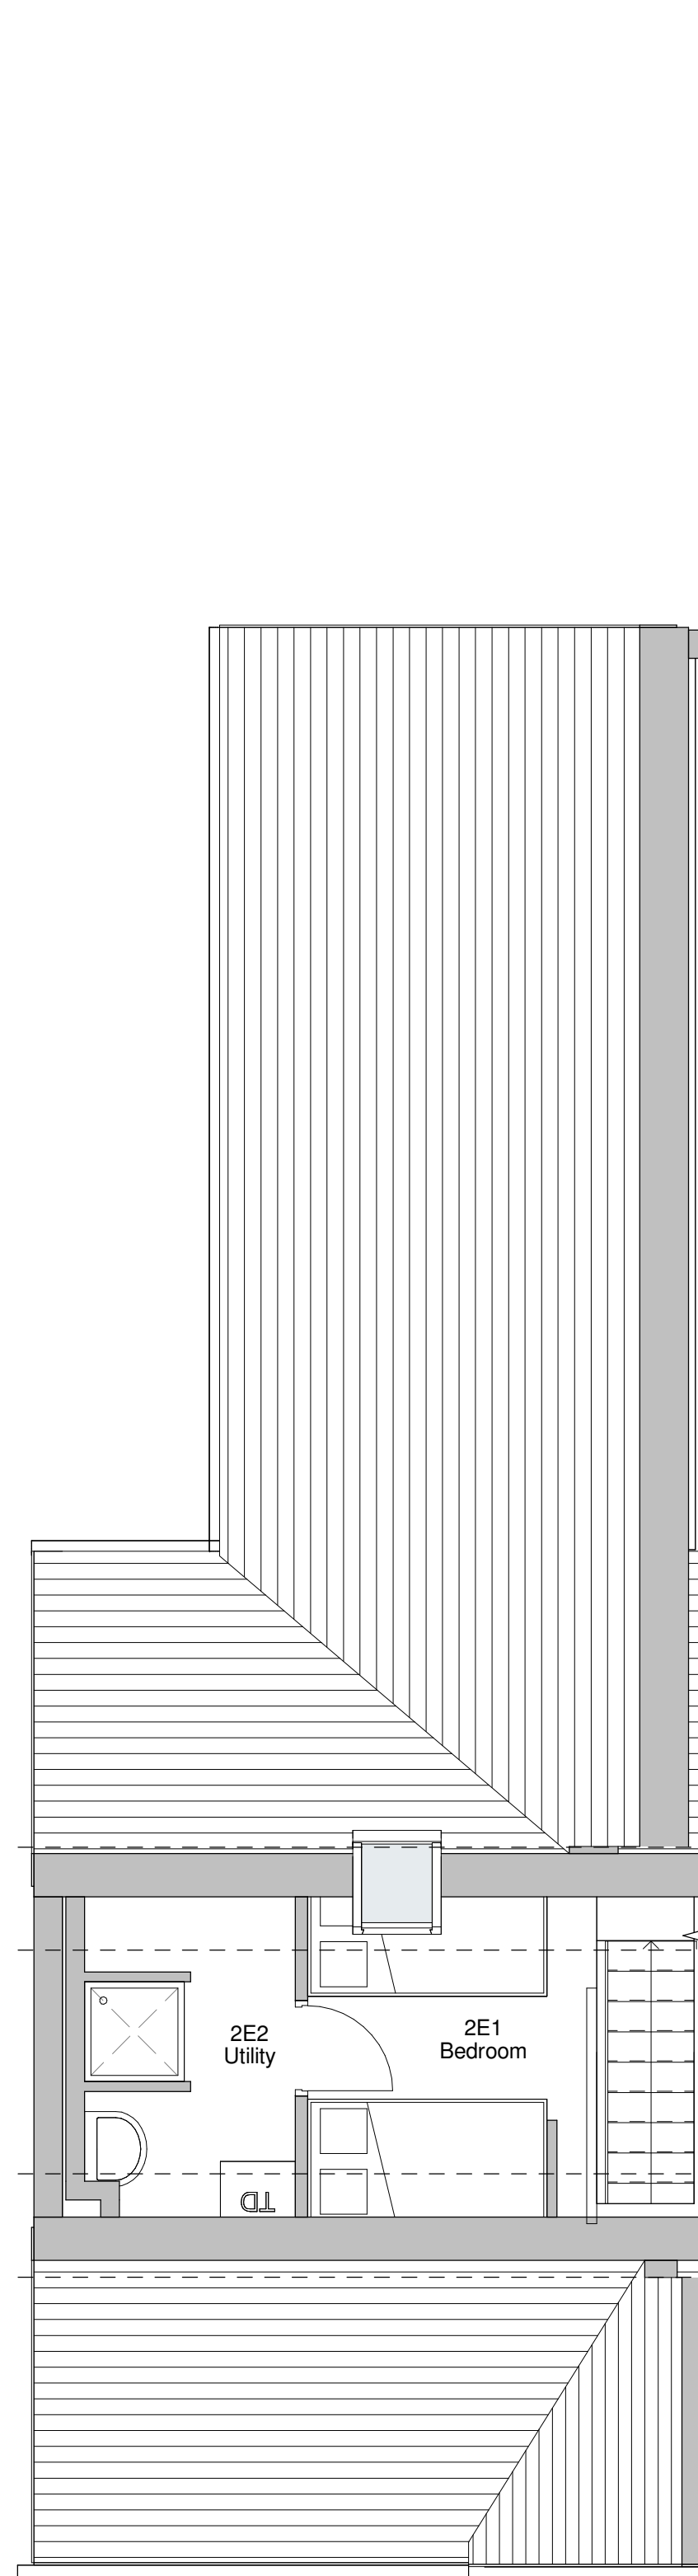

3 Level 2 - Existing  
1 : 50




4 Front - Existing  
1 : 100




5 Rear - Existing  
1 : 100



6 Left Side - Existing  
1 : 100

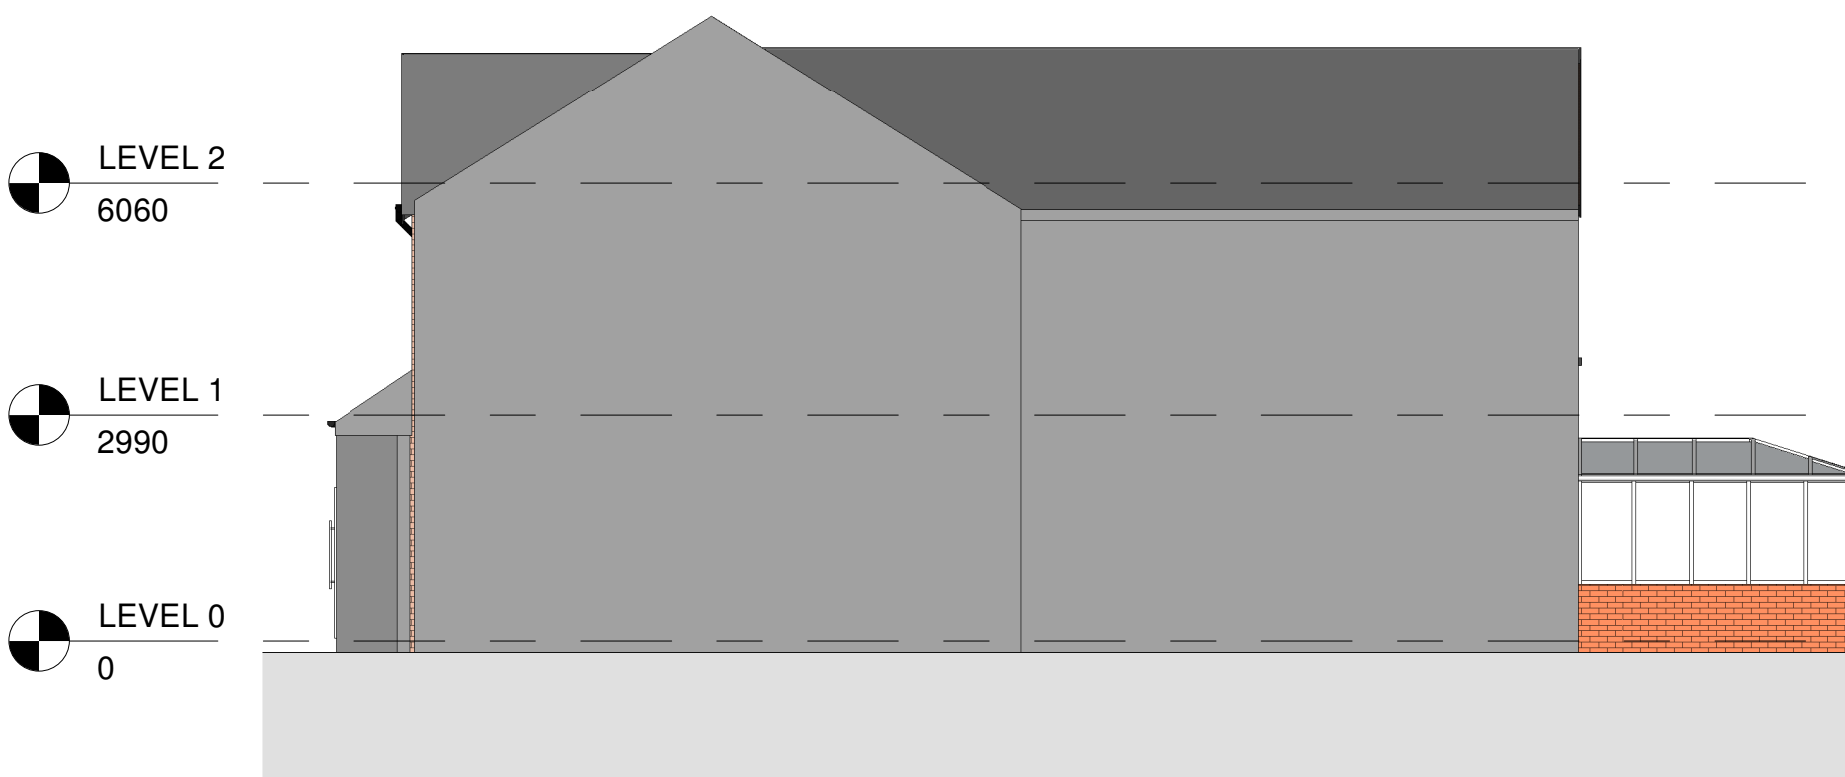

7 Right Side - Existing  
1 : 100

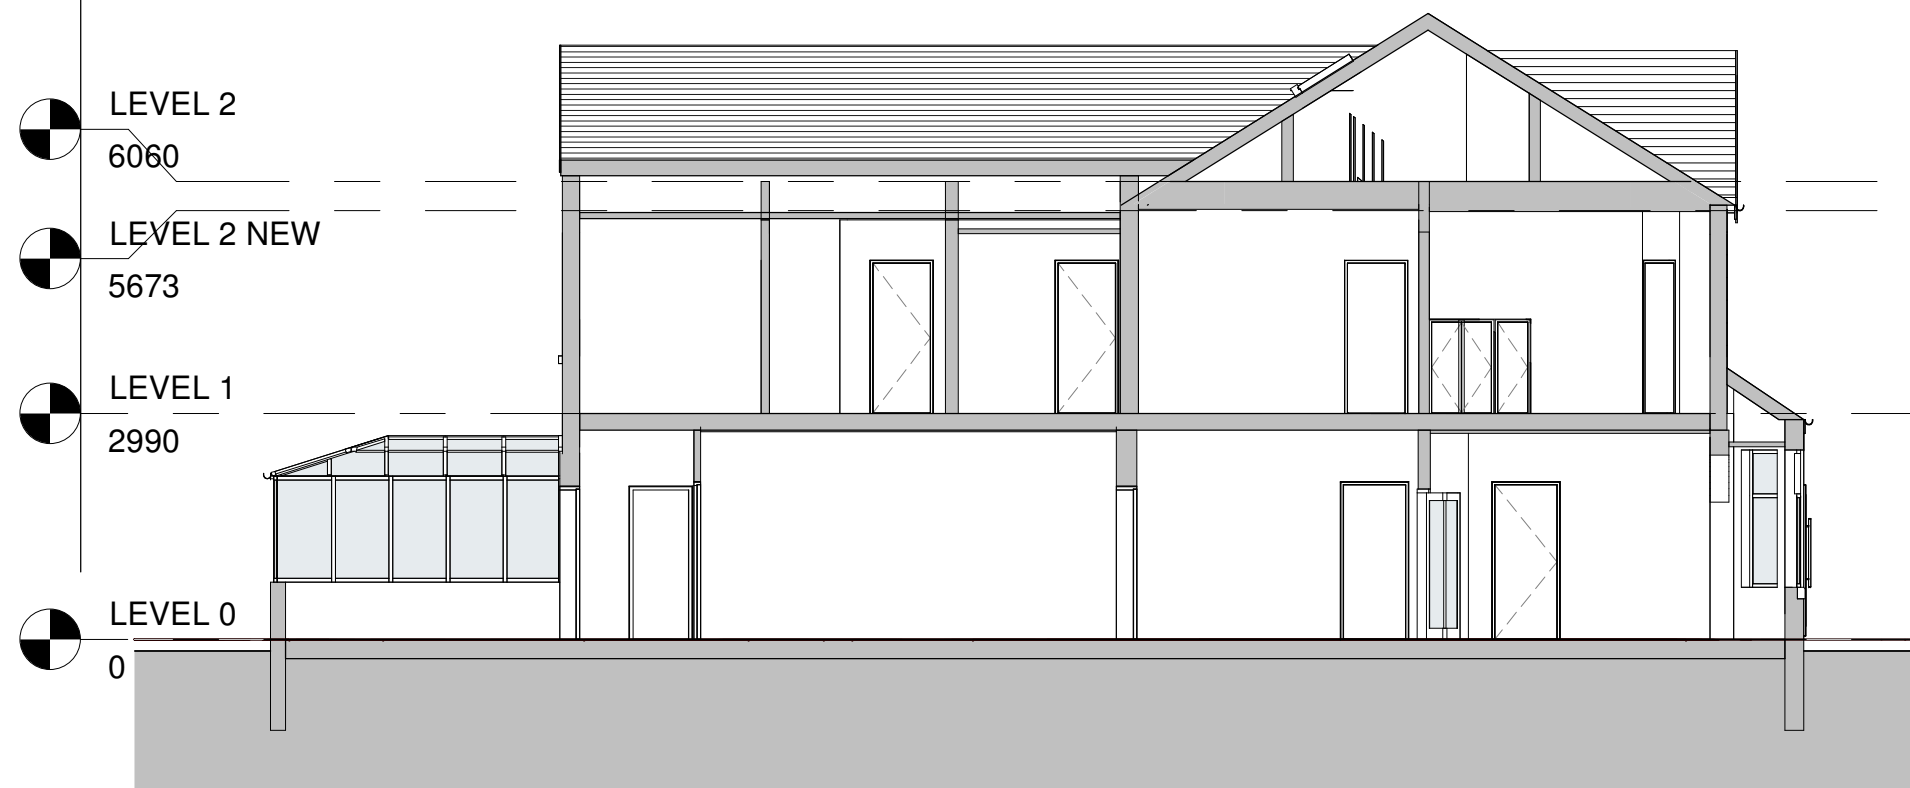

8 Ceiling Heights Existing  
1 : 100

|     |                  |            |
|-----|------------------|------------|
| 1   | Revised Existing | 08/03/2024 |
| No. | Description      | Date       |

|   |                       |                              |
|---|-----------------------|------------------------------|
| PROJECT<br>64 Kings Road   |                       |                              |
| TITLE<br>Existing Plans and Elevations   |                       |                              |
| CLIENT<br>Stroth   |                       |                              |
| STATUS<br>DESIGN   |                       |                              |
| DRAWN BY<br>CB   | DATE<br>12/09/2023    | SCALE (@ A1)<br>As indicated |
| PROJECT NUMBER<br>GSS23106.2   | DRAWING NUMBER<br>002 | REV<br>1                     |
| GOLD SKETCH<br>S T U D I O S<br>www.goldsketch.co.uk info@goldsketch.co.uk 0161 792 9595   |                       |                              |
| NOTES<br>COPYRIGHT: ALL RIGHTS RESERVED.<br>DISCLAIMER: MUST BE REPRODUCED WITHOUT PRIOR WRITTEN CONSENT.<br>DRAWING TO BE USED FOR THE EXISTENCE INDICATED ONLY. ANY DISCREPANCIES TO BE REPORTED TO THE<br>DESIGNER PRIOR TO THE COMMENCEMENT OF ANY WORK. ALL WORK AND MATERIALS TO BE IN ACCORDANCE WITH CURRENT BUILDING<br>REGULATIONS, RELEVANT CODES OF PRACTICE AND BRITISH STANDARDS. ALL DIMENSIONS ON THIS DRAWING ARE IN MILLIMETRES (UNLESS<br>OTHERWISE STATED). |                       |                              |

