


239 SUMMERSEAT LANE
BLO 9/L

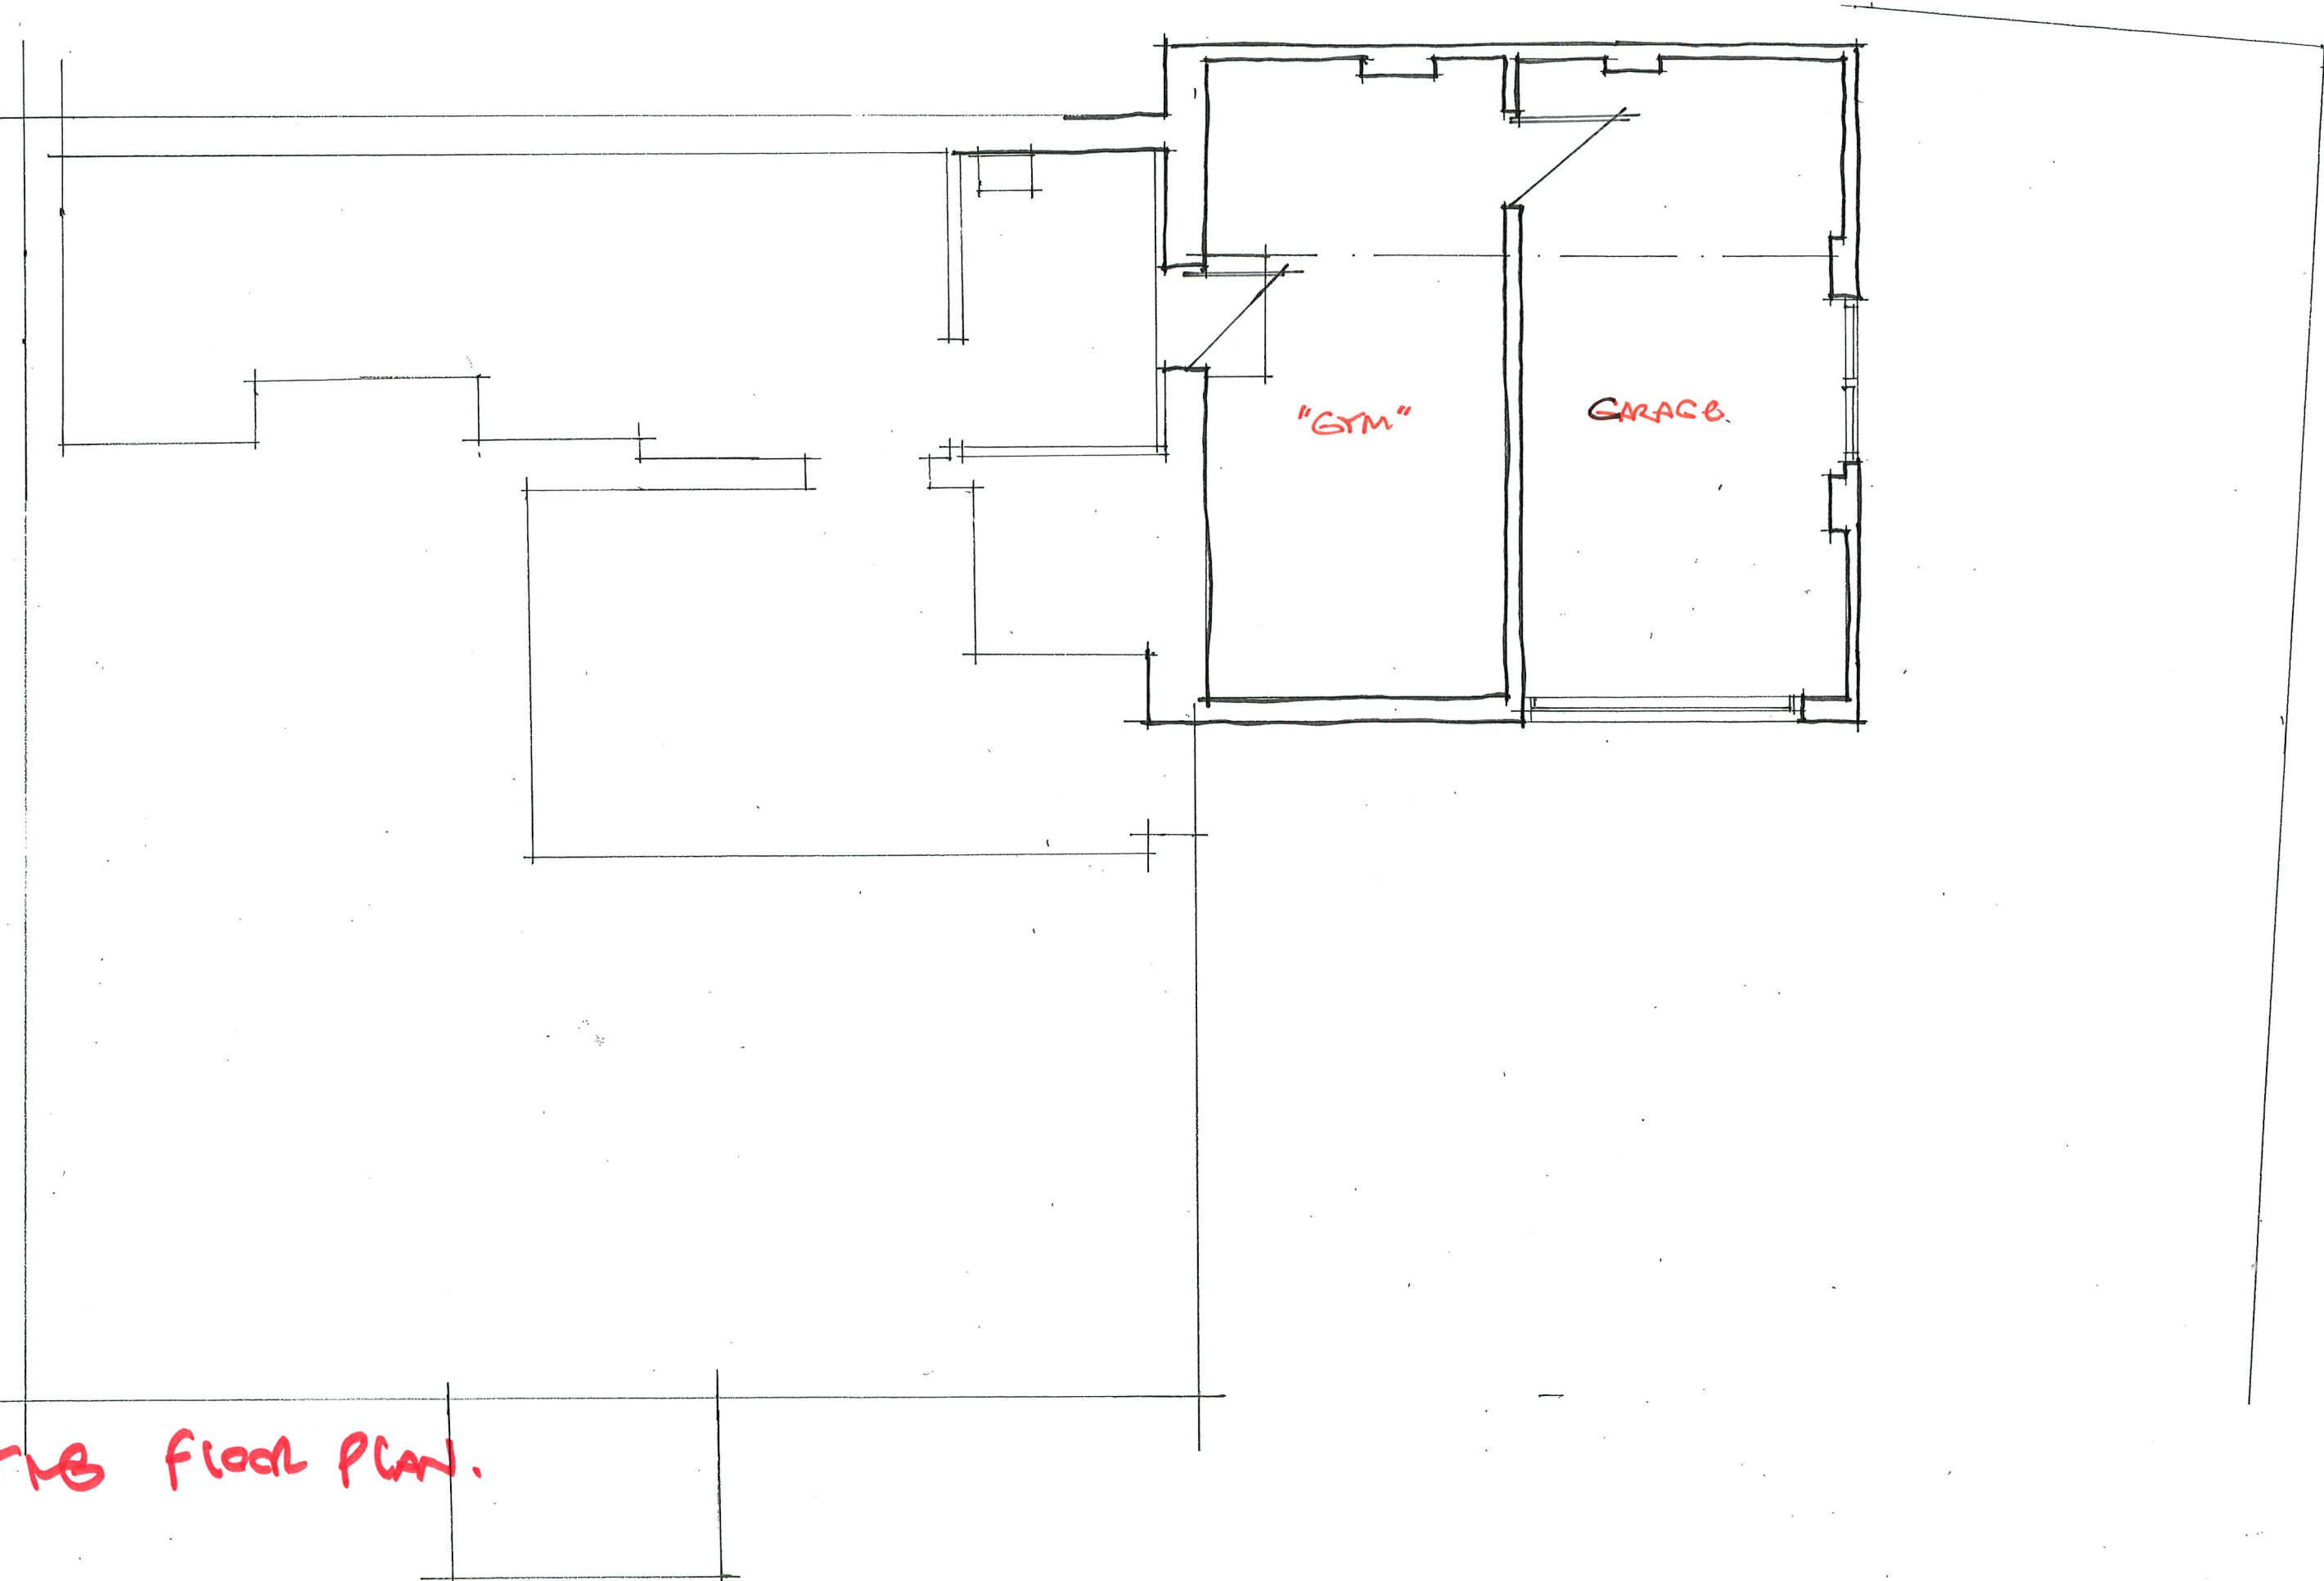

EXISTING FLOOR PLAN.