


Bungalow Garden

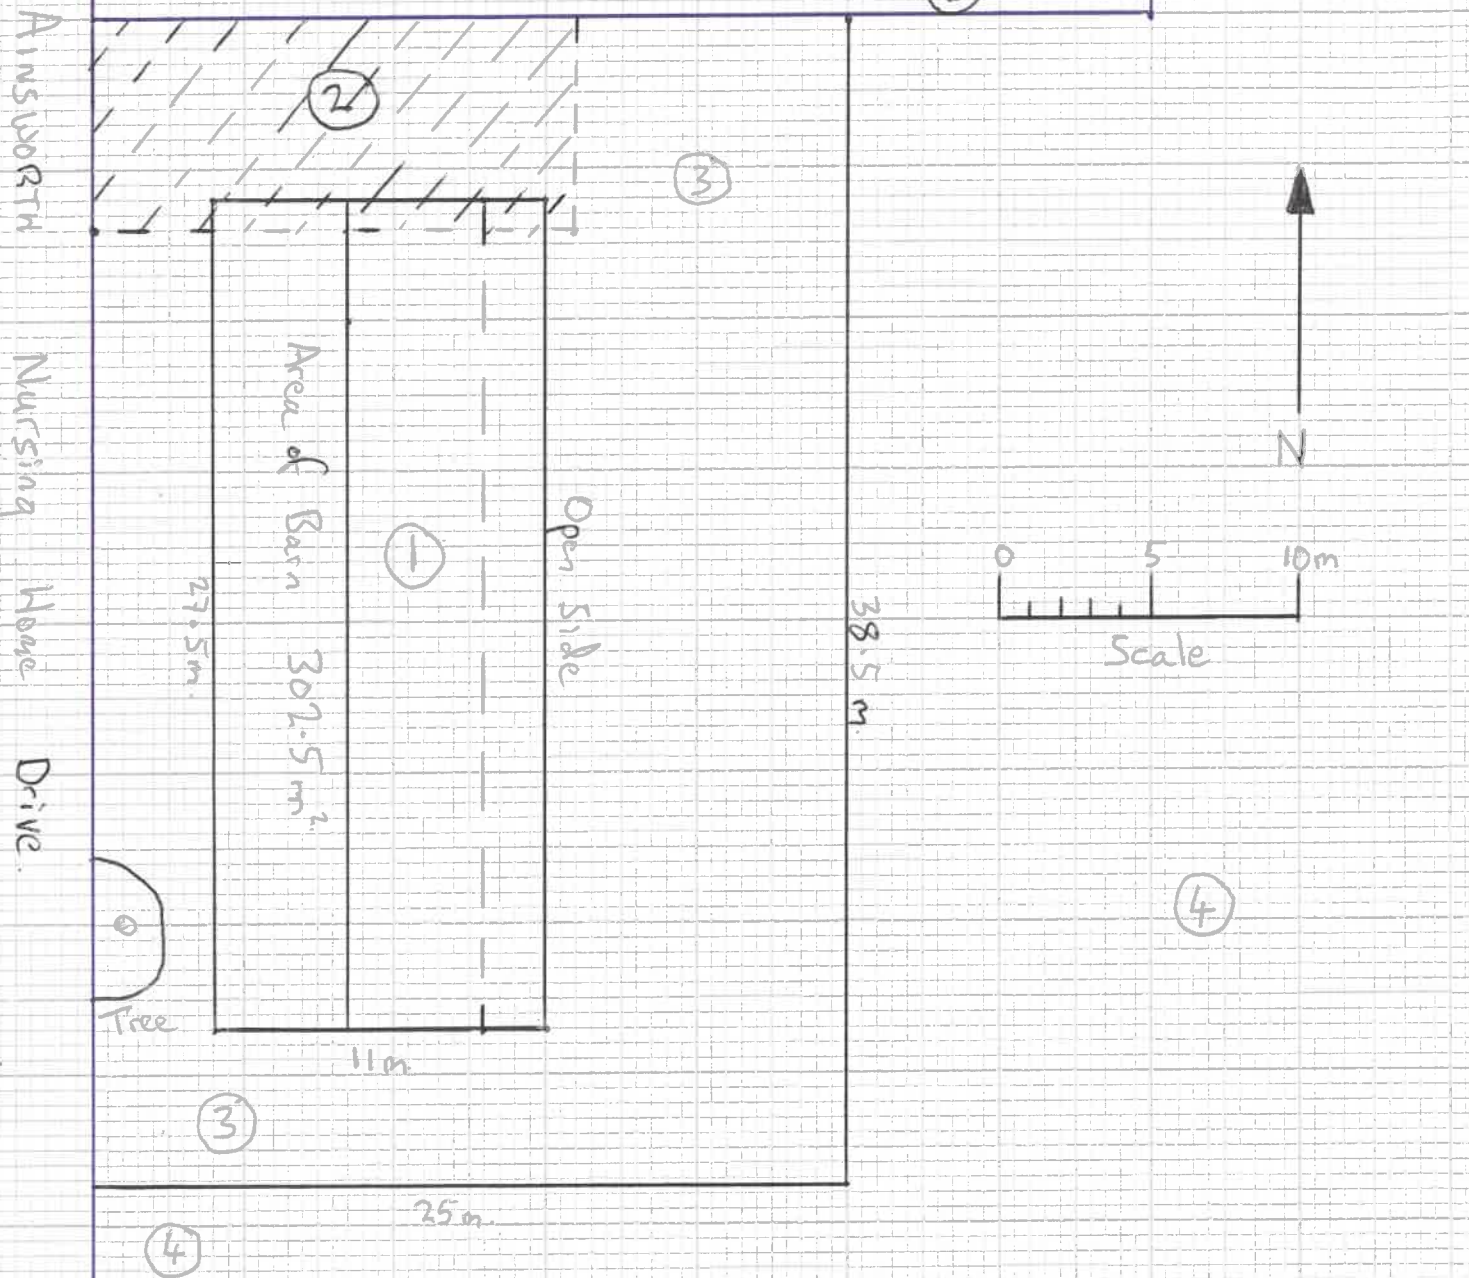

Application 70163 Agricultural Building

- ① Proposed Barn
- ② Current Hardstanding
- ③ Proposed Hardstanding to Facilitate Tractor Turning
- ④ Farmland owned by Applicant
- ⑤ Former Nursing Home Boundary