
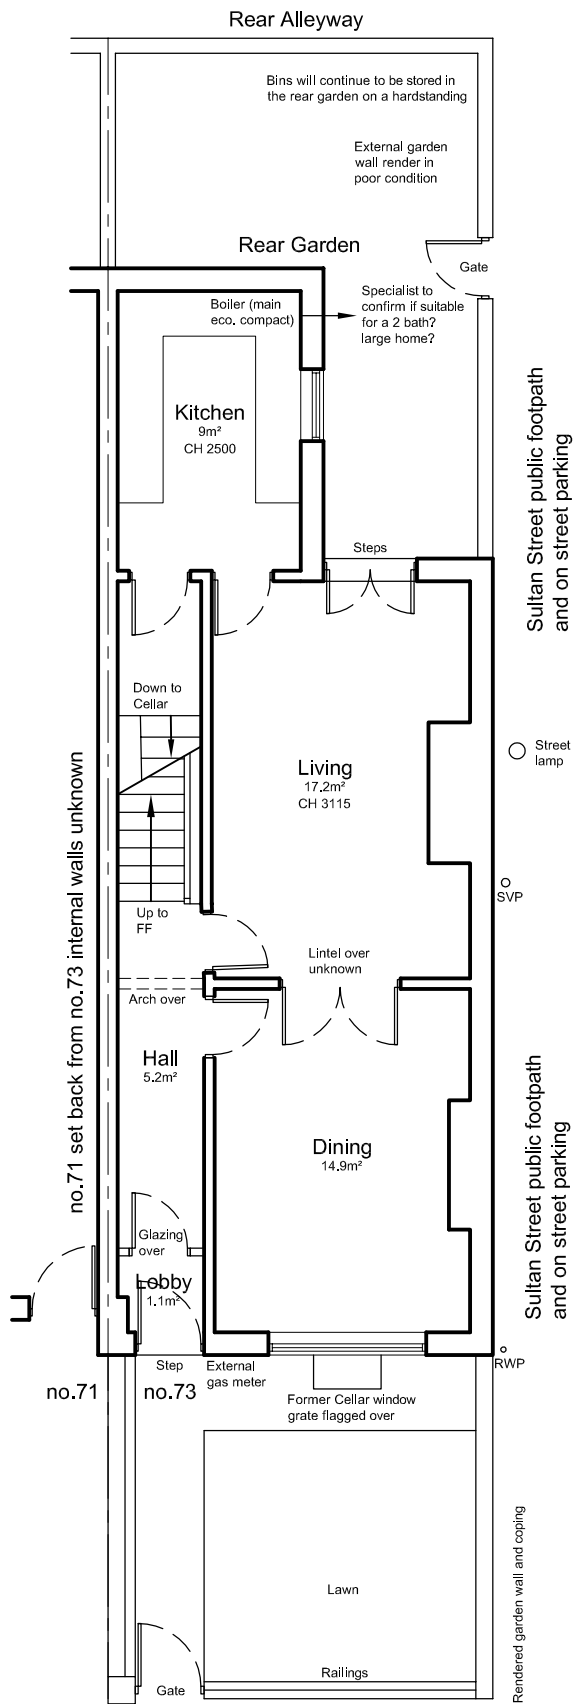


Existing Cellar & Ground Floor Plans

1:100 at A3 size

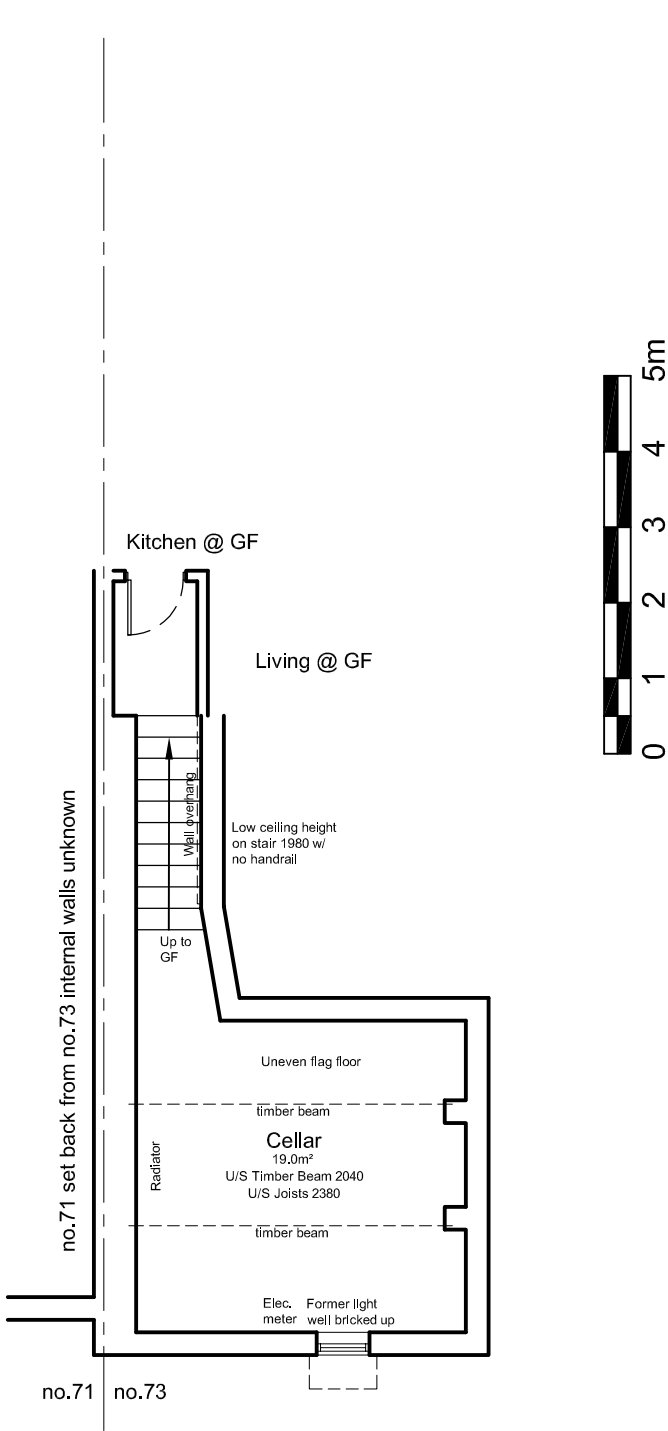

Location Plan

1:1250 scale
at A3 size

