




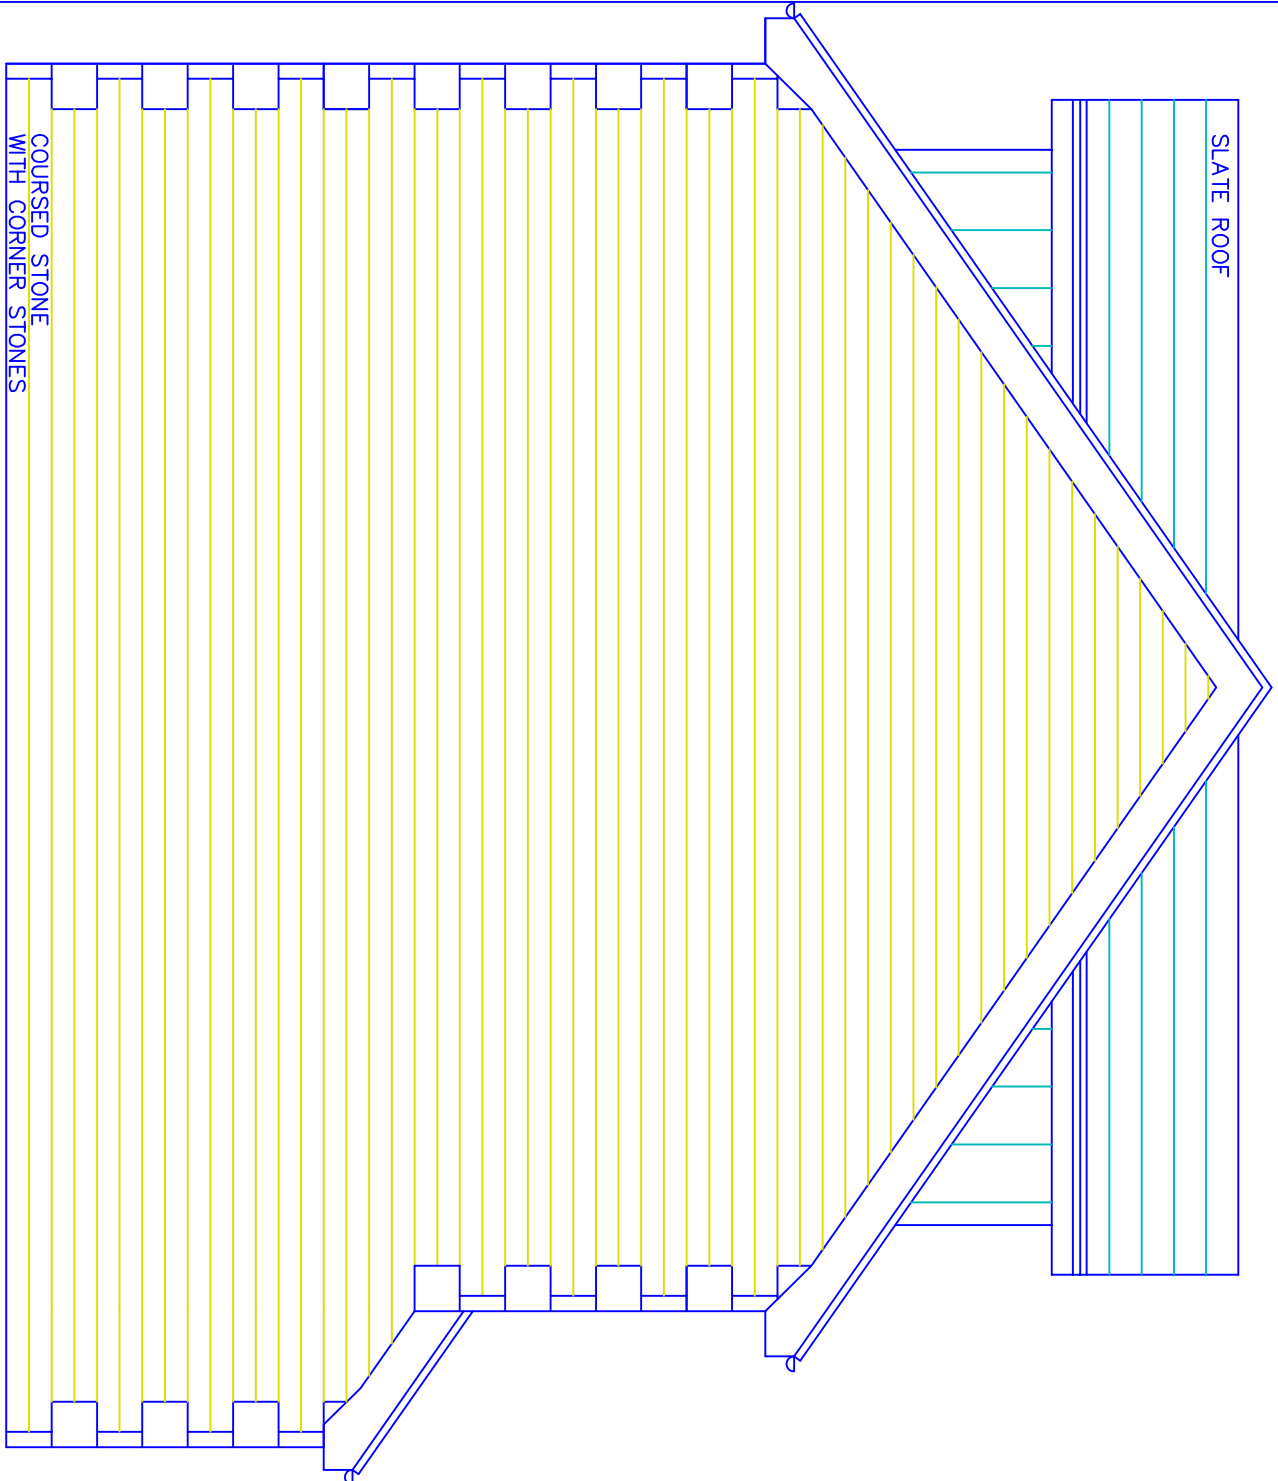


PROPOSED SIDE ELEVATION

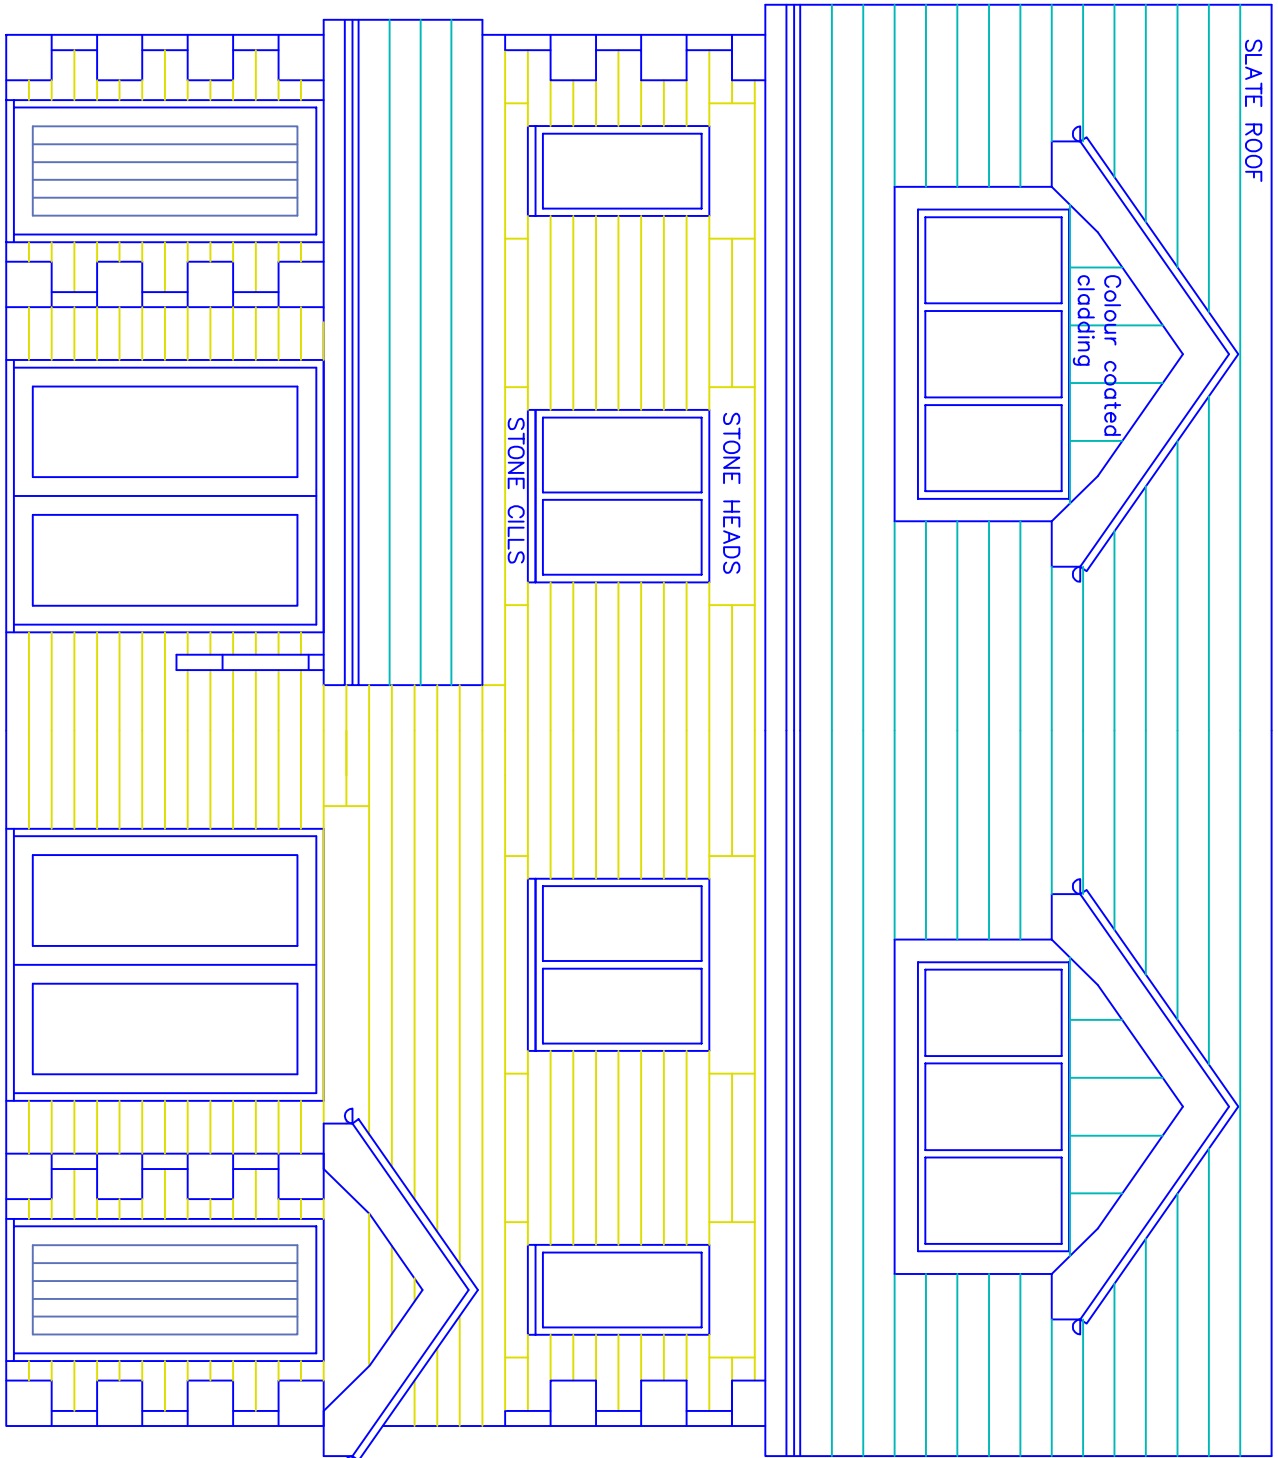


PROPOSED FRONT ELEVATION

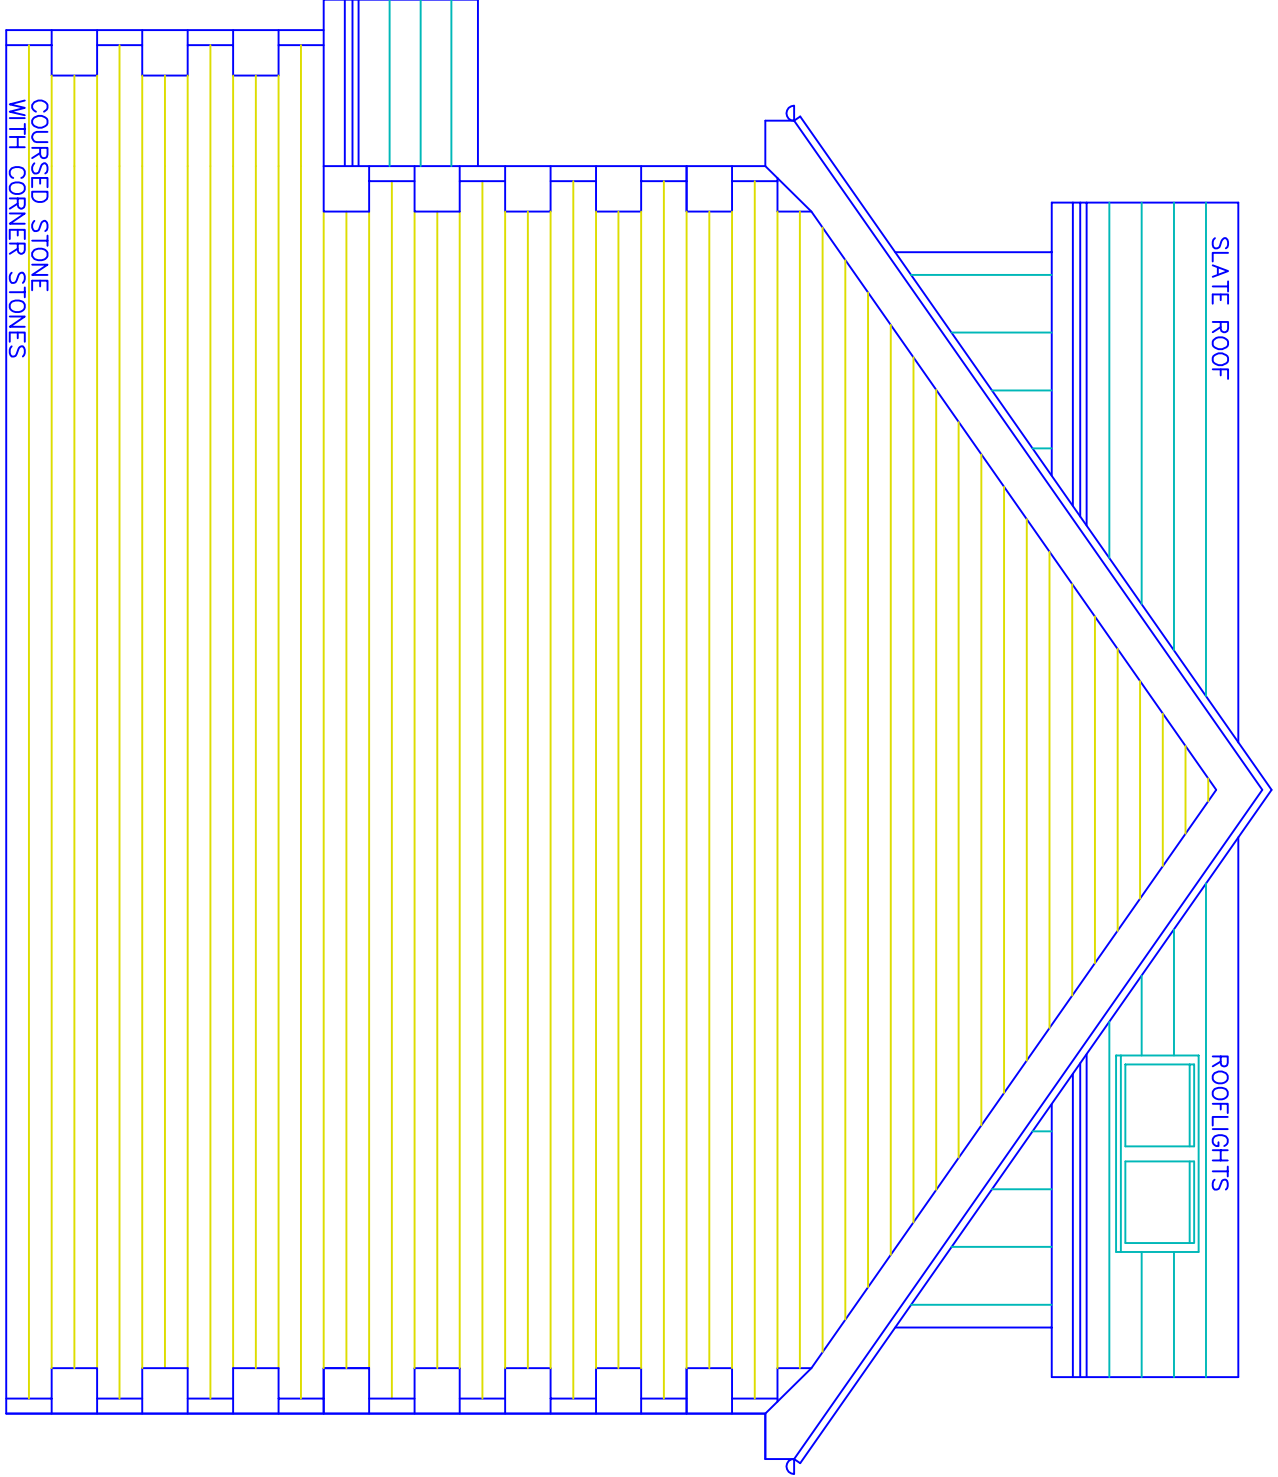


PROPOSED SIDE ELEVATION

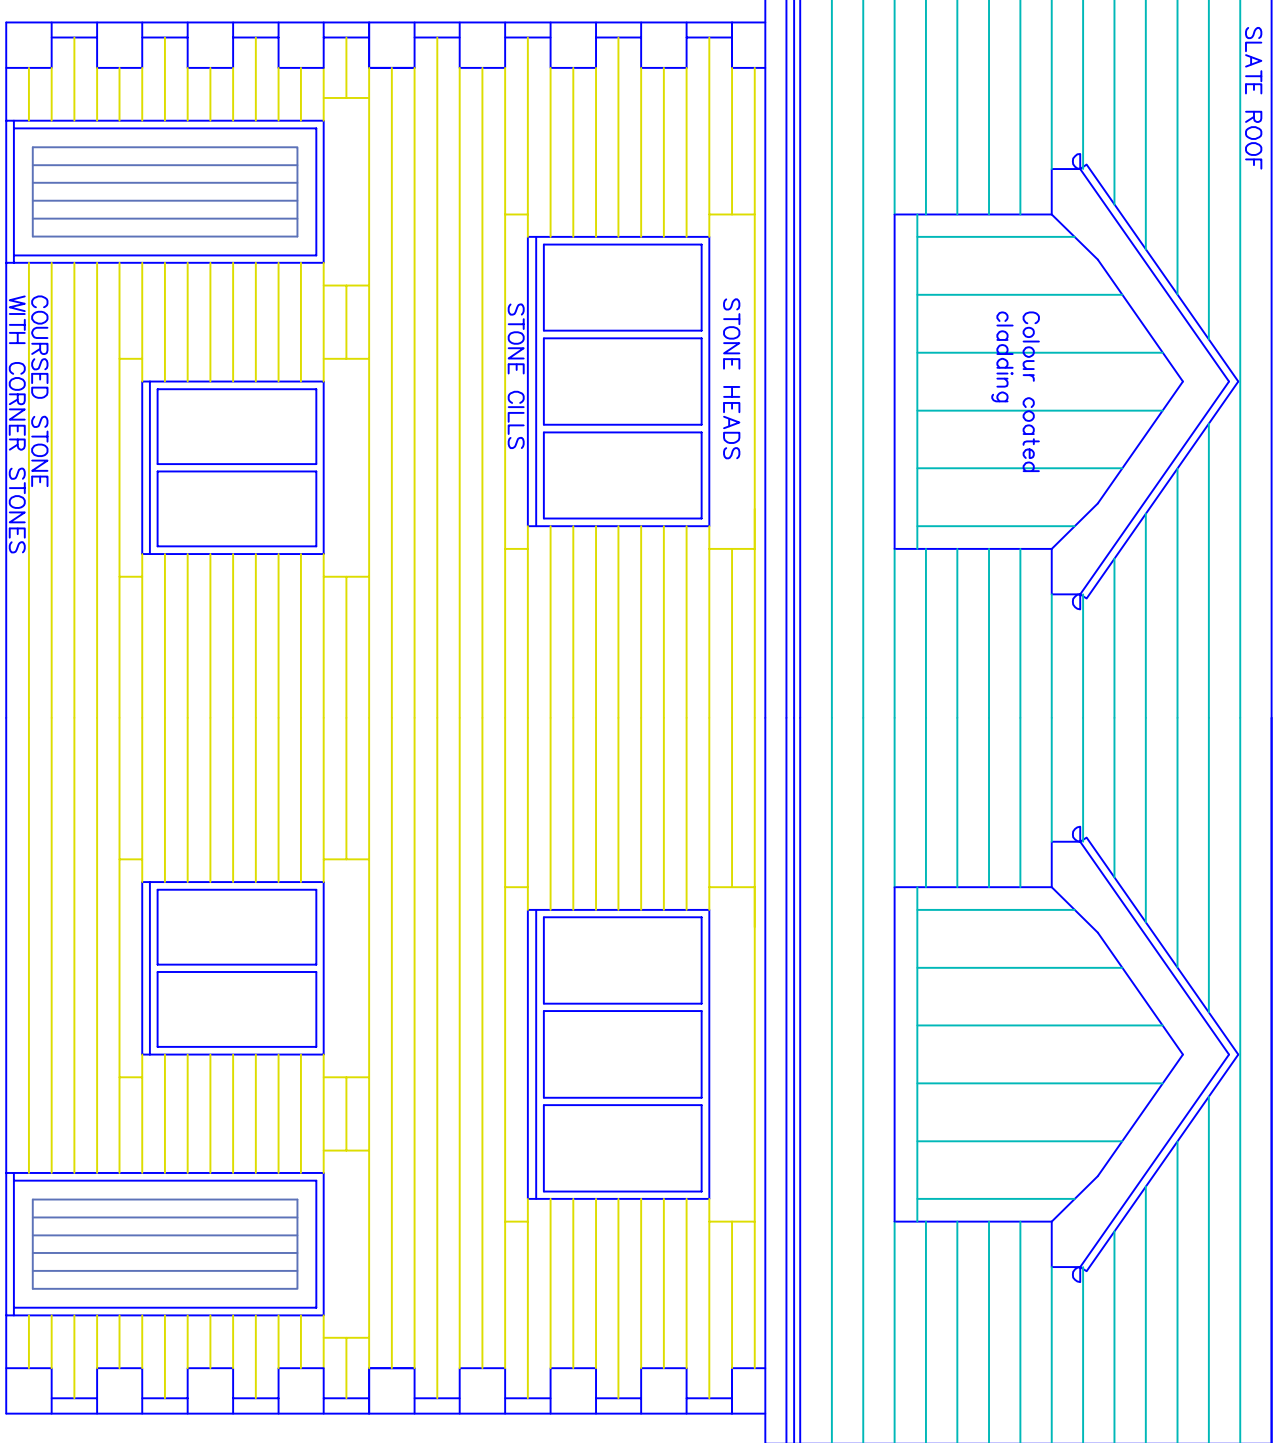


PROPOSED REAR ELEVATION

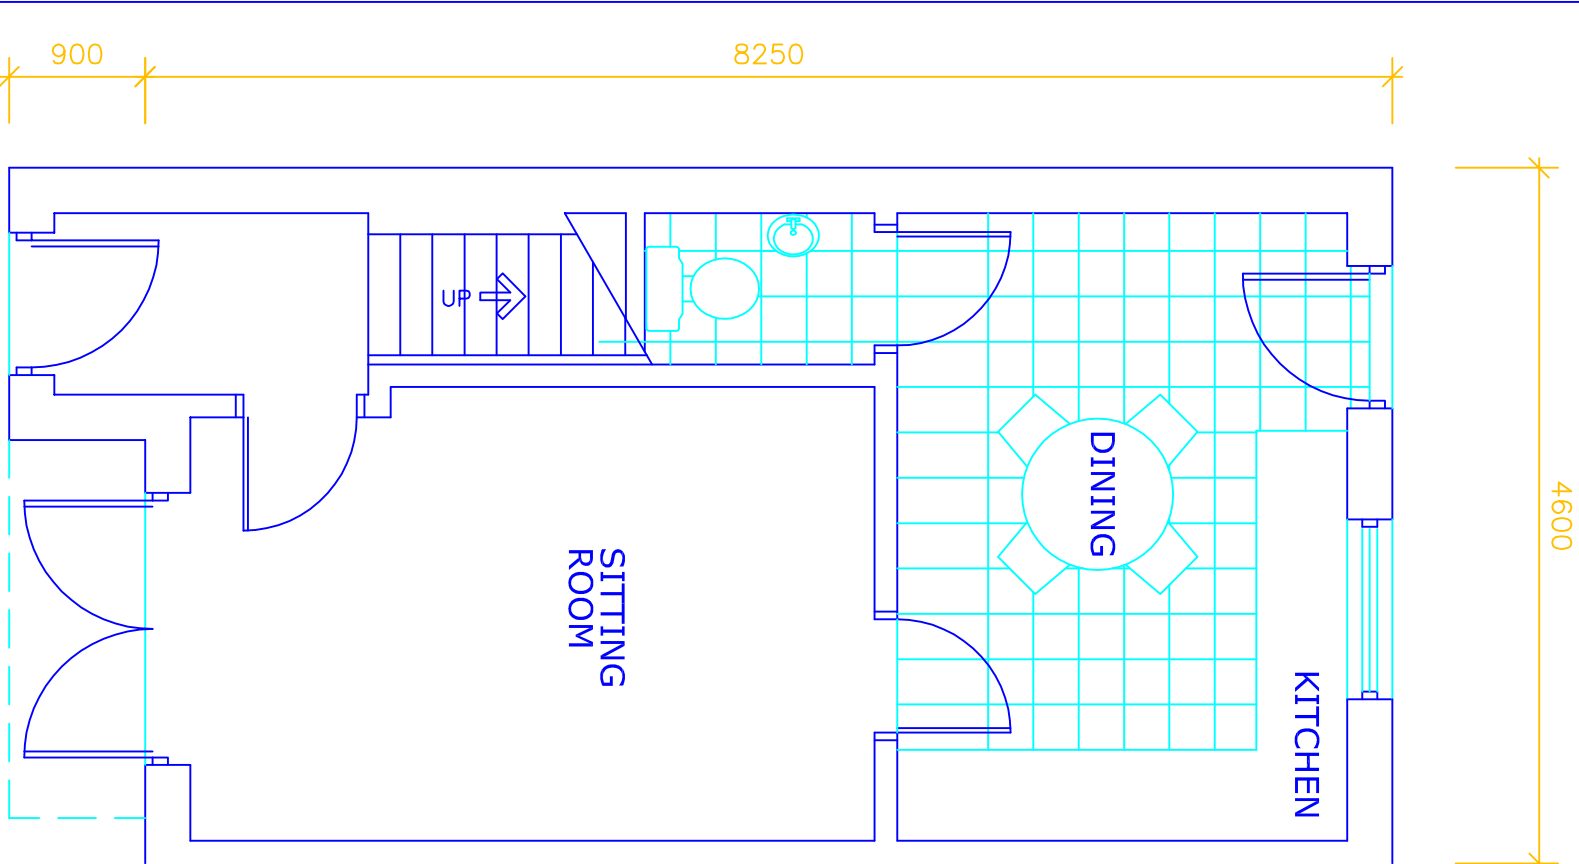


PROPOSED PLAN
GROUND FLOOR

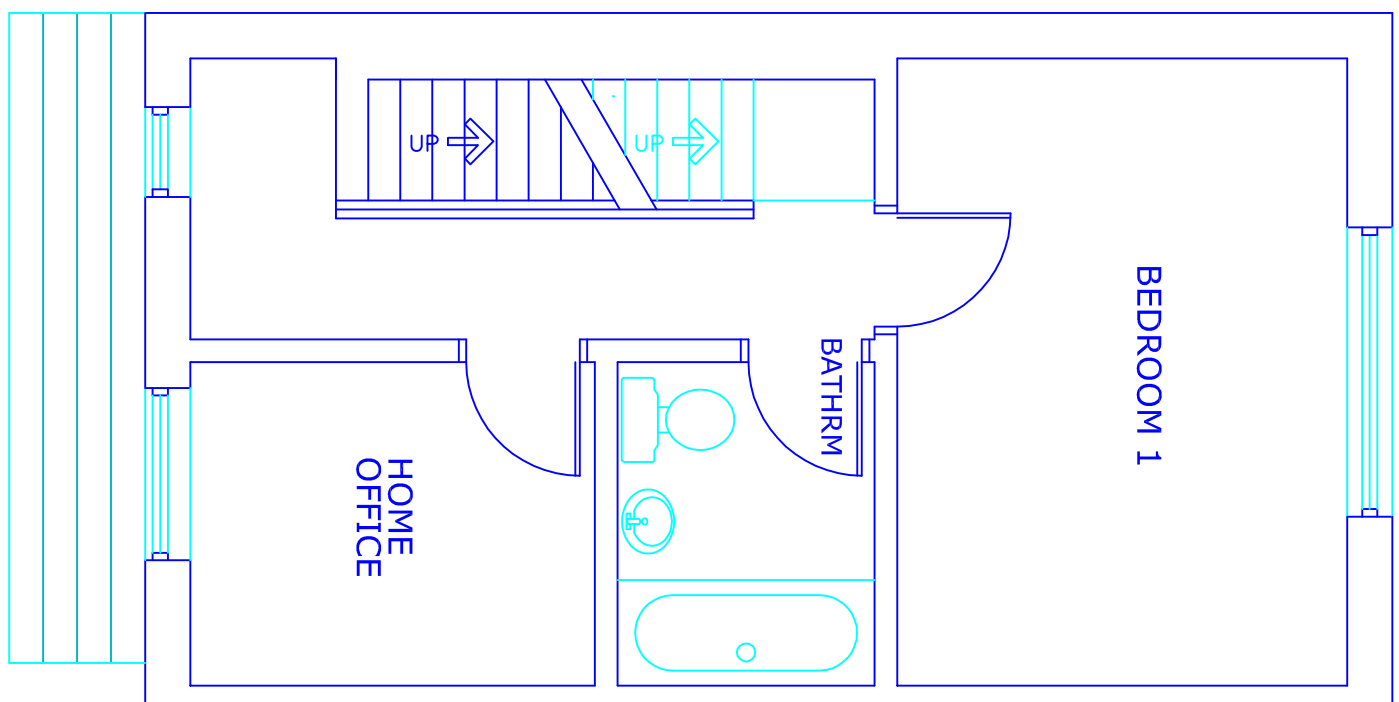

PROPOSED PLAN
FIRST FLOOR

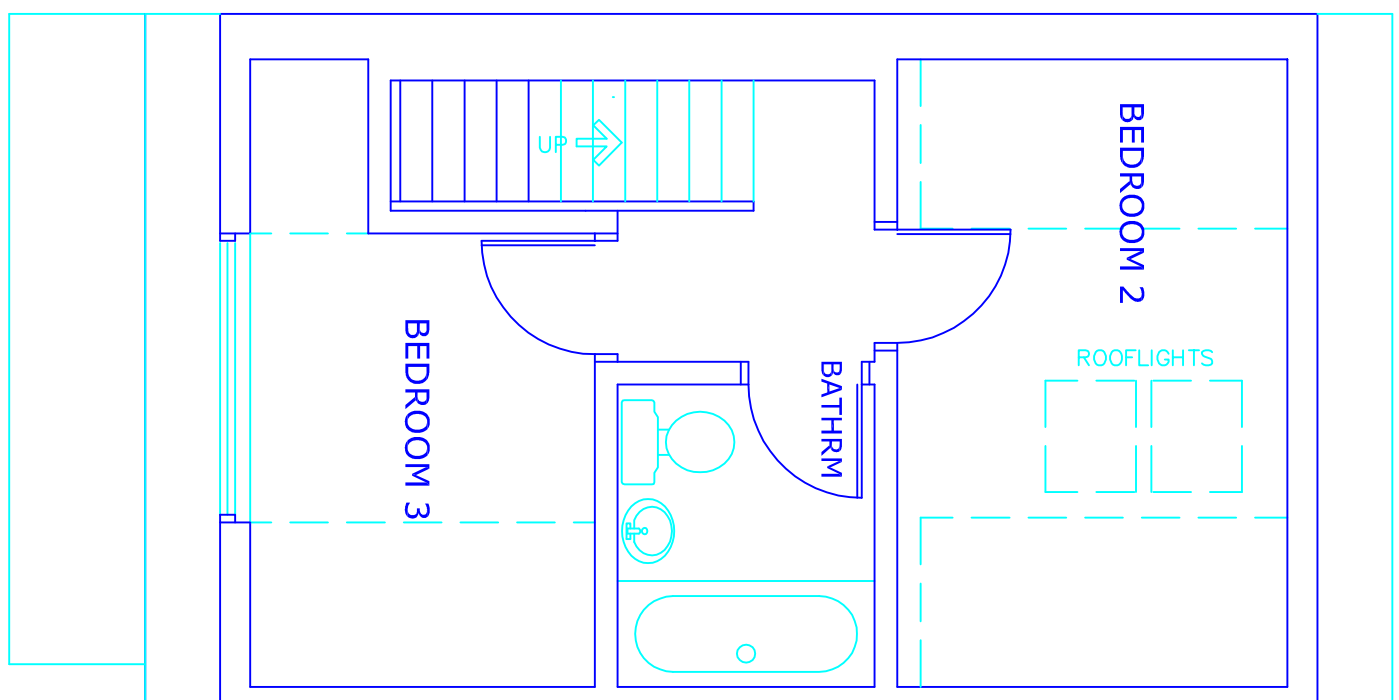

PROPOSED PLAN
SECOND FLOOR

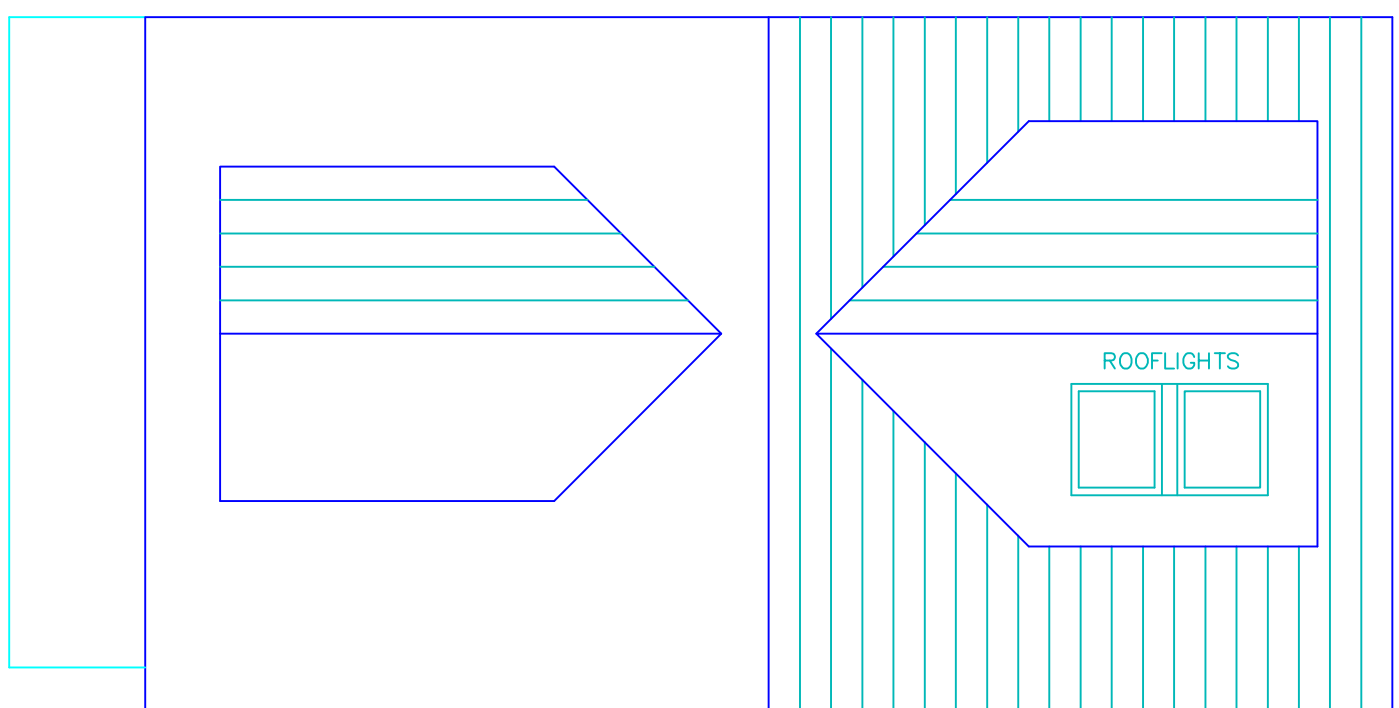

PROPOSED SECTION