


© This Drawing & Design is the copyright of Jenkins Design Services Ltd and should not be reproduced without written consent.

Contractors are to check all levels & dimensions on site prior to site works commencing & report discrepancies to the Designers.

DO NOT SCALE FROM THIS DRAWING

PLANNING

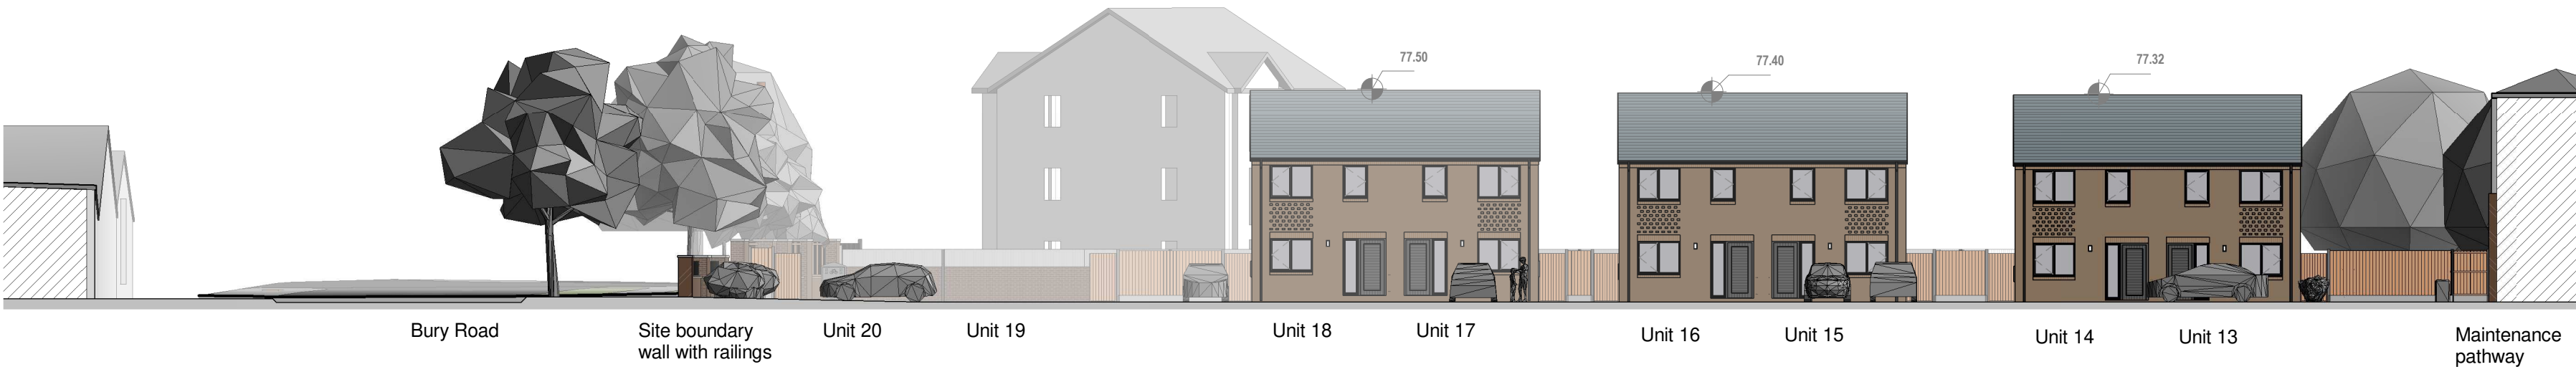

Street Scene Elevation 5 South
Scale 1 : 200




Street Scene Elevation 6 South
Scale 1 : 200



Street Scene Elevation 7 South
Scale 1 : 200



Street Scene Elevation 8 North
Scale 1 : 200

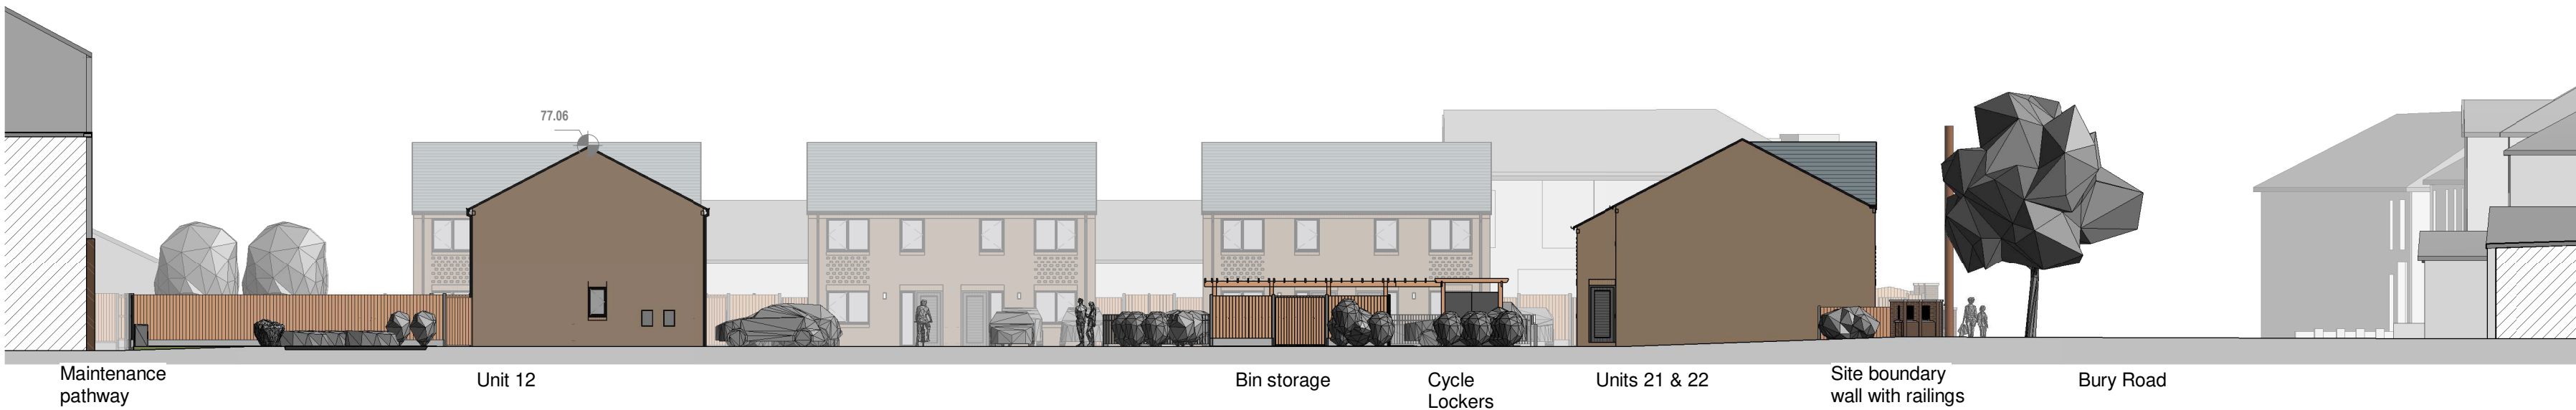

Street Scene Elevation 9 North
Scale 1 : 200



Street Scene Elevation 10 North
Scale 1 : 200



B	Length of units 3-8 and 13-20 increased.	AL	TR	10.03.23
A	Updates in response to CIS	CM	TR	29.11.22
Rev	Description	By	Chk	Date

Project:	Station works Bury Road, Radcliffe, M26 2UA		
Title:	Street Scene Elevations North and South		
Client:	Paul Cook Developments/ Jigsaw Homes		
Drawn By:	NM	Checked By:	BJ on 10.03.23
Original Size:	A1	Project Number:	22049
Drawing Number:	SI-XX-DR-A-3002		REV B

