



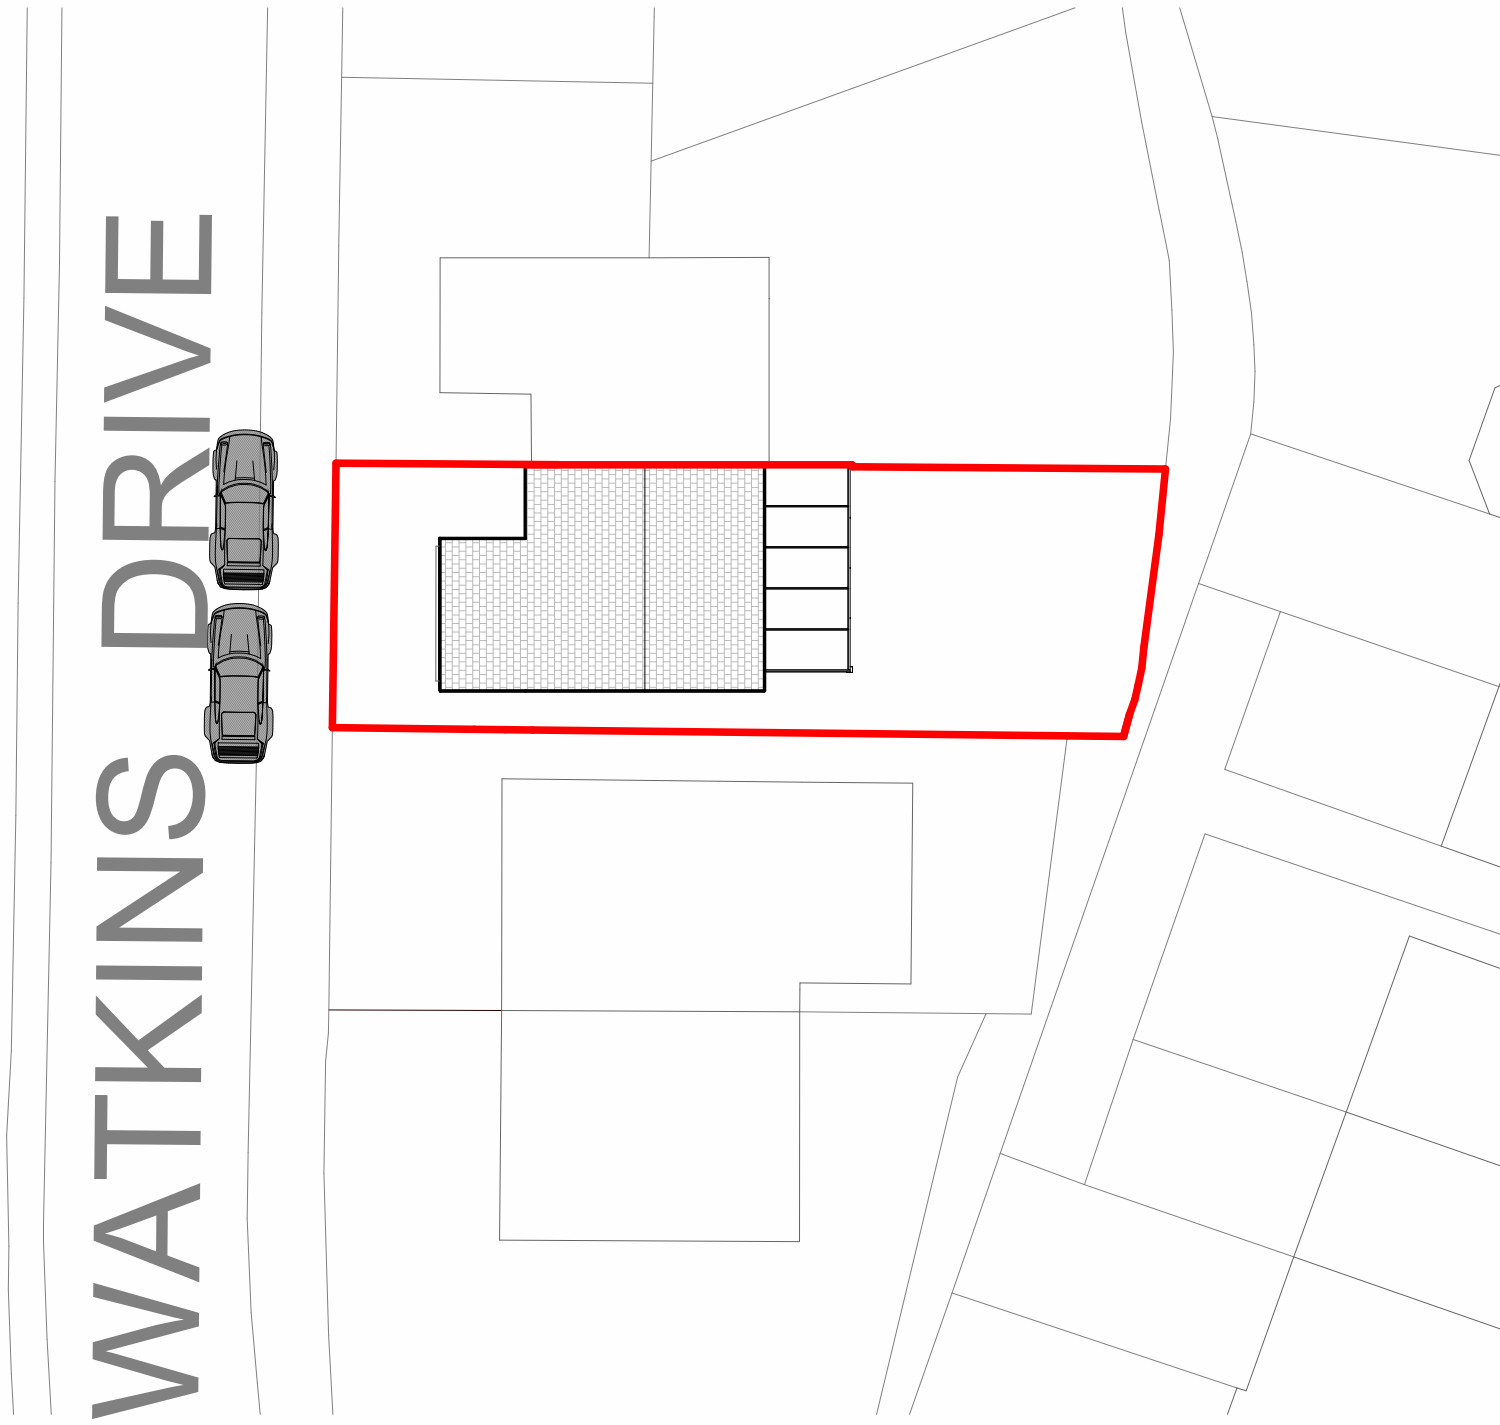

1 Block Plan - Existing  
1 : 200

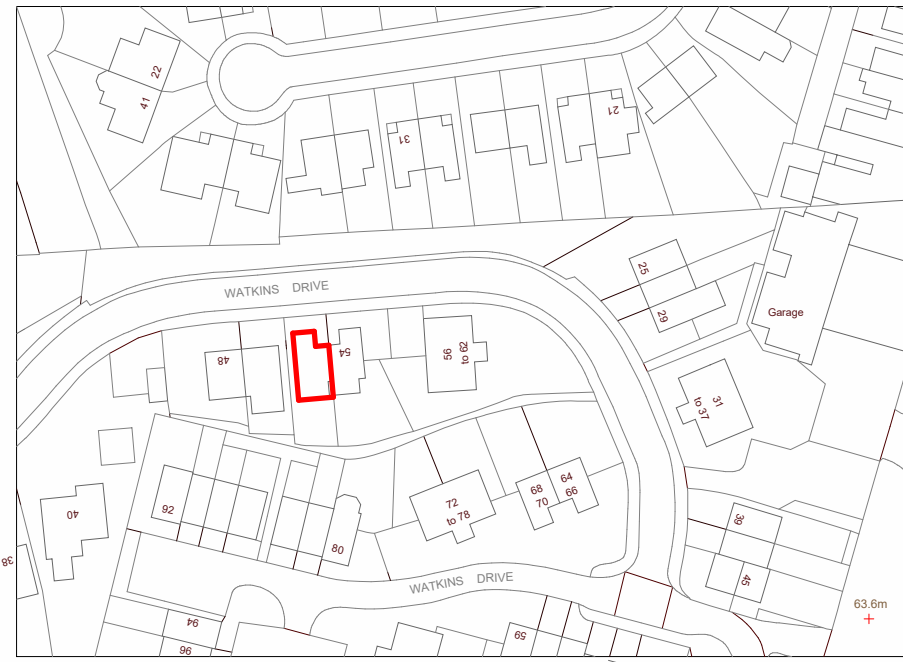


© Crown Copyright and database rights 2021 OS 100047474.  
RED LINE INDICATES BOUNDARY


2 SITE PLAN  
1 : 1250




3 Street View - Existing  
1 : 100

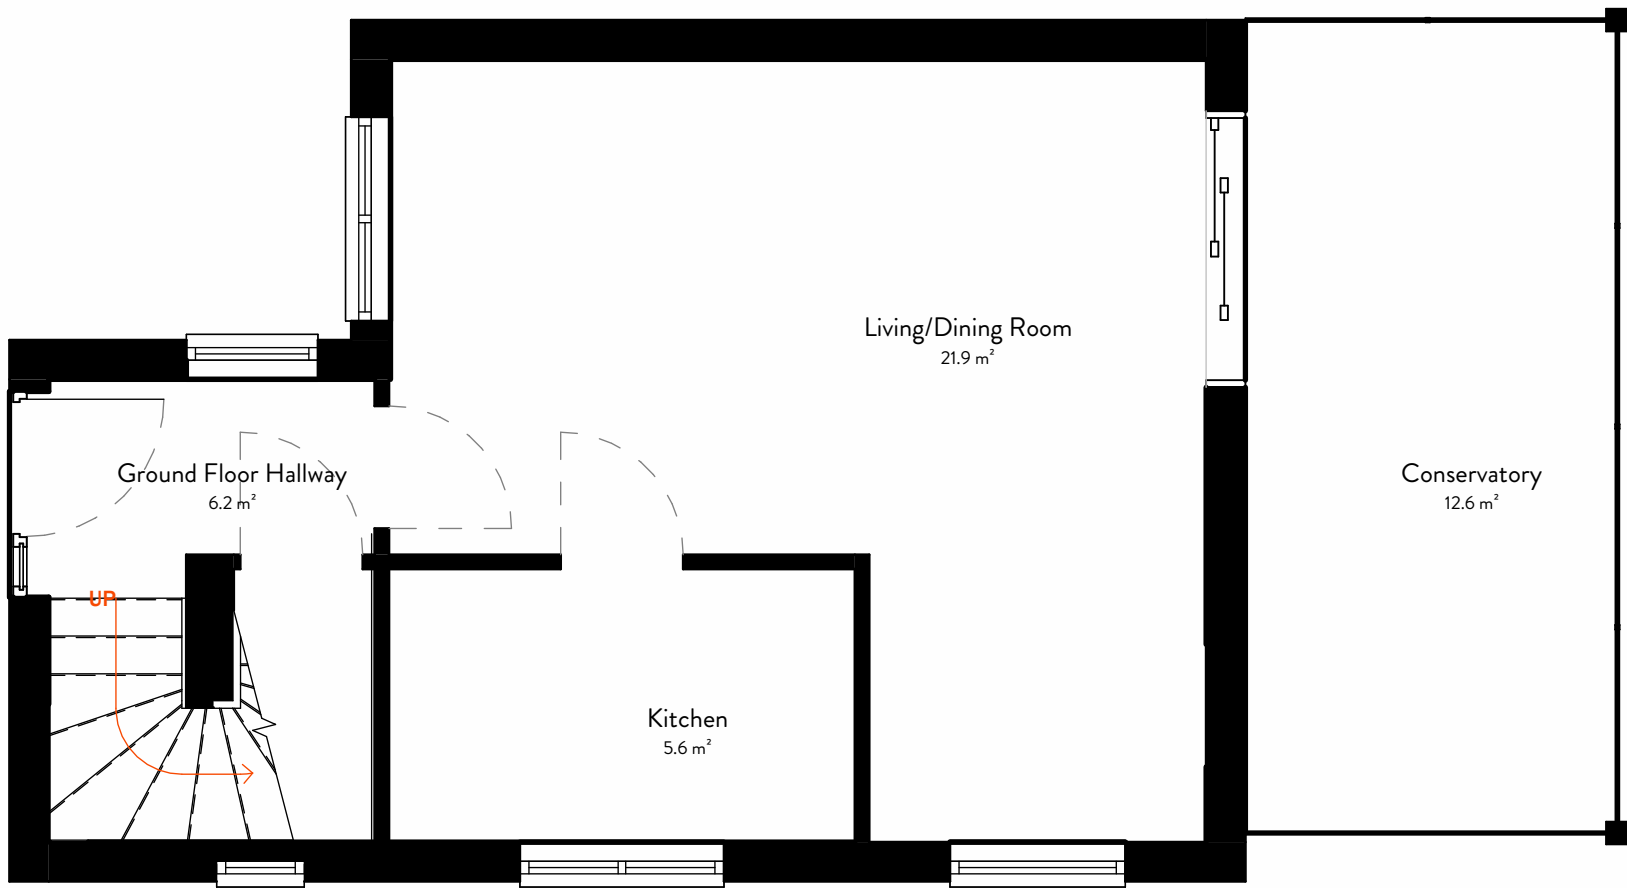


4 Ground floor - Existing  
1 : 50

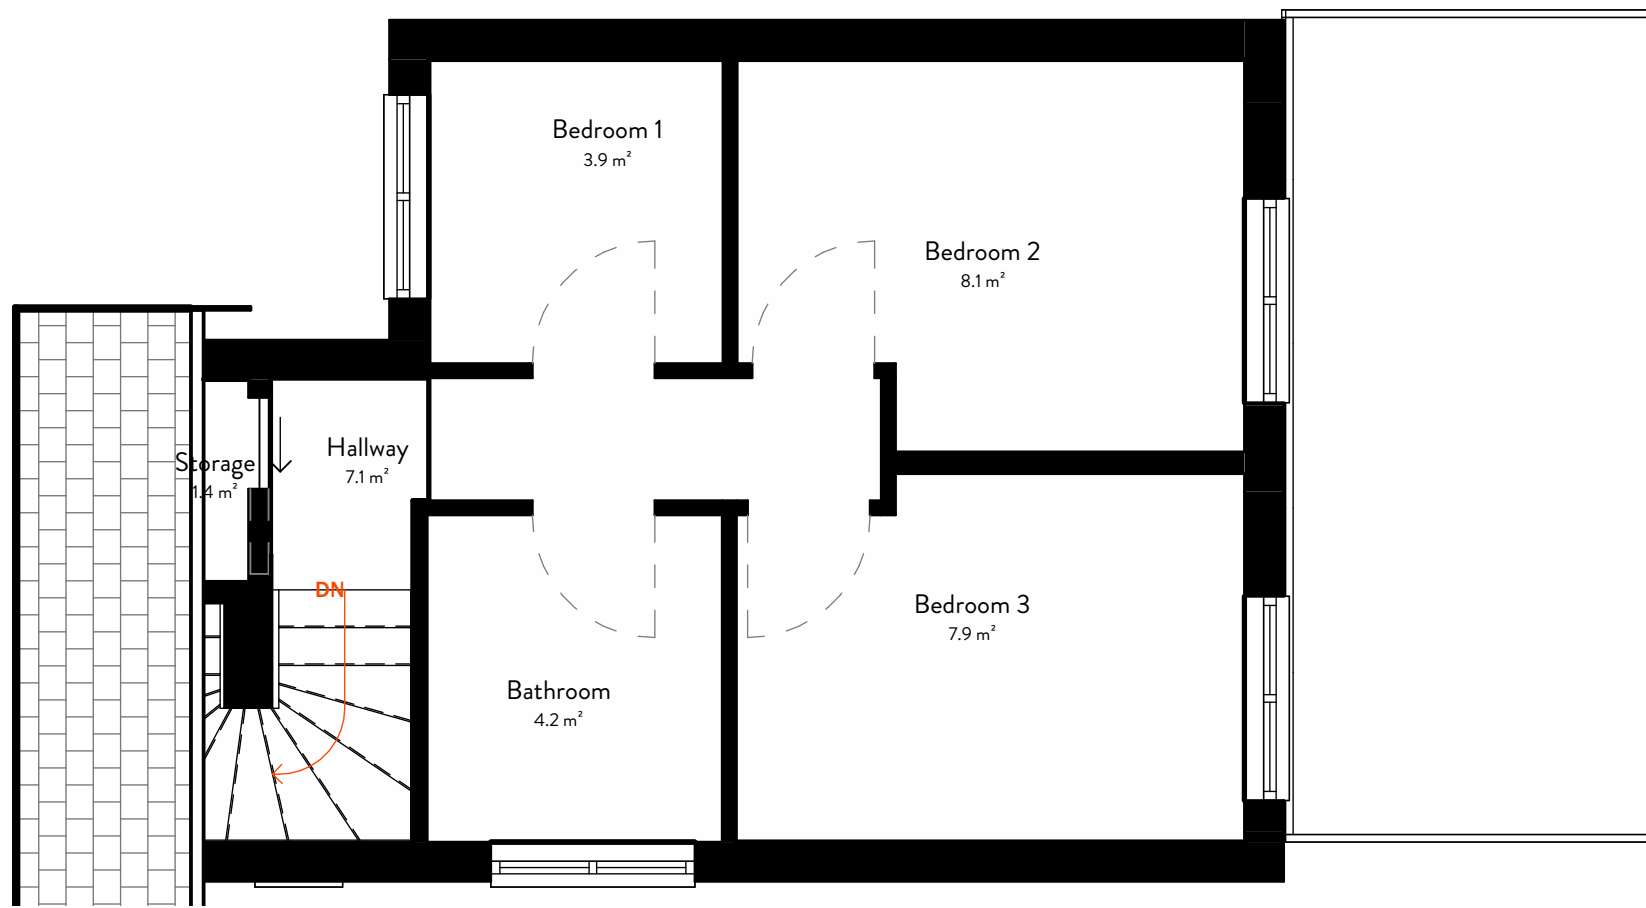


5 First floor - Existing  
1 : 50

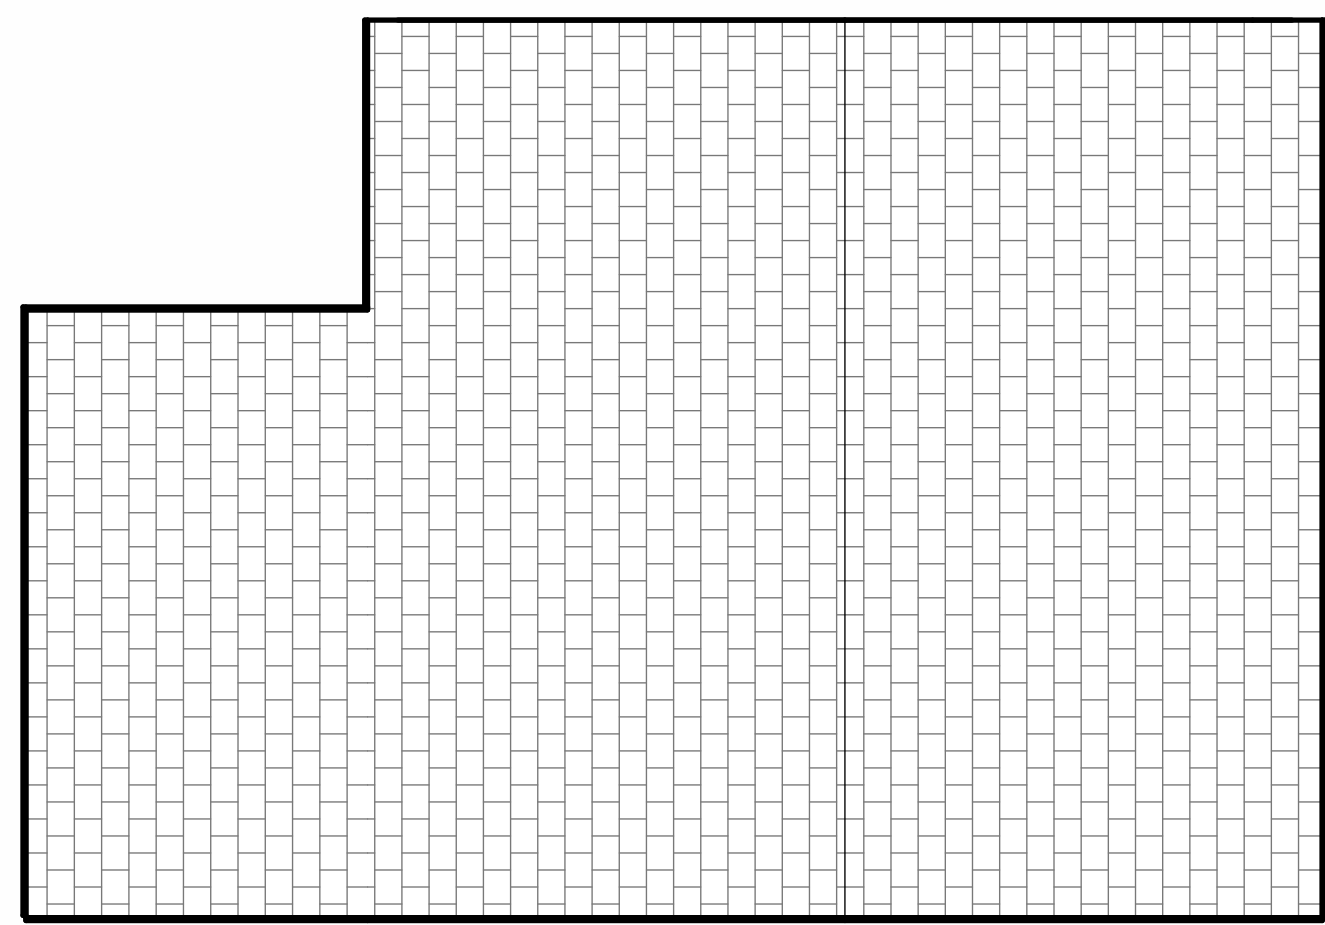


6 Roof plan - Existing  
1 : 50

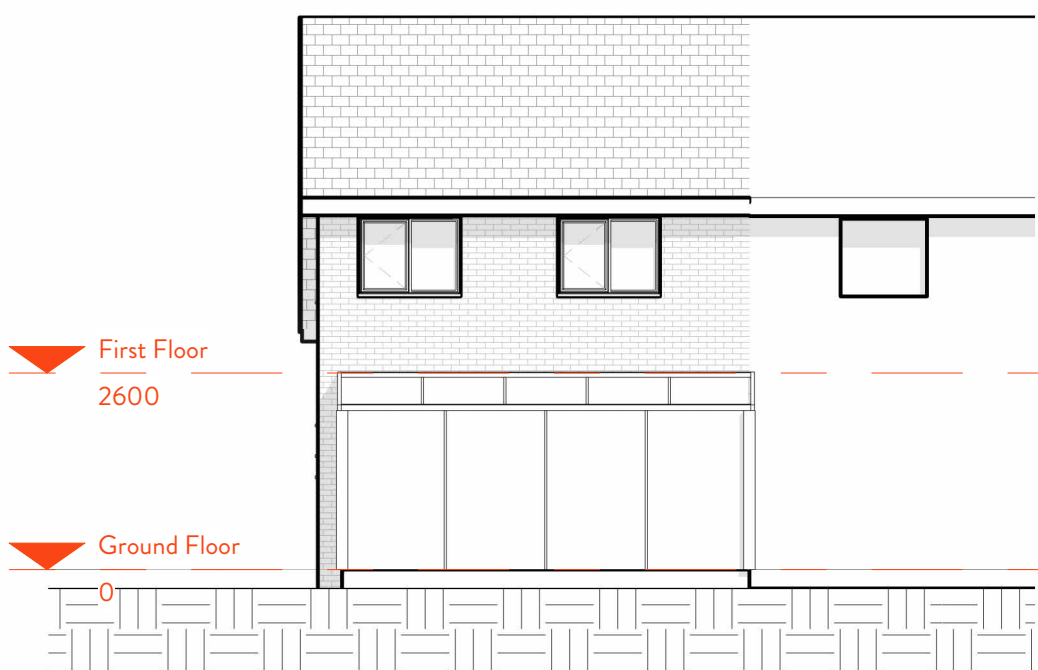


7 South - Existing  
1 : 100

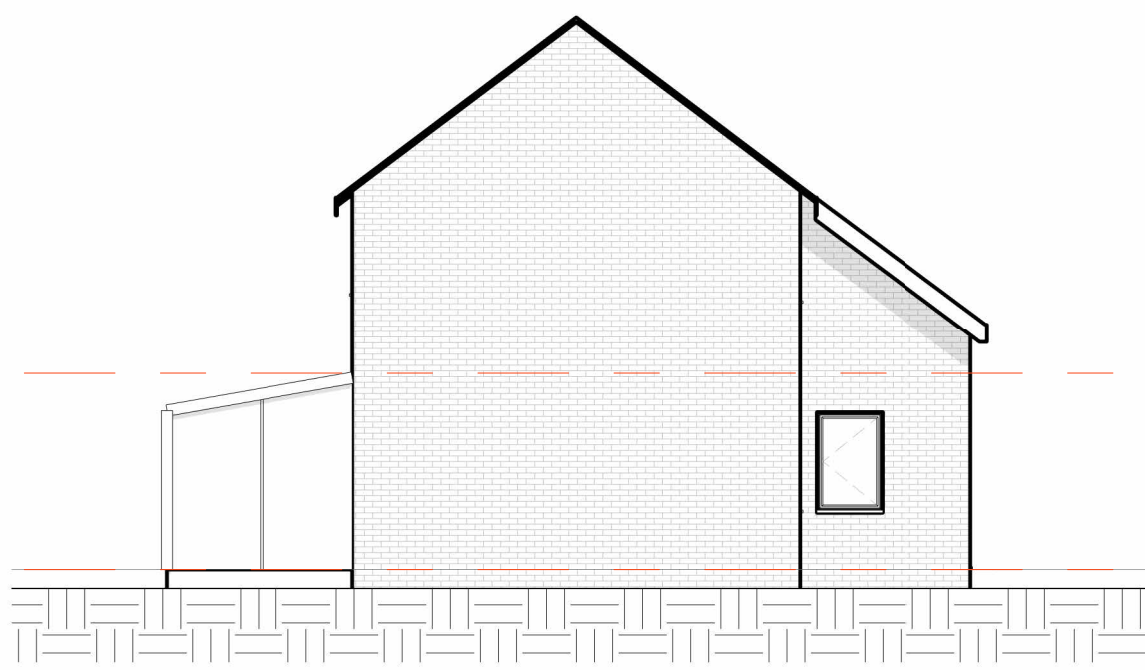

8 West - Existing  
1 : 100

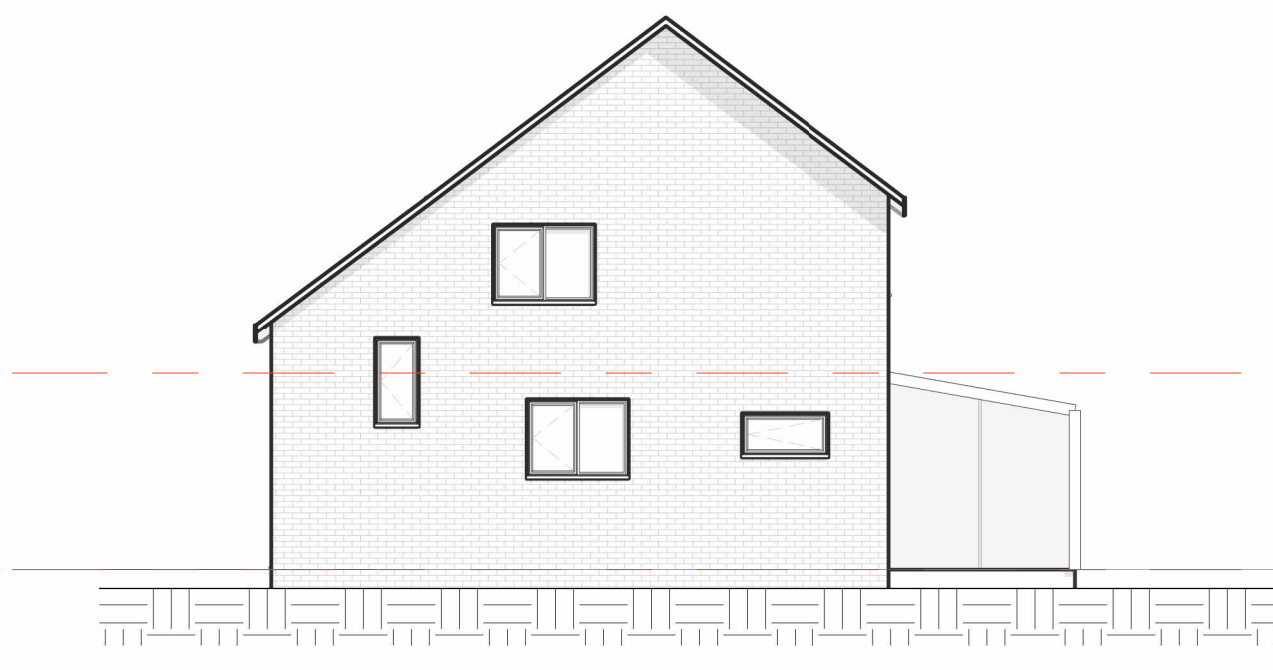

9 East - Existing  
1 : 100

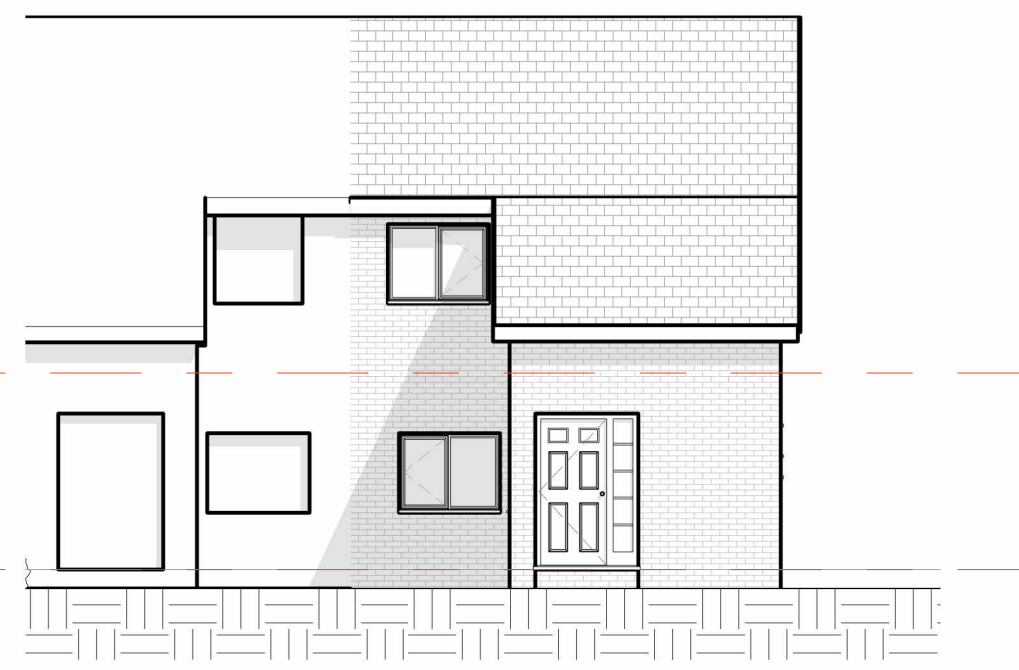

10 North - Existing  
1 : 100

