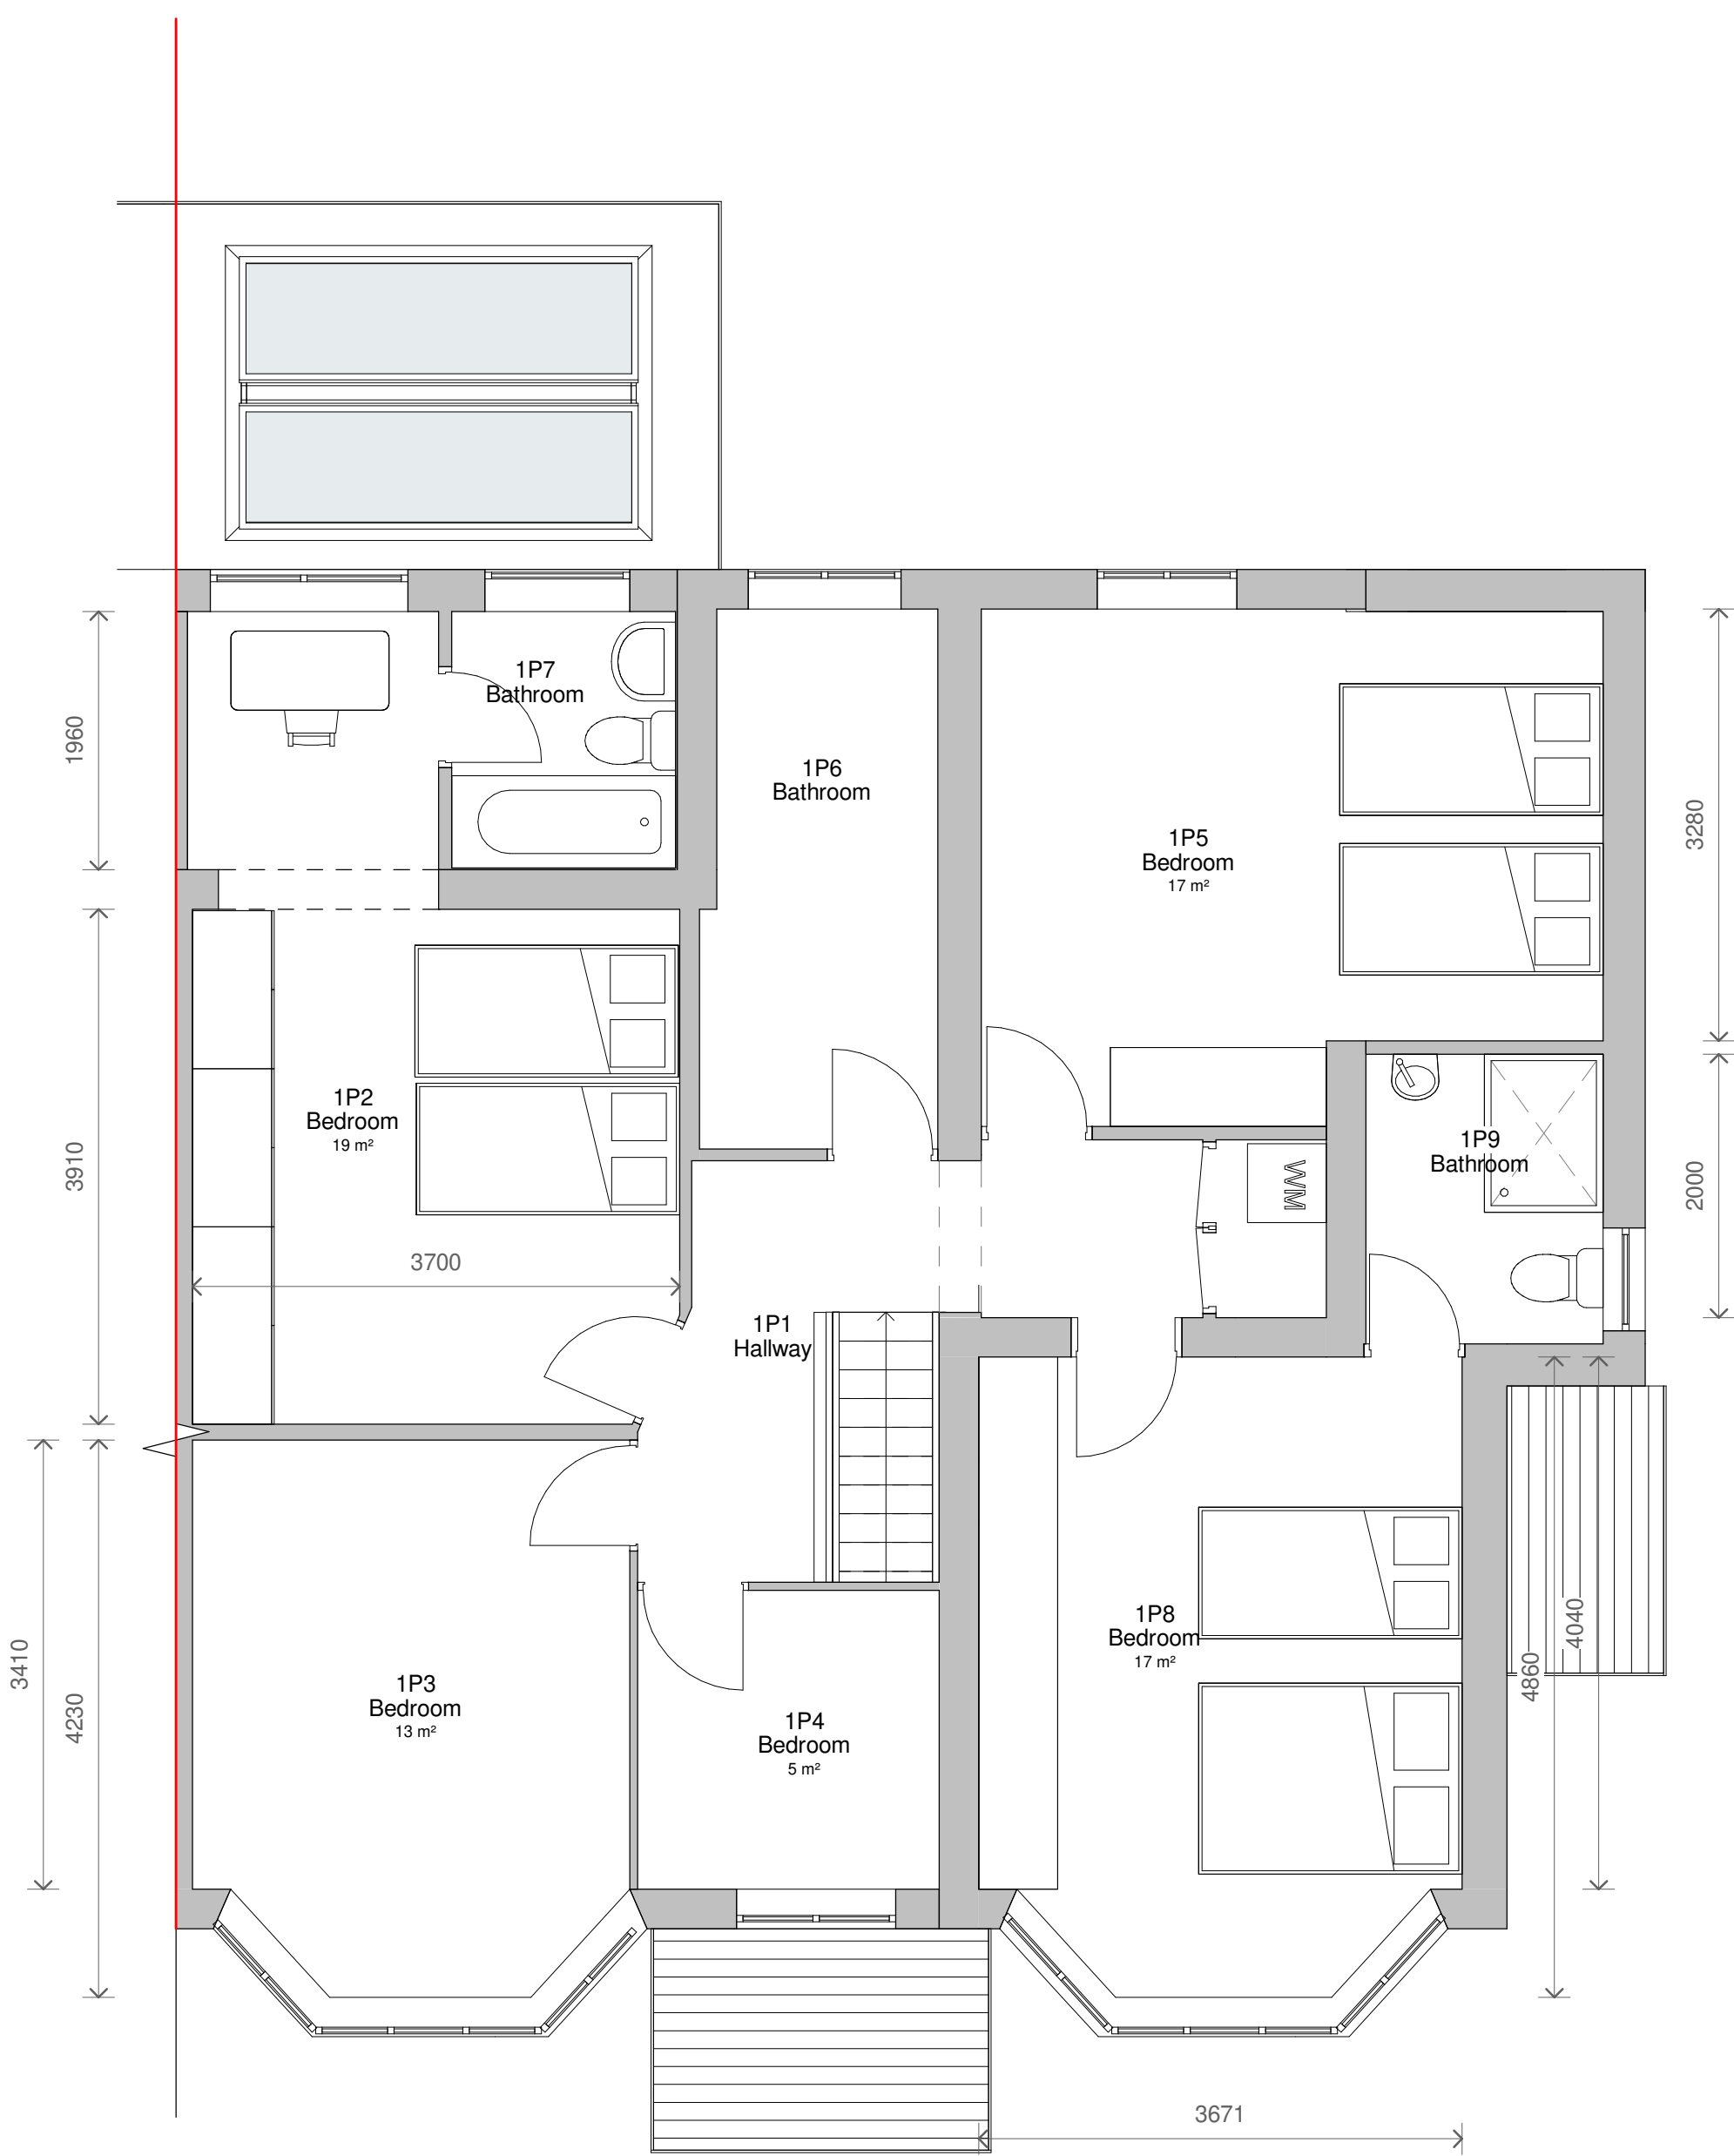
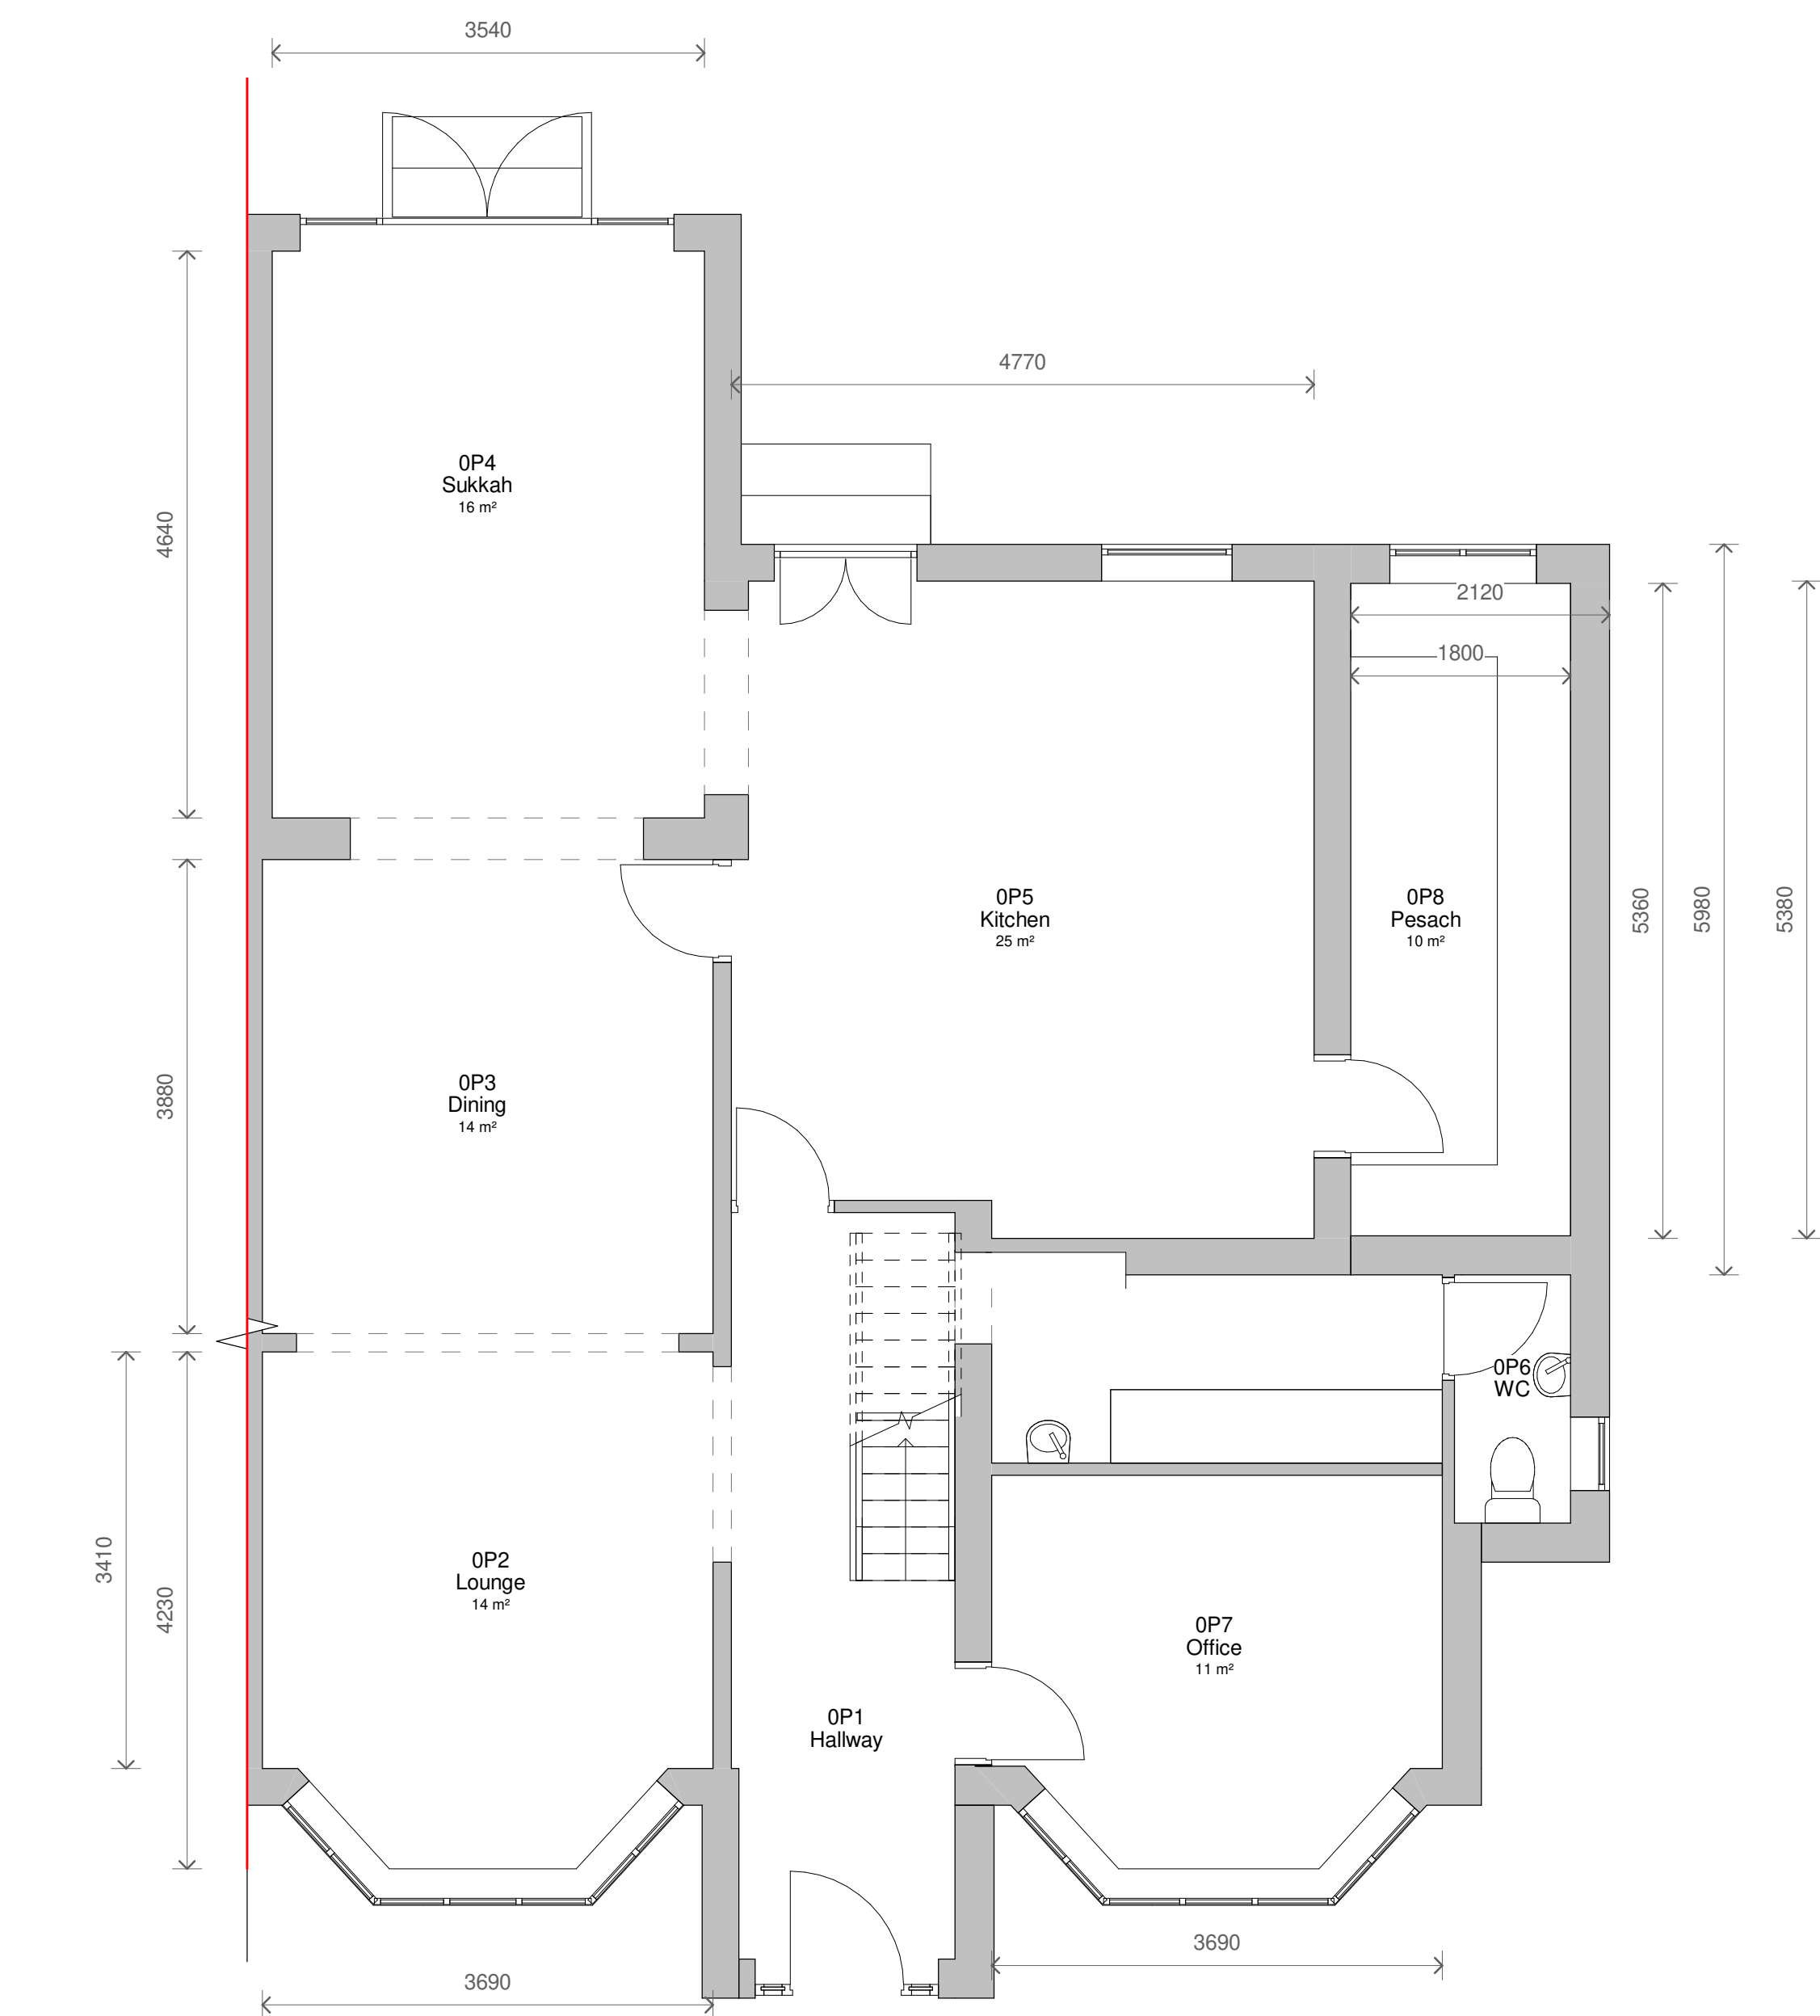
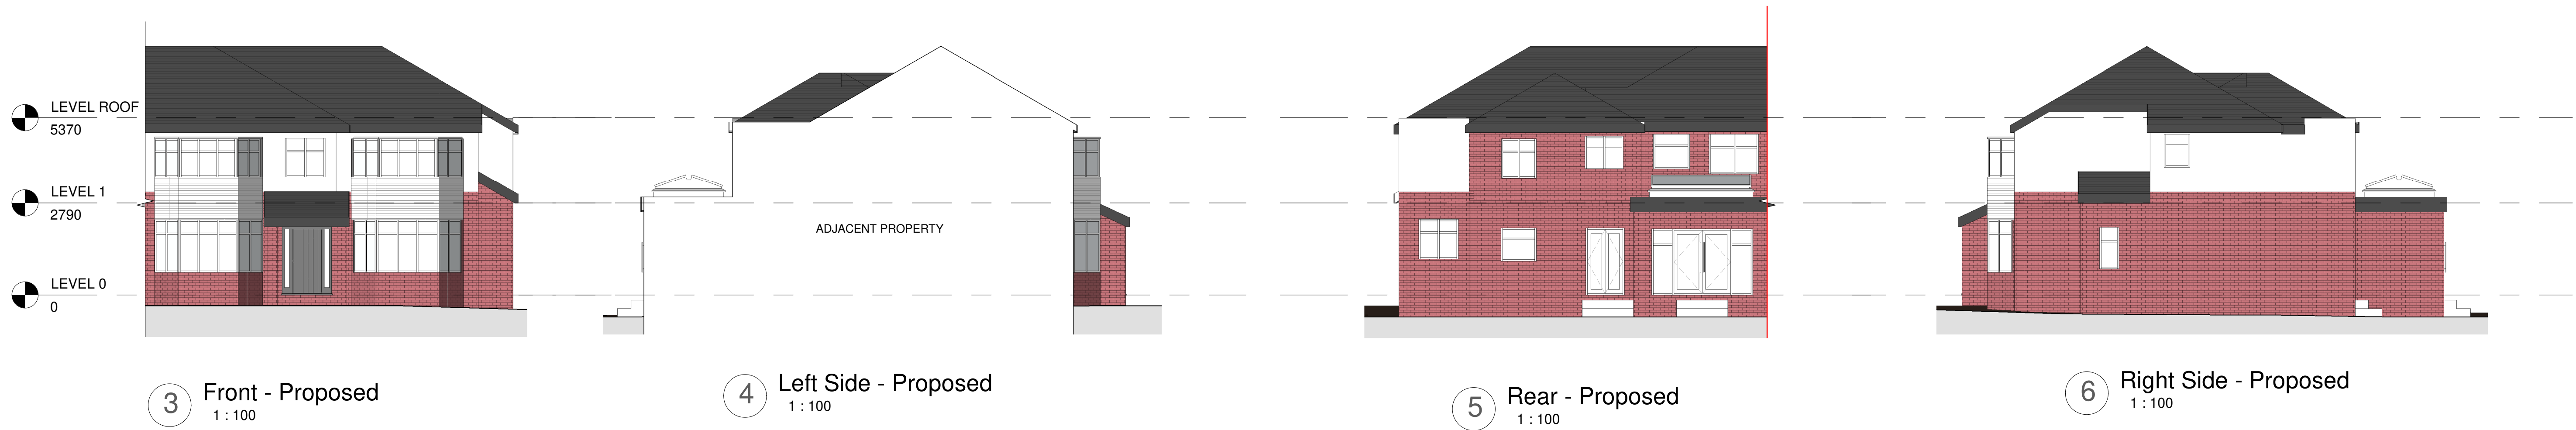


2 Level 1 - Proposed
1 : 50

1 Level 0 - Proposed
1 : 50

2	Revised Plans	26/07/2022
1	Revised Plans	28/06/2022
No.	Description	Date
PROJECT 26 Fairway		
TITLE Proposed Plans and Elevations		
CLIENT Mw(CL)Foundation		
STATUS CONSTRUCTION		
DRAWN BY SG	DATE 13/04/2022	SCALE (@ A1) As indicated
PROJECT NUMBER GGS22037	DRAWING NUMBER 003	REV 2
GOLD SKETCH S T U D I O S www.goldsketch.co.uk info@goldsketch.co.uk 0161 792 9595		
NOTES COPYRIGHT ALL RIGHTS RESERVED. NO PART OF THIS DRAWING IS TO BE REPRODUCED WITHOUT WRITTEN CONSENT. DRAWING TO BE USED FOR THE STATUS INDICATED ONLY. ANY DISCREPANCIES TO BE REPORTED TO THE DESIGNER PRIOR TO THE COMMENCEMENT OF ANY WORK. ALL WORKS ARE SUBJECT TO BE ACCORDANCE WITH CURRENT UK BUILDING REGULATIONS, RELEVANT CODES OF PRACTICE AND BRITISH STANDARDS. ALL DIMENSIONS ON THIS DRAWING ARE IN MILLIMETRES (UNLESS OTHERWISE STATED).		