


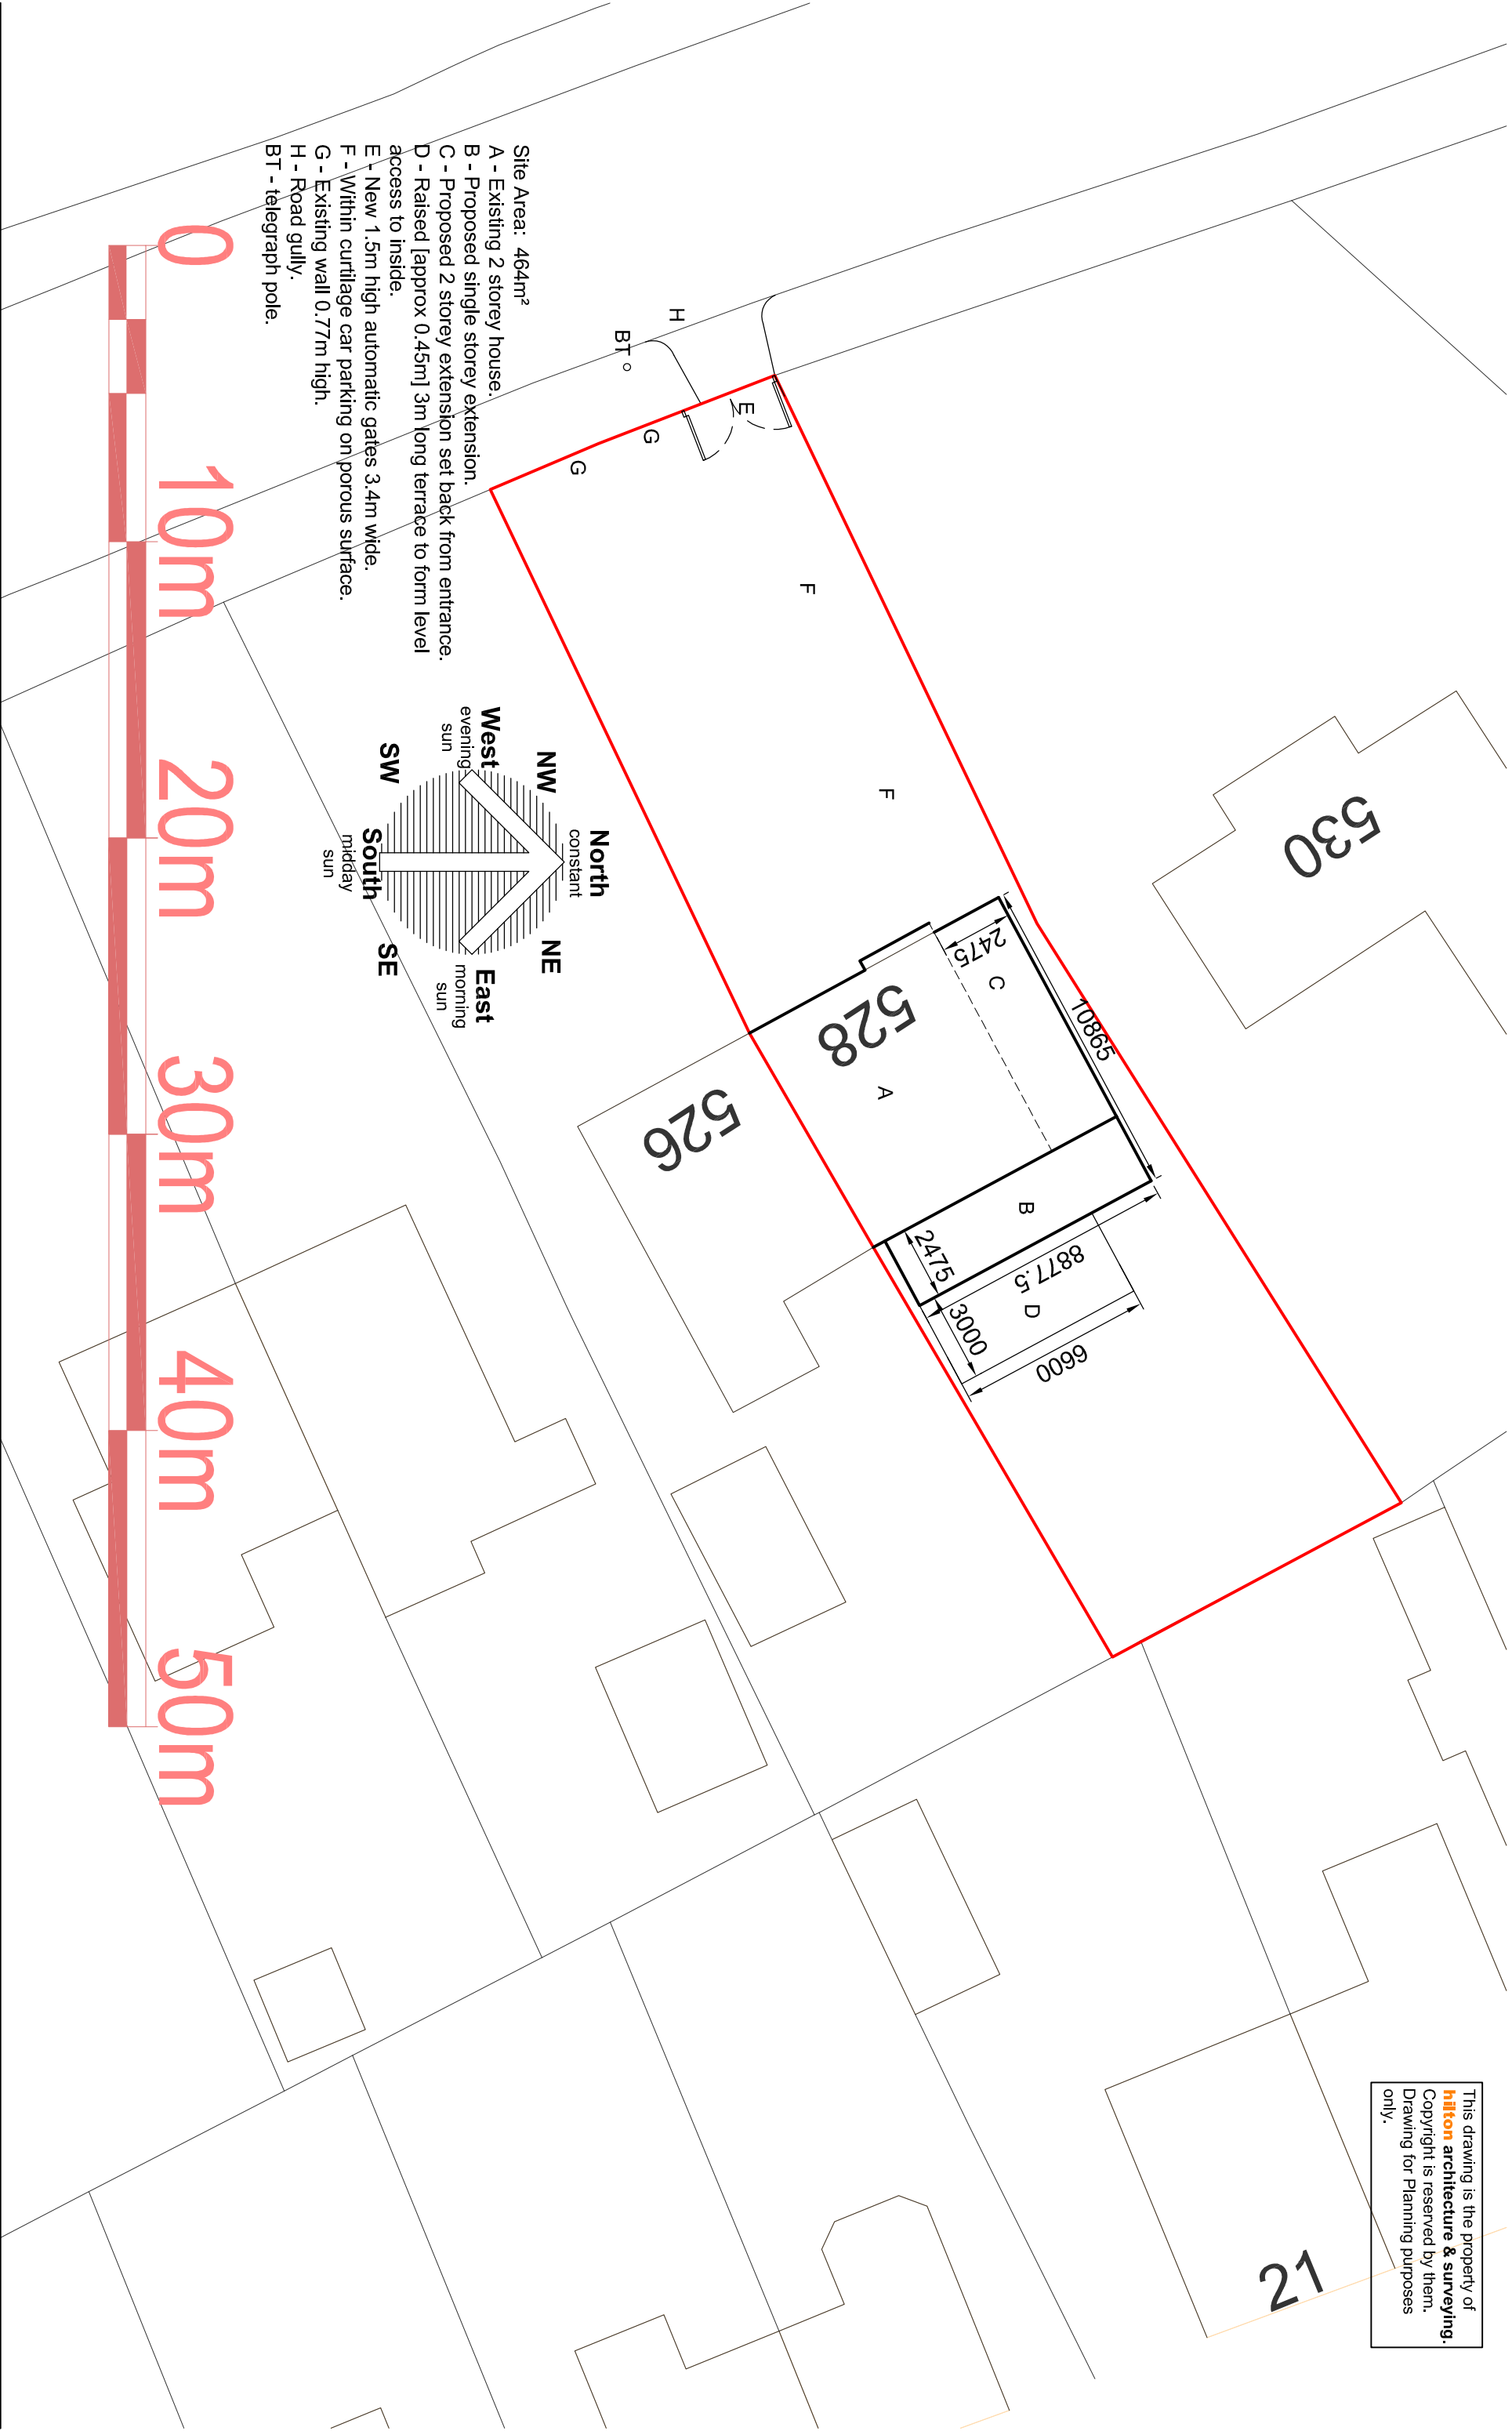

Proposed 2 Storey Side & Single Storey Rear Extensions &

Internal Alterations / Modifications

528 Brandeholme Rd, Bury BL8 1JH

for Ella Wellington & Family

hilton architecture & surveying

m 07786 023 904 **e** hilton-architecture@mail.com **t** 0161 652 6790
a 'design studio' 12 Carr House Road, Springhead, Oldham OL4 4PA
Scale 1:200 @ A3 size 11