


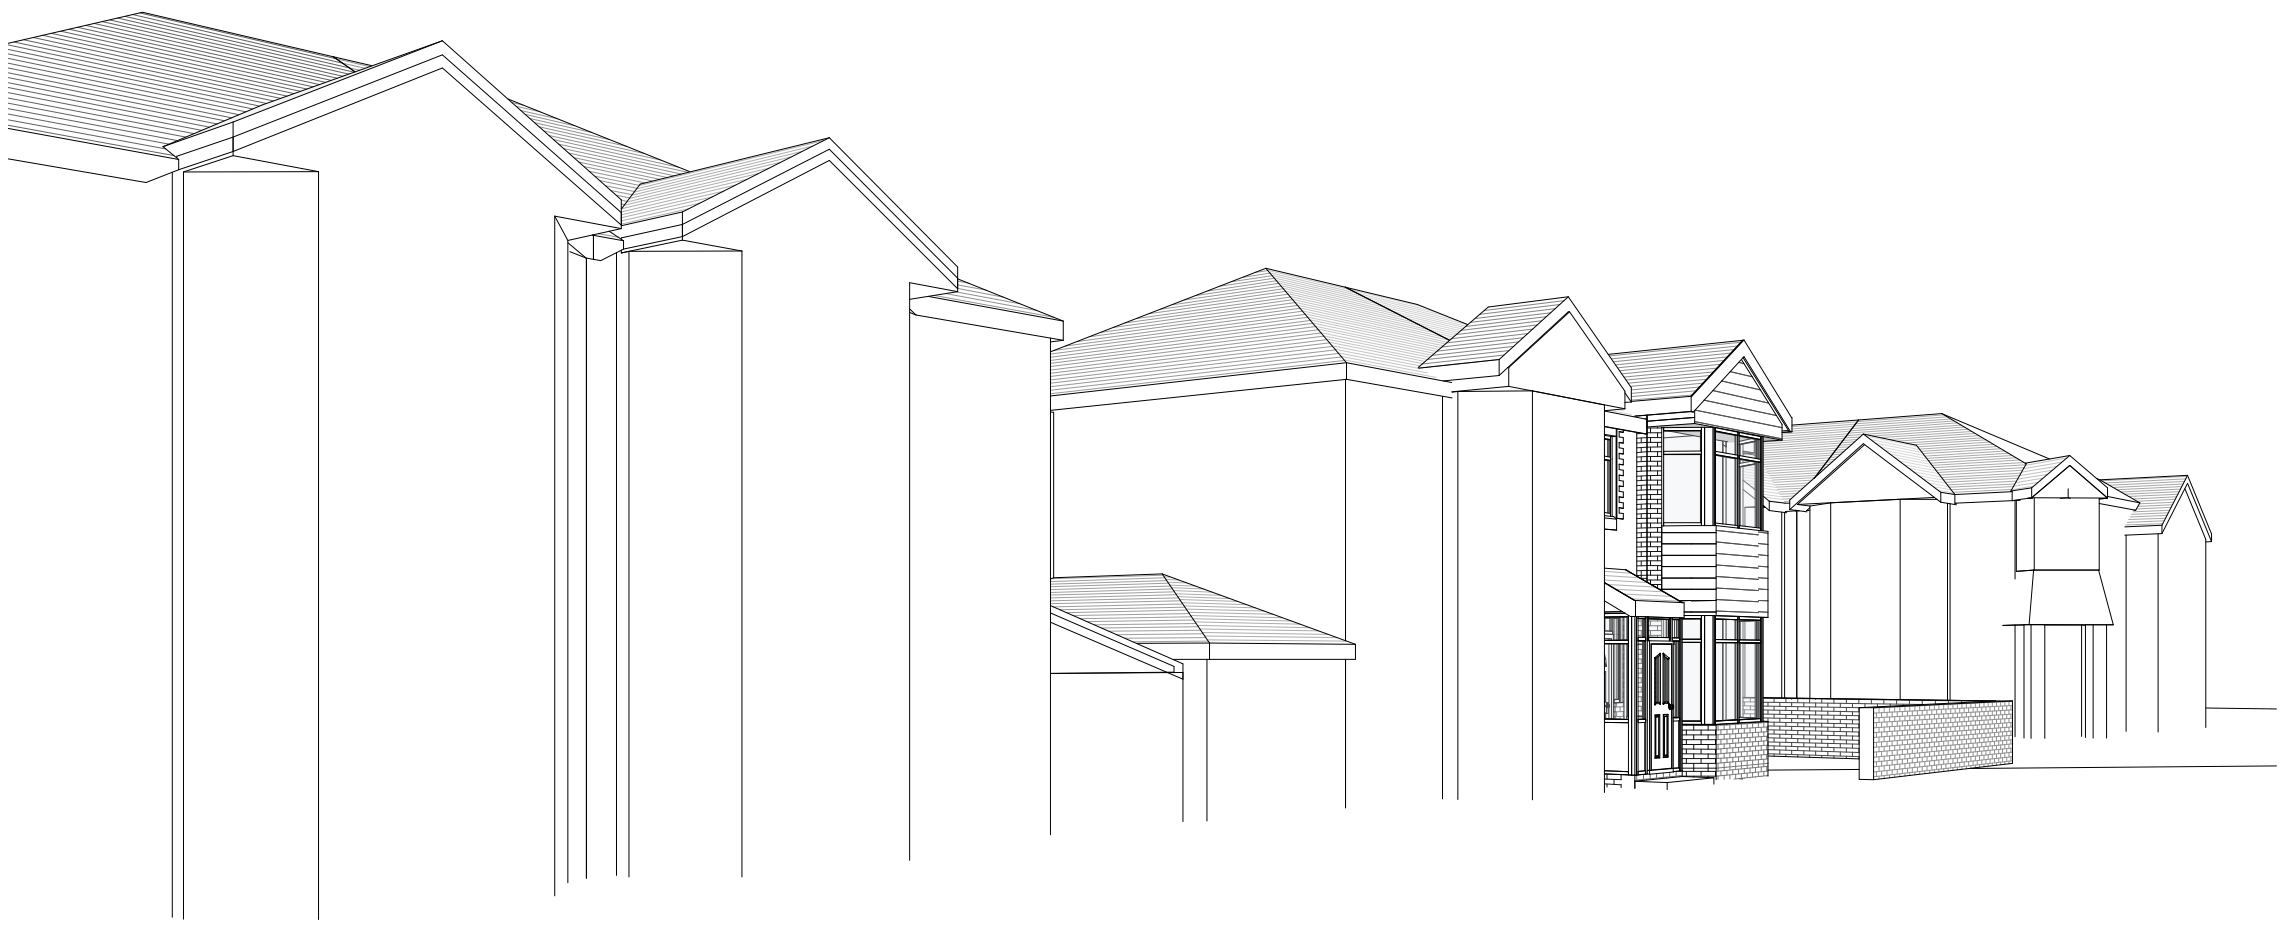


1 - Existing



1 - Proposed



2 - Existing

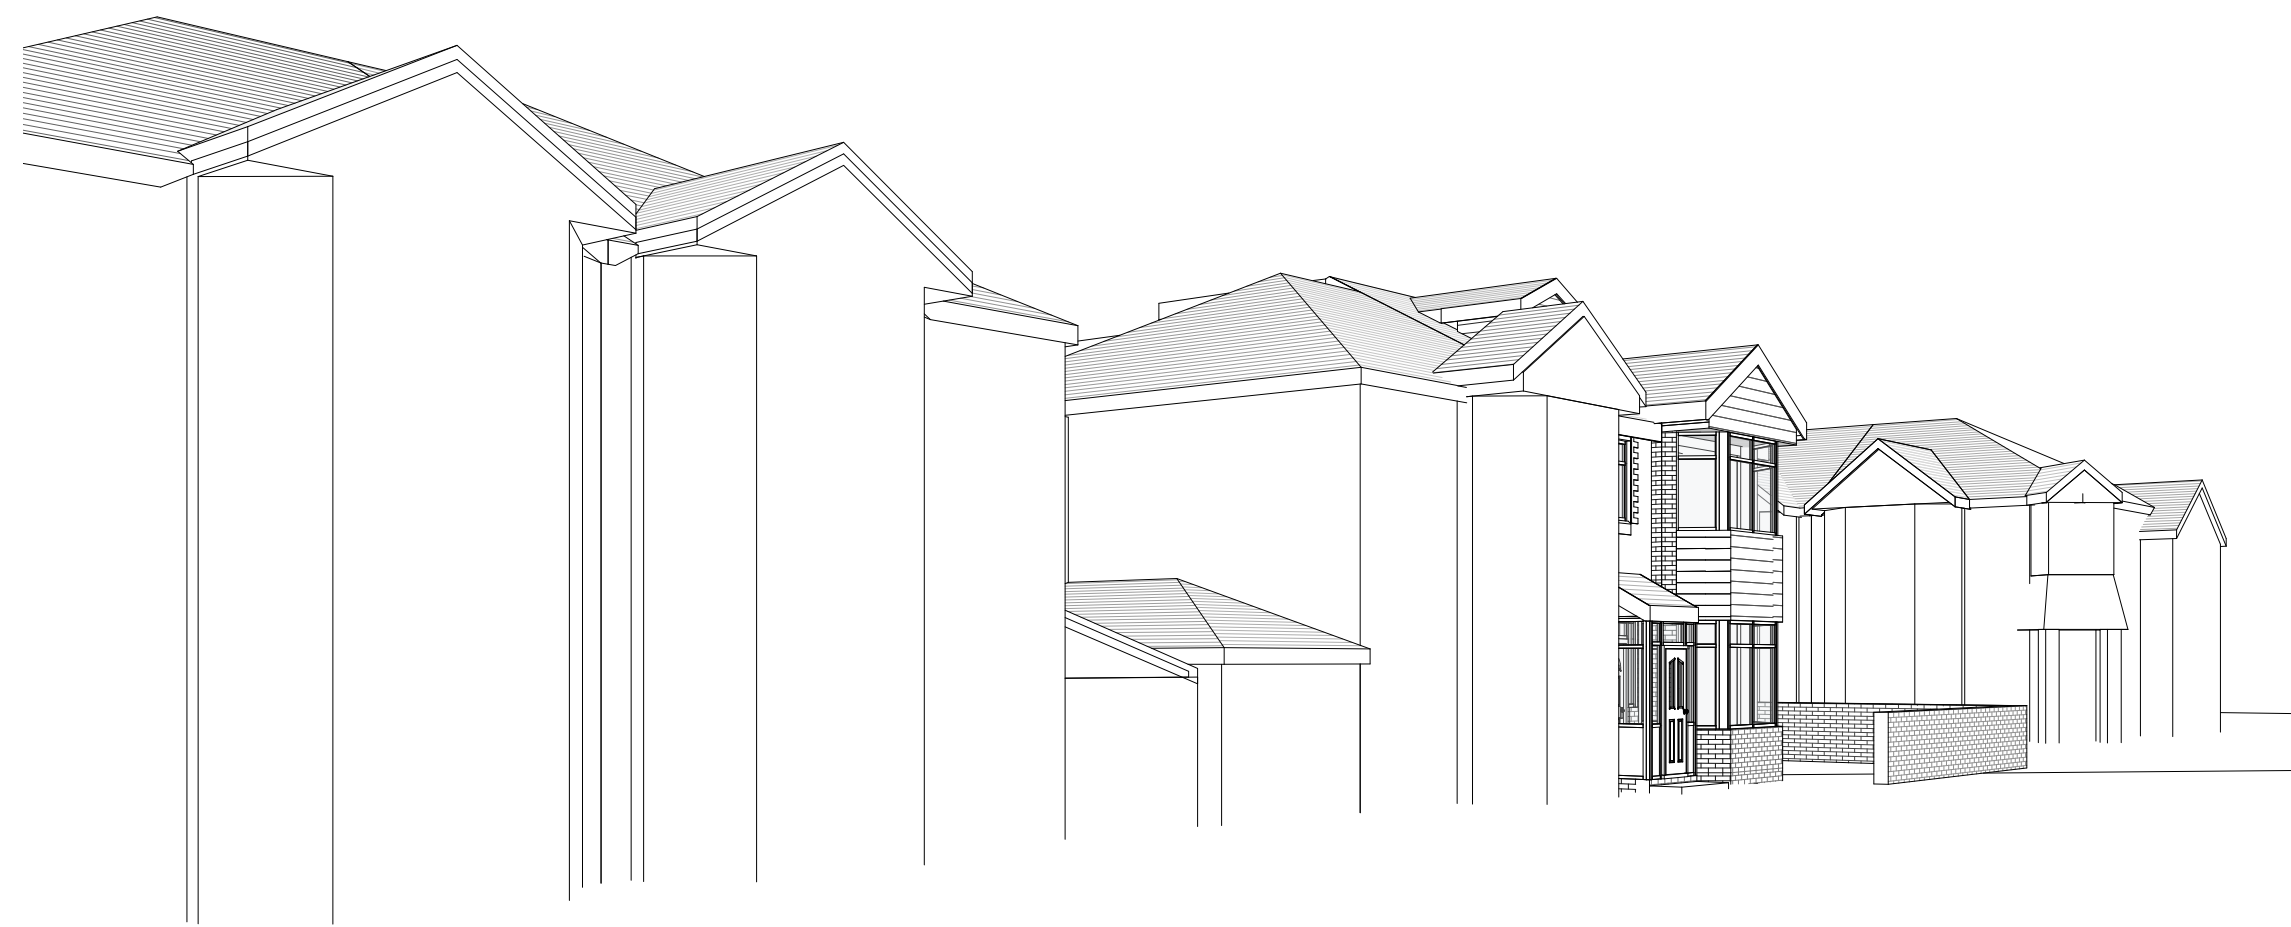

2 - Proposed



3 - Existing



3 - Proposed

1 No.	1st Floor Extended Description	09/02/2023 Date
----------	-----------------------------------	--------------------

PROJECT			6 Mowbray Avenue		
TITLE			Street Scene		
CLIENT			Lobenstein		
STATUS			PLANNING		
DRAWN BY		DATE		SCALE (@ A1)	
TP		15/12/2022			
PROJECT NUMBER		DRAWING NUMBER		REV	
GSS21058.3		005		1	
GOLD SKETCH					
S T U D I O S					
www.goldsketch.co.uk		info@goldsketch.co.uk		0161 792 9595	

NOTES
COPYRIGHT: ALL RIGHTS RESERVED.
NO PART OF THIS DRAWING IS TO BE REPRODUCED WITHOUT WRITTEN CONSENT.
DRAWING TO BE USED FOR THE STATUS INDICATED ONLY. ANY DISCREPANCIES TO BE REPORTED TO THE
DRAWING PRODUCED BY THE DRAWING PRODUCER. ALL DIMENSIONS TO BE IN ACCORDANCE WITH CURRENT EUROPEAN
LEGISLATION, RELEVANT CODES OF PRACTICE AND BRITISH STANDARDS. ALL DIMENSIONS ON THIS DRAWING ARE IN MILLIMETRES (UNLESS
OTHERWISE STATED).