


Max Legal Length (UK) Articulated Vehicle (16.5m)
Overall Length 16.500m
Overall Width 2.550m
Overall Height 3.681m
Min Body Ground Clearance 0.411m
Max Track Width 2.500m
Lock to lock time 6.00s
Kerb to Kerb Turning Radius 6.530m

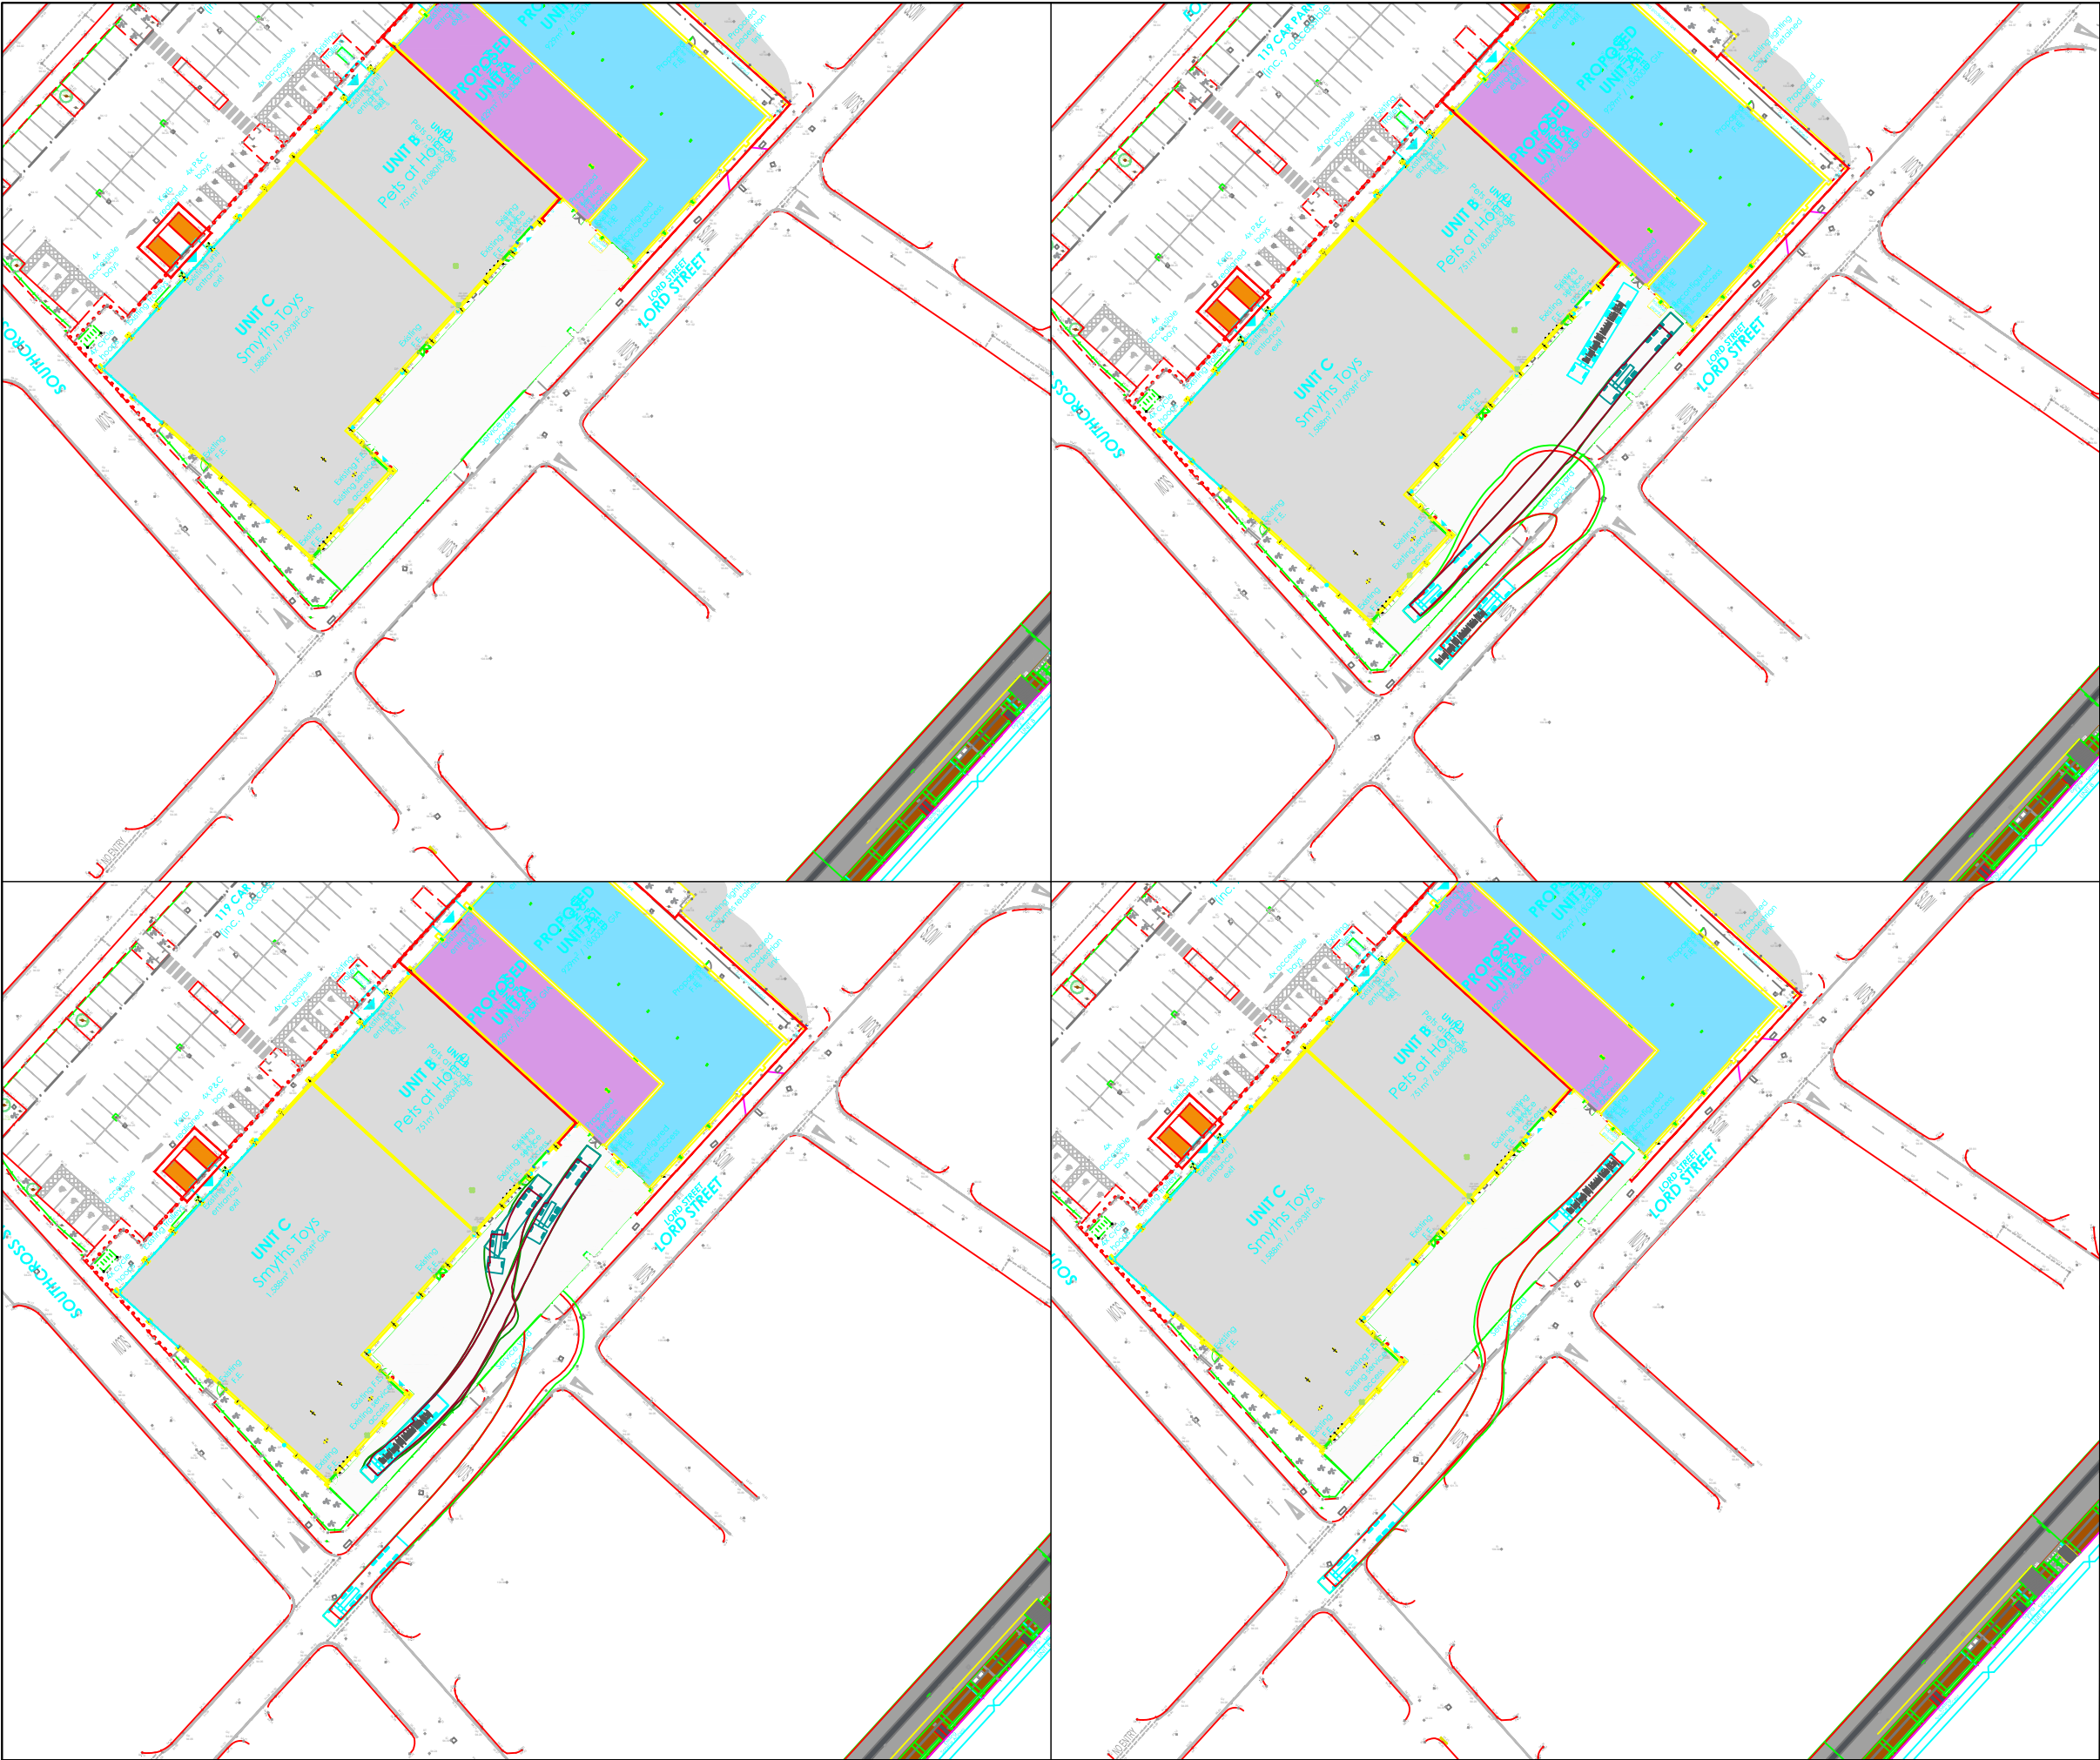

SCHEME		
HALLS MILL RETAIL PARK BURY, LANCASHIRE		
ON BEHALF OF		
LONDONMETRIC PLC		
DRAWING TITLE		
SWEEP PATH ANALYSIS FOR THE LARGEST VEHICLE AT EACH UNIT		
SCALE @ A3 1:1000	DRAWN BY CS	CHECKED BY CS
DRAWING REFERENCE T772_03C		REVISION C
DATE CREATED MAY-25		
ADMIN@EXIGOPROJECTSOLUTIONS.CO.UK T: 01924 600560		