




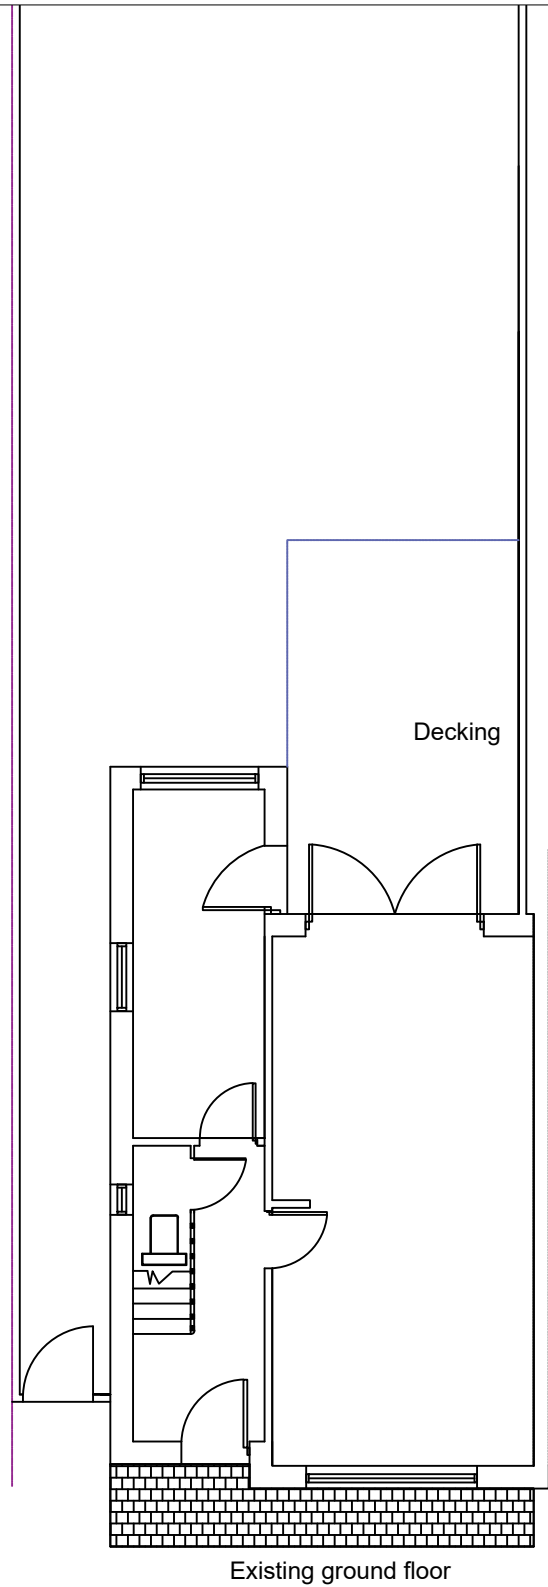


Existing ground floor

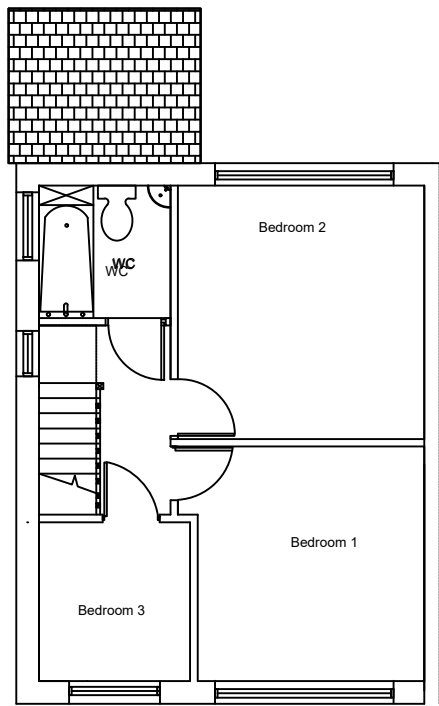

Existing first floor

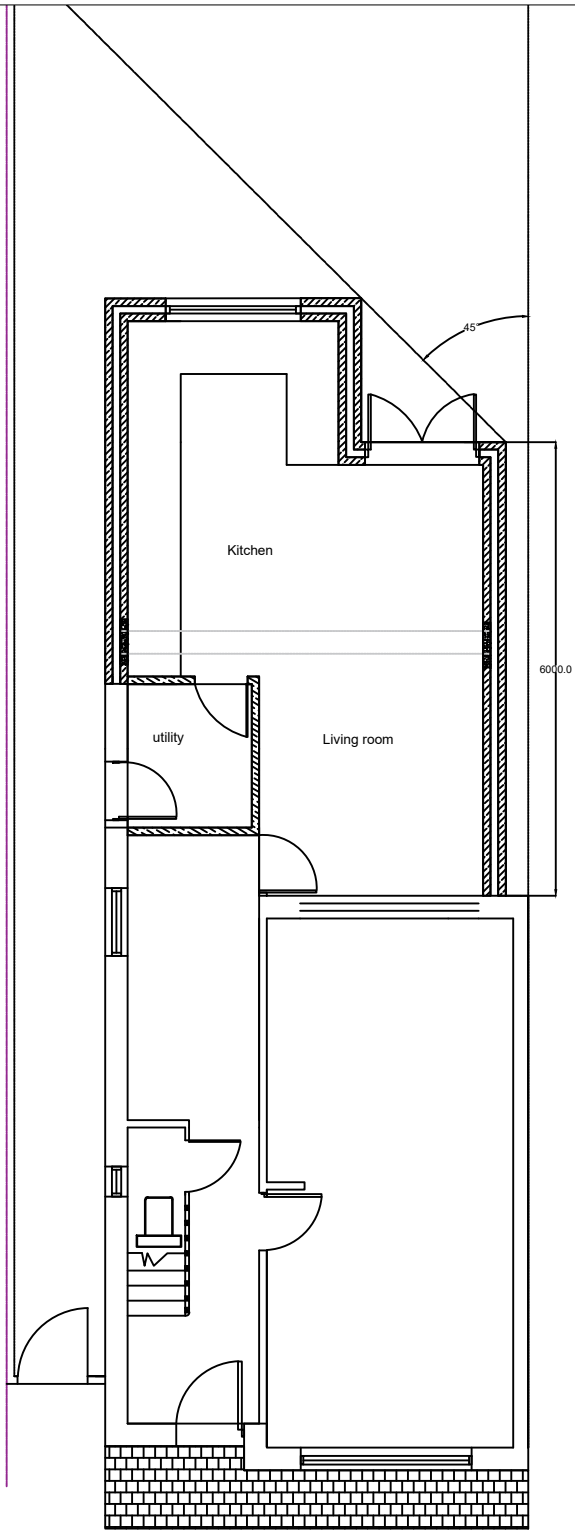

Proposed ground floor

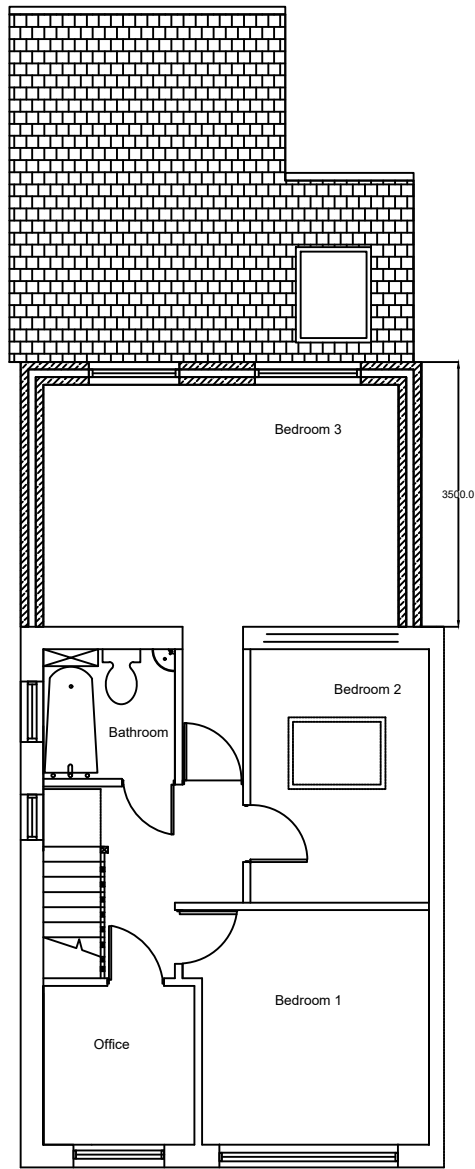

Proposed first floor

Scale Bars 1:100 10m

Drawing Title:Proposed 2 Story rear extension	Rev/ Drawings		Name		
	Drawing No	22/SH01	Date		
	Drawn/ Designed	AZ	14/11/22	KK Design Solution Chartered Building Surveyors.	
Client: Mrs S Karami& Mr K Karami	Checked	KK	14/11/22		
	Drawing Status:	KK			
Project: 17 Pembroke Drive Bury BL9 9LF	For Approval Revision A/B		K/22/01		16/01/23
	Sheet Size A3		Address: Unit2 Manchester Rd BL9 9Q8		
	Scale: Do not Scale		Email: shakila420@yahoo.com		
			Mob: 07731868560		
				Tel: 016127628682	