



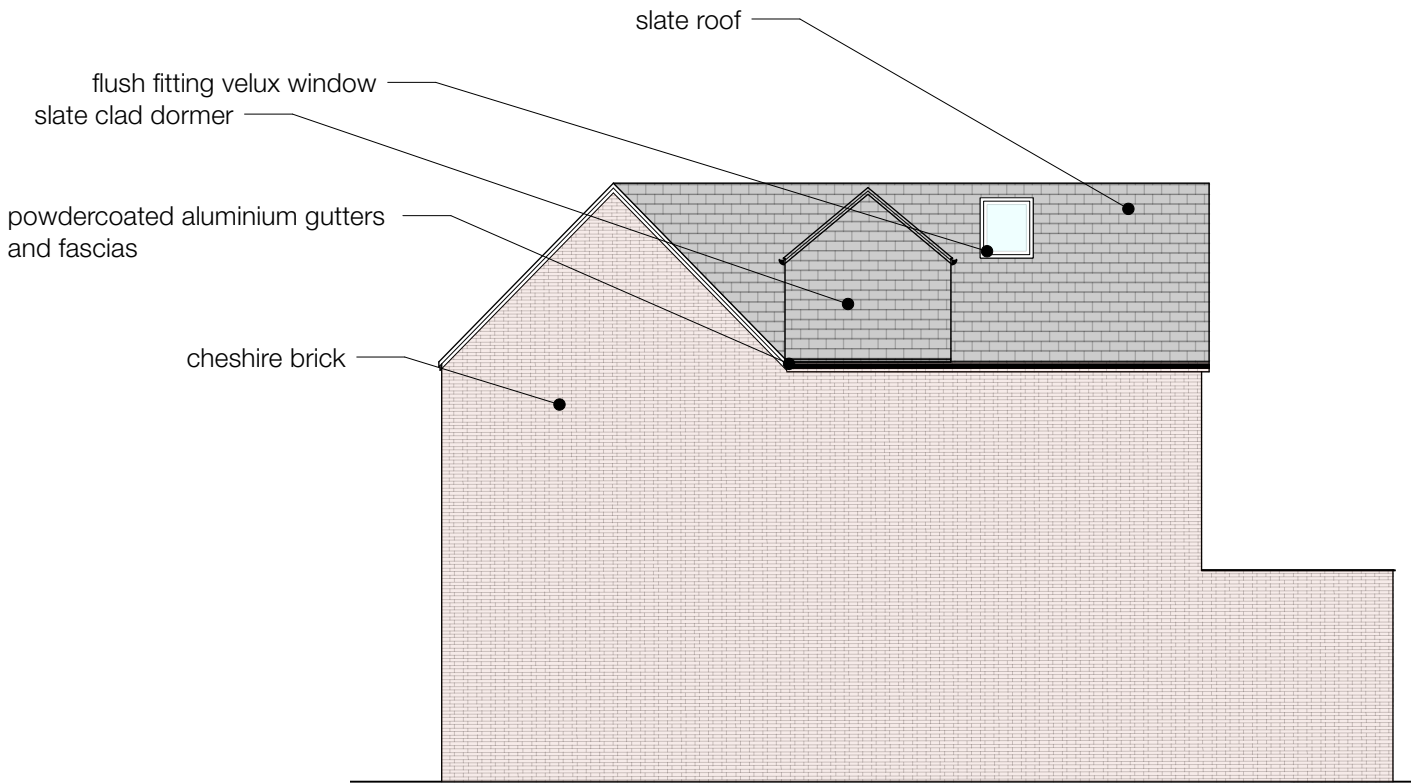

1 **Proposed Side Elevation**
Scale: 1:100

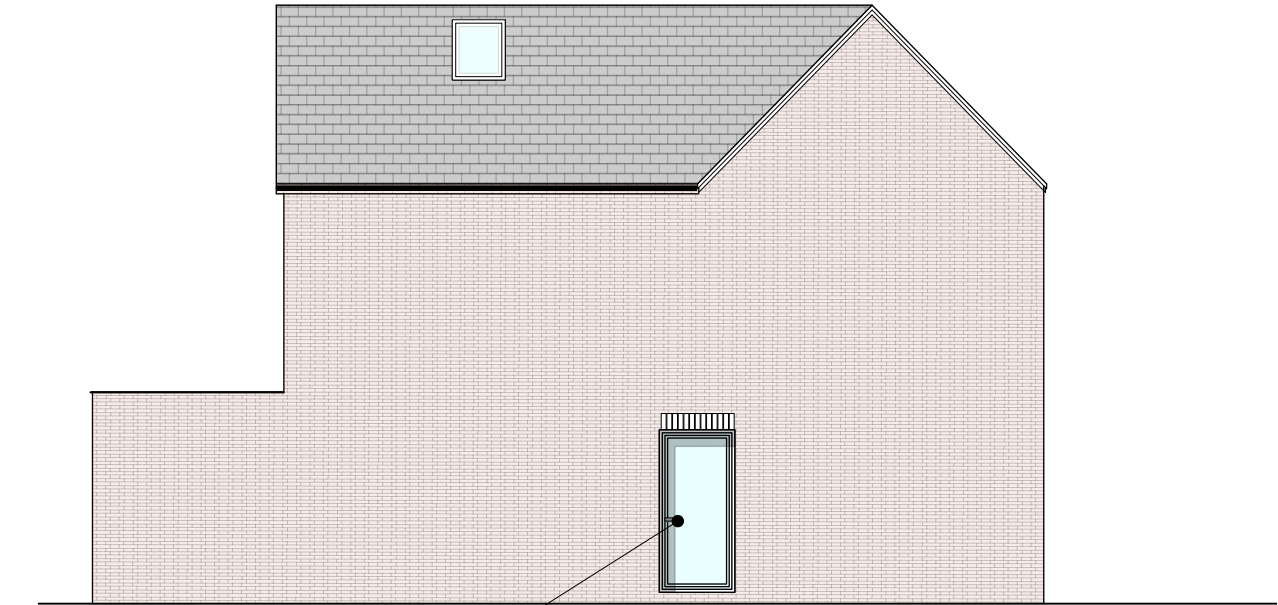

opaque glass to aluminium door

2 **Proposed Side Elevation**
Scale: 1:100

Walter Street

Proposed Elevations

dwg 2302-202 rev C

scale 1:100 @ A3

issued for information only

date 05/02/2023 drawn MM checked MM

mcnulty architects

RIBA 
Chartered Practice

mcnulty architects ltd
Designworks
The Colony Wilmslow
Abraham Road
SK9 4LY

info@mcnultyarchitects.com
01625 468 991