


Copyright of this drawing is reserved to BM Architectural and it must not be copied or reproduced without written consent. All dimensions are to be taken from this drawing. DO NOT SCALE OFF THIS DRAWING. BM ARCHITECTURAL DESIGNS, 224 GREAT CLOWES STREET, MANCHESTER M7 2ZS. TEL: 07415 493002. EMAIL: benjamin.maguire10@gmail.com

All dimensions are to be taken from this drawing. DO NOT SCALE OFF THIS DRAWING. BM ARCHITECTURAL DESIGNS, 224 GREAT CLOWES STREET, MANCHESTER M7 2ZS. TEL: 07415 493002. EMAIL: benjamin.maguire10@gmail.com

BM ARCHITECTURAL DESIGNS, 224 GREAT CLOWES STREET, MANCHESTER M7 2ZS. TEL: 07415 493002. EMAIL: benjamin.maguire10@gmail.com

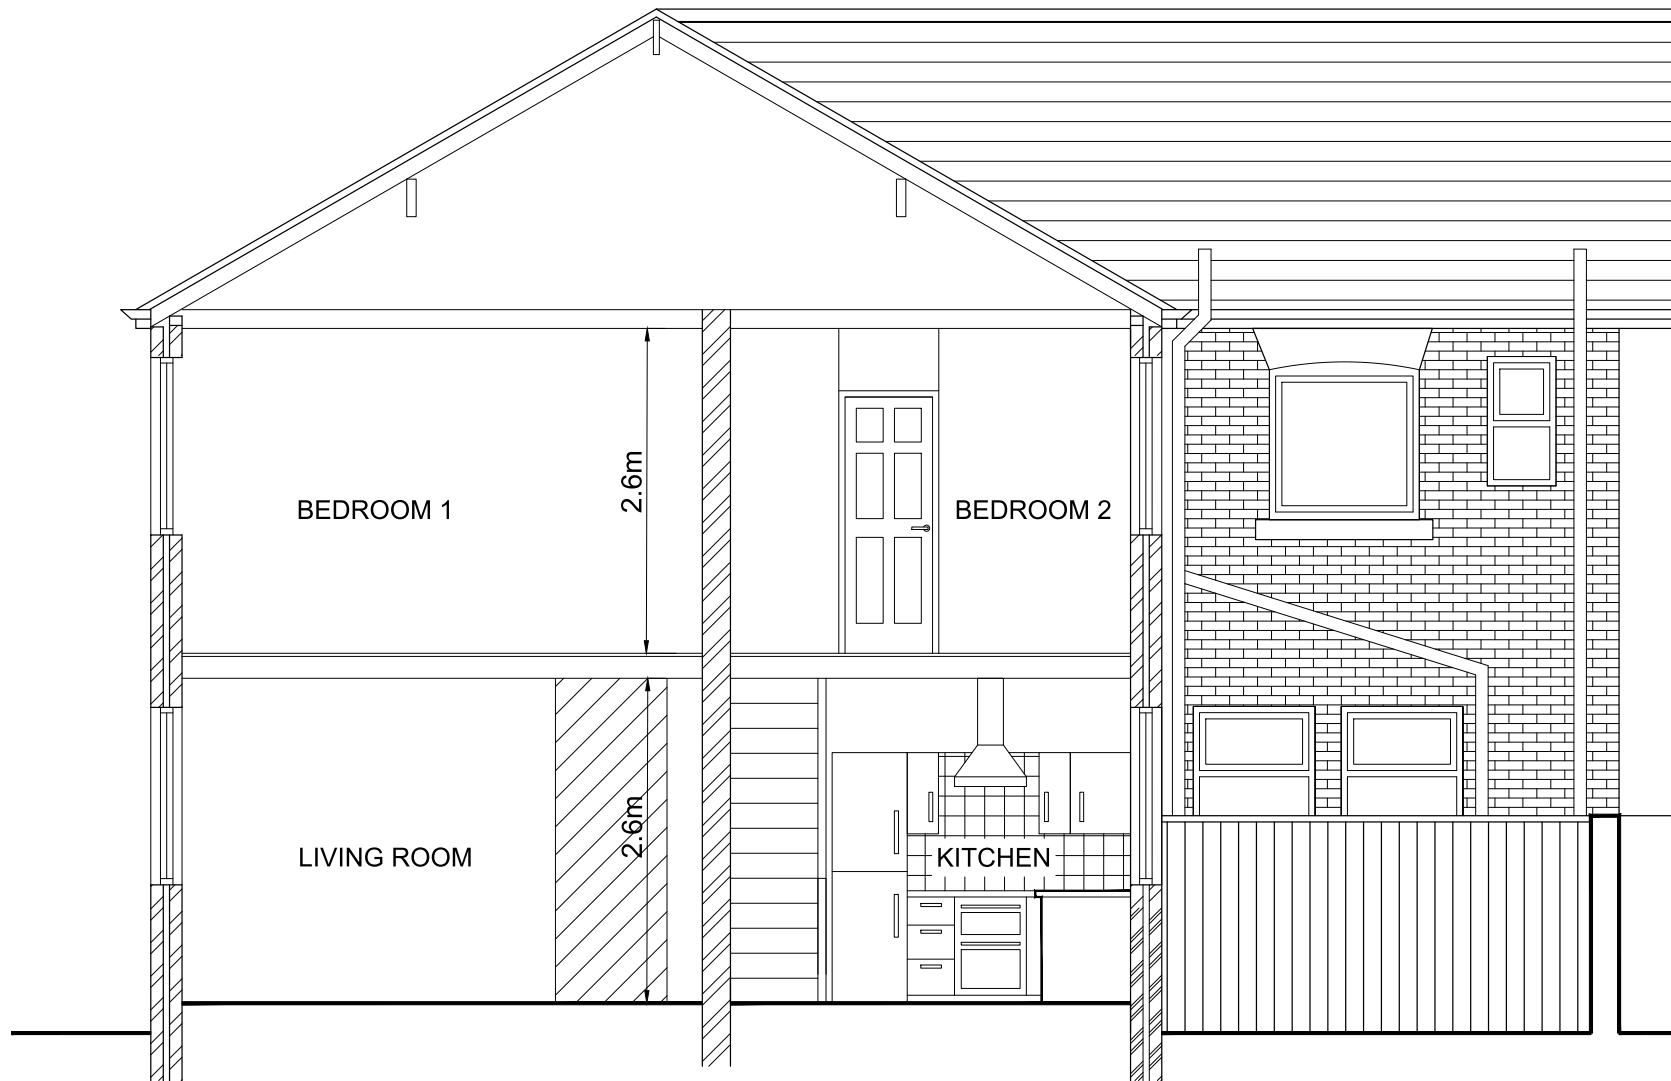

CROSS SECTION AA'

REV: [] DATE: [] DETAILS: []

BM ARCHITECTURAL DESIGNS,
APARTMENT 8,
224 GREAT CLOWES STREET,
MANCHESTER M7 2ZS
TEL: 07415 493002
email- benjamin.maguire10@gmail.com

Project: CONVERSION OF EXISTING COMMERCIAL
PREMISES INTO 2x TERRACED HOUSES
AND 1x SHOP AT 3 AND 5 GROSSEVENOR
STREET, RADCLIFFE, BURY M26 4BE

Title: PROPOSED CROSS SECTION AA'

Client: CASSEL AND FLETCHER
PROPERTY MANAGEMENT

Scale: 1:20@A1 Date: 08/2022 Drawn: BM

Status: PLANNING

Drawing no: BM/0822/GROS/PL5 Rev:

Architectural Design/ Planning/ Construction/ Building Regs.