



SITE LOCATION PLAN 1-1250

3 Anfield Close, Unsworth, BL9 8JZ

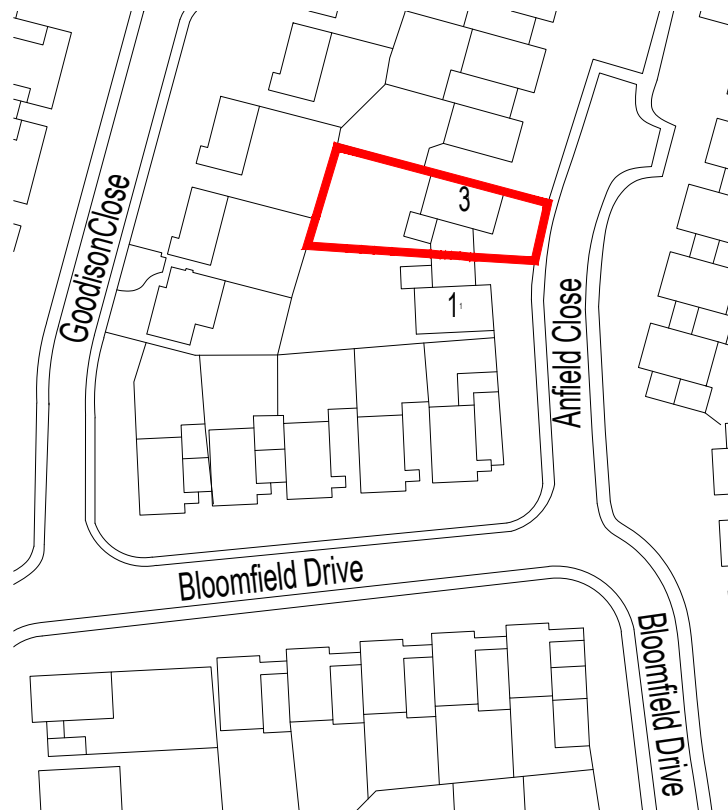

1 : 1 2 5 0 S C A L E

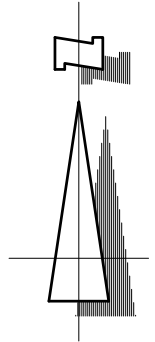

CLIENT Marshall	TITLE Site Layout Plan				REV	DESCRIPTION	DATE
PROJECT 3 Anfield Close, Unsworth, BL9 8JZ	SCALE 1:1250@A4	DATE Aug 2022	DRAWN PM	CHECKED -			
	DRAWING NO. SLP	CAD REFERENCE NO.		REVISION			