


Location Plan

Site Address: 2, Beech Grove Close, Bury, BL9 6ES

Date Produced: 01-Aug-2025

Scale: 1:1250 @A4

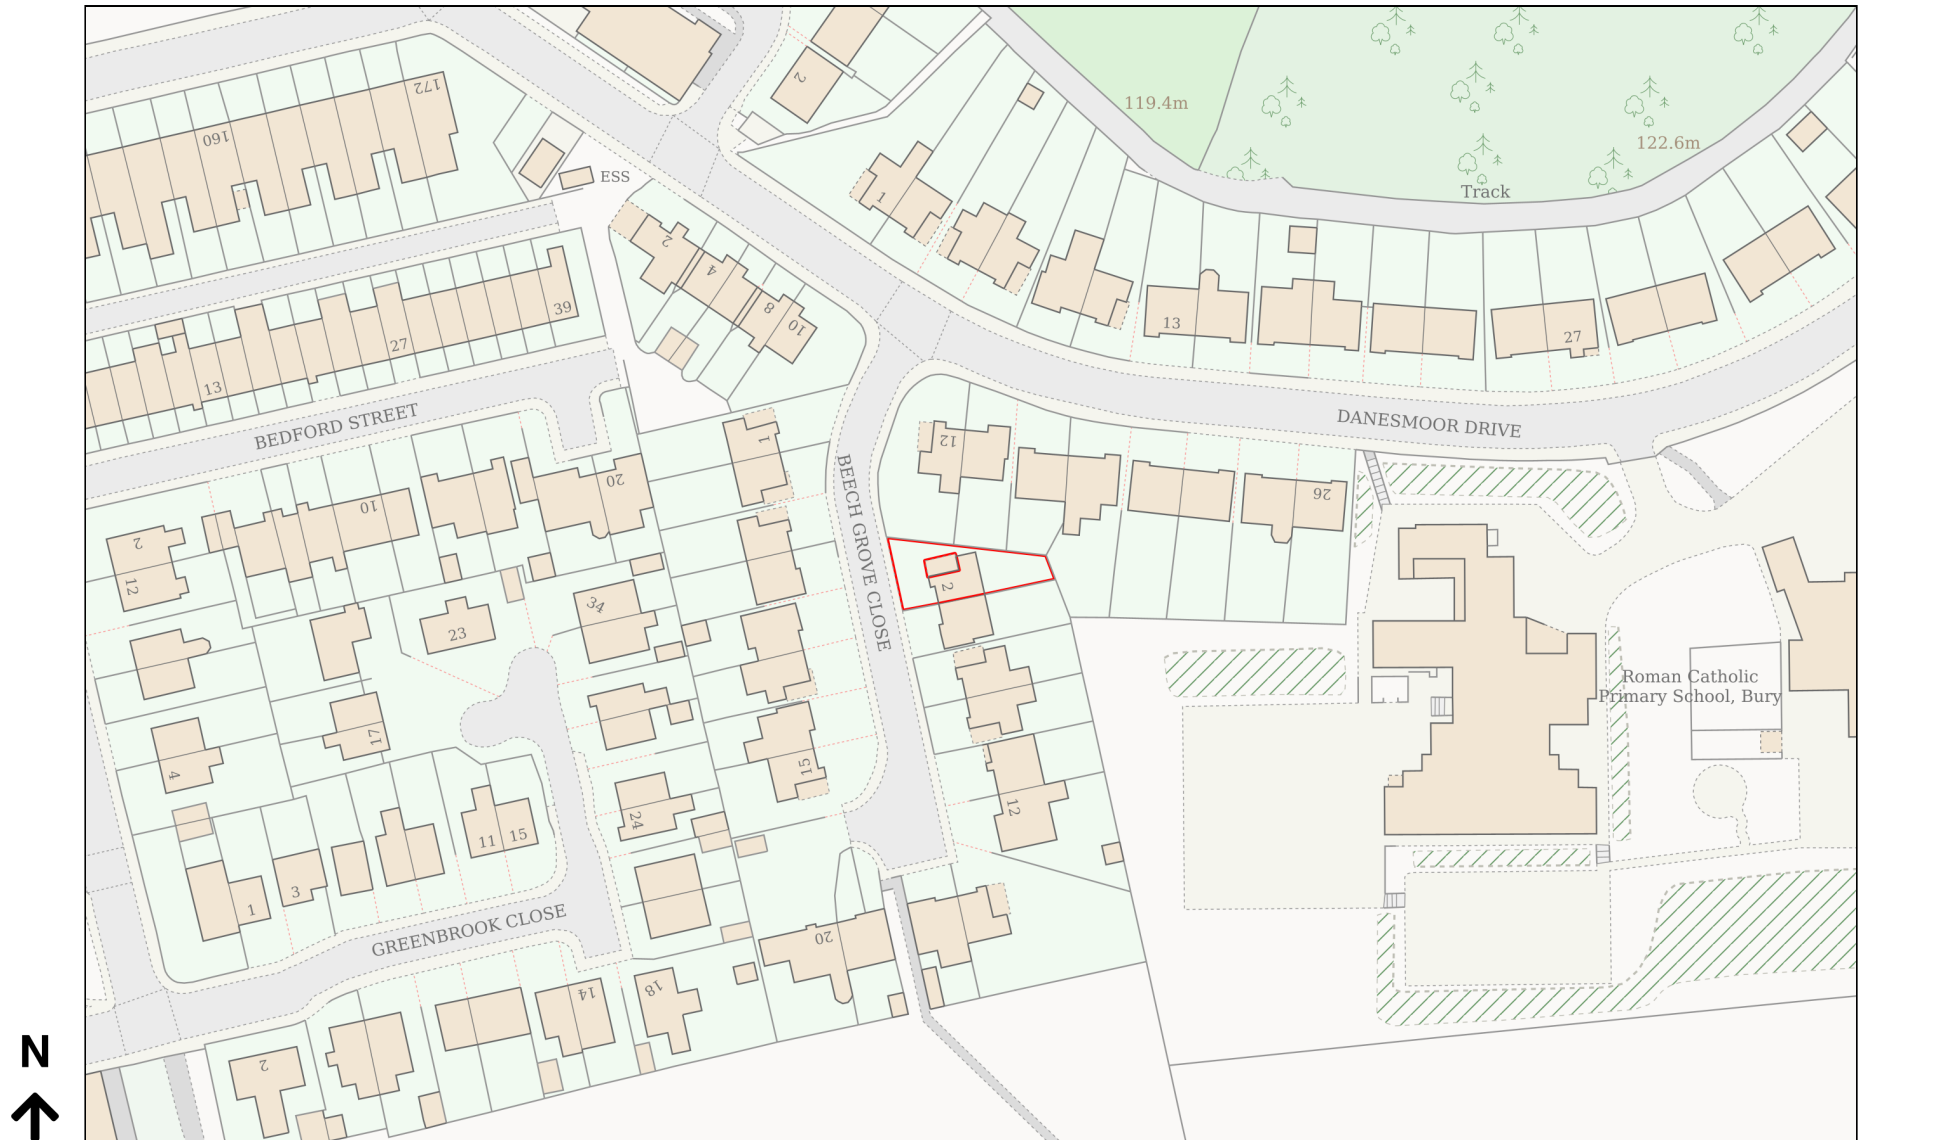

Planning Portal Reference: PP-14224736v1