


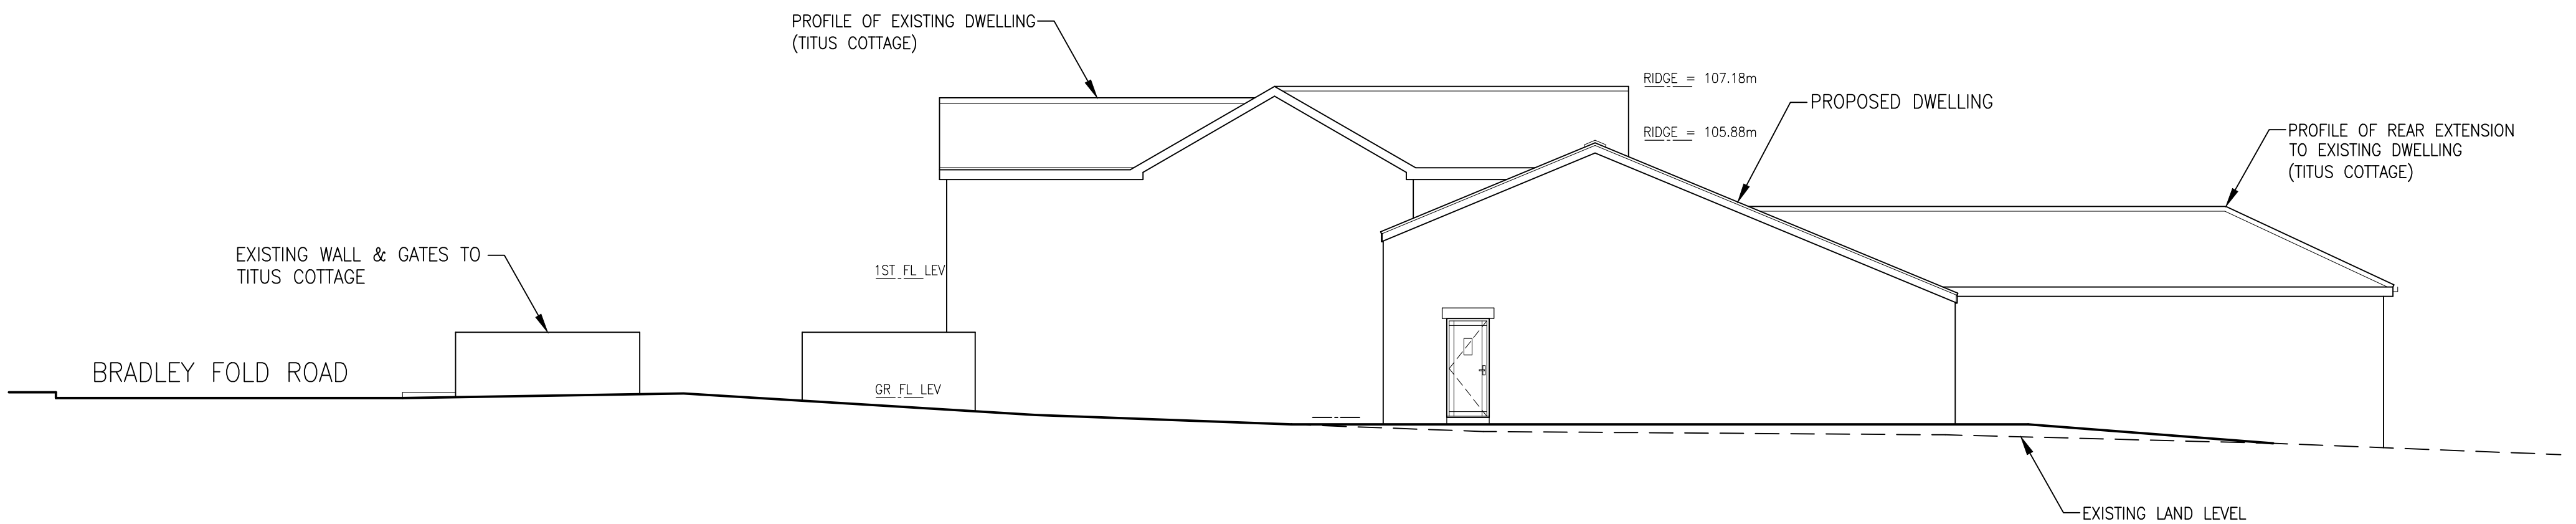

PROPOSED STREET SCENE A~A
1:100 SCALE



PROPOSED STREET SCENE B~B
1:100 SCALE

Notes:		Notes:		Notes:		Amendments:		Project:	
								Title	
								ERECTION OF INFILL DWELLING TO PREVIOUSLY DEVELOPED STABLES USE TO THE NORTH OF TITUS COTTAGE, 57 BRADLEY FOLD ROAD, AINSWORTH, BOLTON, BL2 5QR~	
								Client	
								MR C. HALLIWELL	
								Dwg. No.	
								23/1304/204 – PROPOSED STREET SCENES	
								Date	Plot Scale
								30.08.2024	A2@1:100
								Drawn by	Status
								JPE	PLANNING