


FIRST FLOOR ACCOMMODATION PARTIALLY
HOUSED WITHIN ROOF SPACE.

DIMINISHING
HEADROOM AT EAVES.

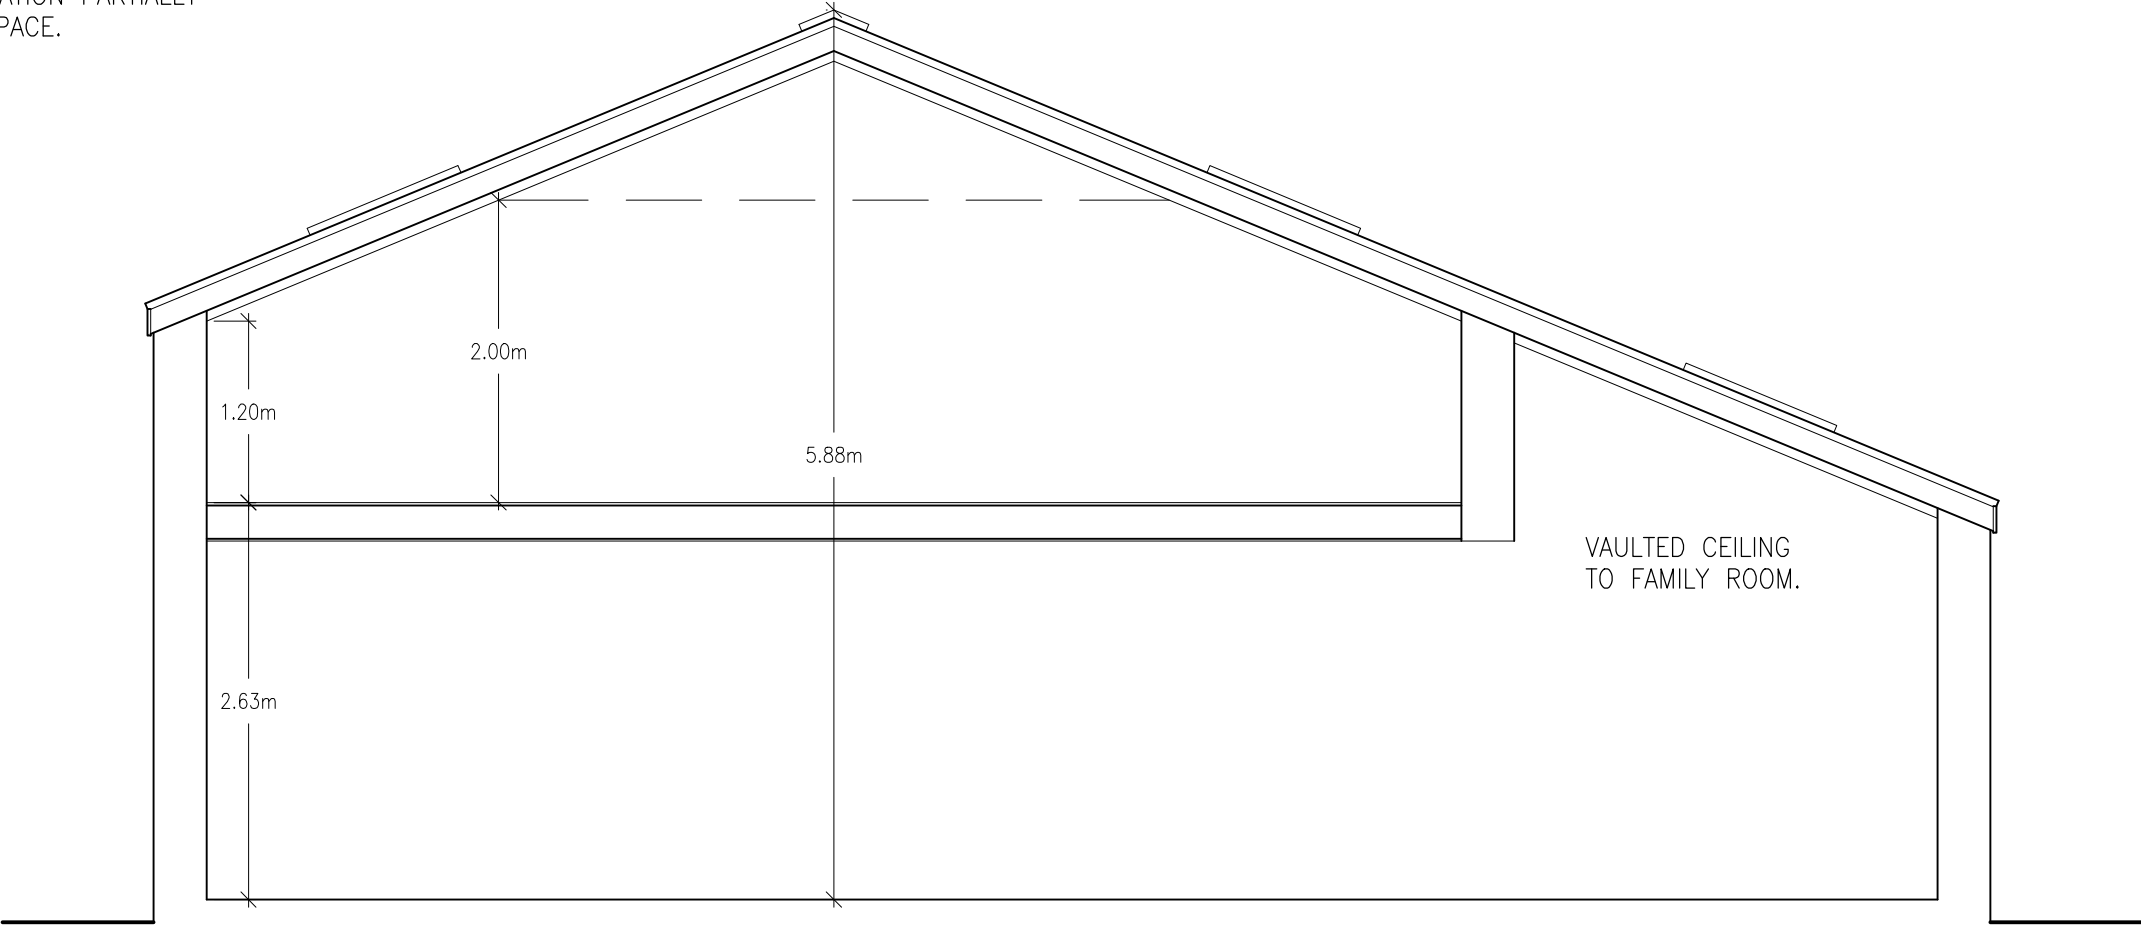

DESIGN SECTION (1:50)

Notes	Notes	Amendments				Project			
					Title				
					ERECTION OF INFILL DWELLING TO PREVIOUSLY DEVELOPED STABLES USE TO THE NORTH OF TITUS COTTAGE, 57 BRADLEY FOLD ROAD, RADCLIFFE, BL2 5QR~				
					Client				
					MR C. HALLIWELL				
					Dwg. No.				
					23/1304/205 – SKETCH DESIGN SECTION				
Date		Plot Scale		Drawn by		Status			
31.10.2023		A3@1:50		JPE		PLANNING			
JPE CONSULTANCY LIMITED ARCHITECTURAL DESIGN & PLANNING 9 Woodend Drive, Stalybridge, Cheshire. SK15 2SF Telephone 07875 627 988 jim@jpeconsultancy.co.uk									