


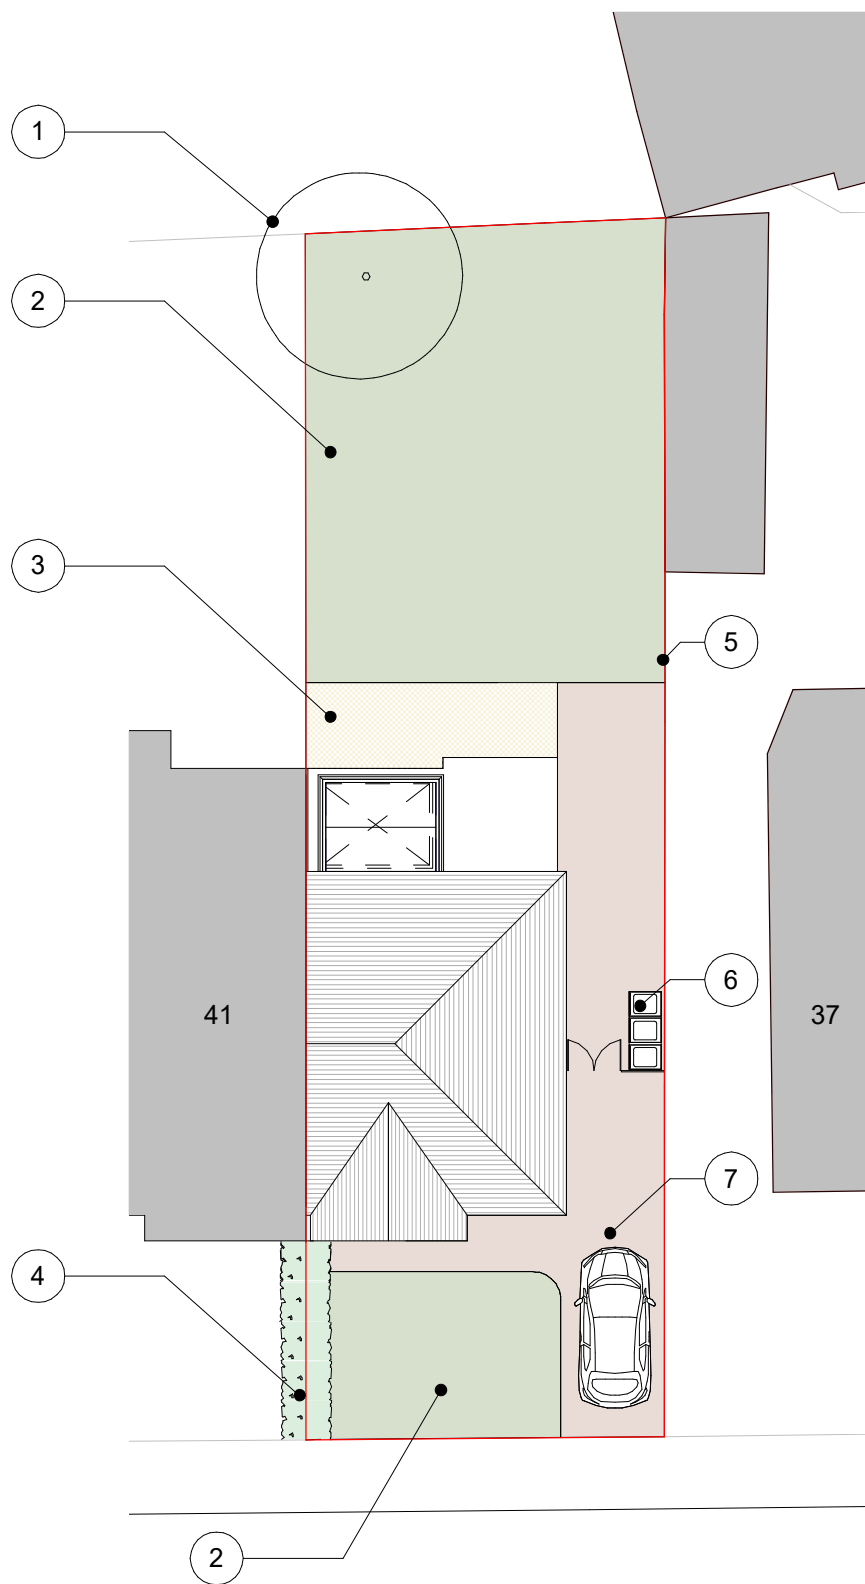


Note Block - Landscaping Existing

- 1 Existing Tree
- 2 Existing lawn area
- 3 Existing concrete block pavings
- 4 Existing Hedge
- 5 Existing boundary fence
- 6 Existing Bin Storage
- 7 Existing Tarmac Driveway

Hereford Drive

1. Site Layout Plan - Existing

1 : 200

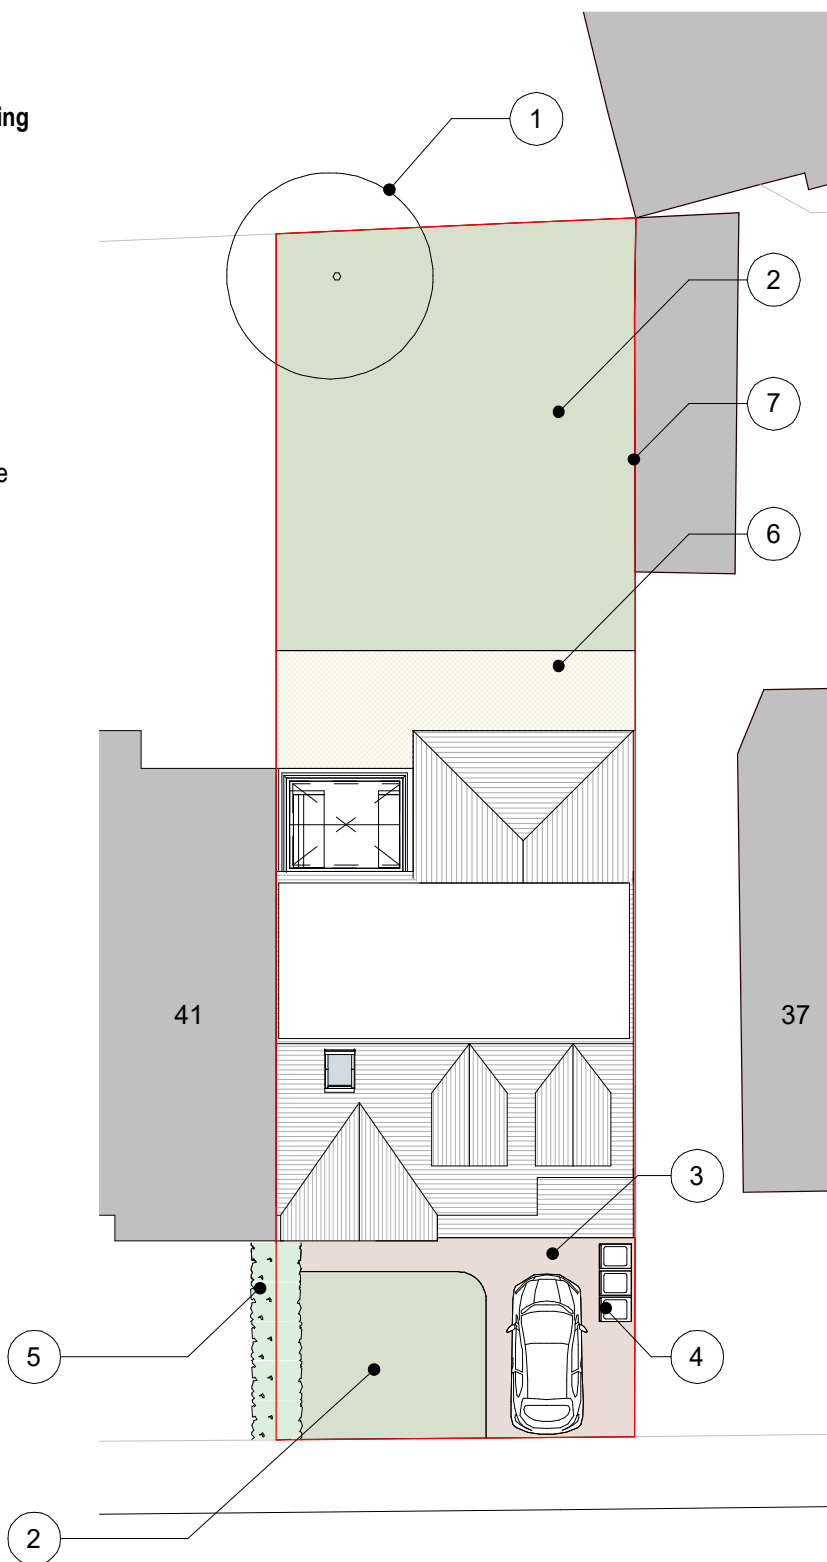


Note Block - Landscaping Proposed

- 1 Existing tree to remain
- 2 Existing lawn area to remain
- 3 Existing tarmac driway to remain
- 4 Proposed bin storage
- 5 Existing hedge to remain
- 6 Concrete block pavings
- 7 Existing boundary fence to remain

Hereford Drive

2. Site Layout Plan - Proposed

1 : 200

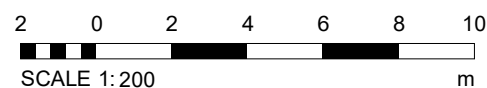

REV		DESCRIPTION		BY	DATE
PROJECT	SCALE @ A3		DATE	DRAWN BY	
39 Hereford Drive	1 : 200		08 AUG 25	CW	
CLIENT	STATUS				
Samuel Oppenheimer	PLANNING				
TITLE	PROJECT NO.	DRAWING NO.		REV.	
Existing and proposed Site Layout Plans	DA25029.	302.			
NOTES		© COPYRIGHT : ALL RIGHTS RESERVED THIS DRAWING MUST NOT BE REPRODUCED WITHOUT PRIOR WRITTEN CONSENT DRAWING TO BE USED FOR THE STATUS INDICATED ONLY ALL DIMENSIONS AND SETTING OUT SHALL BE CHECKED AND CONFIRMED ON SITE ANY DISCREPANCIES TO BE REPORTED TO THE DESIGNER PRIOR TO THE COMMENCEMENT OF ANY WORK. ALL WORK AND MATERIALS TO BE IN ACCORDANCE WITH CURRENT STATUTORY LEGISLATION, RELEVANT CODES OF PRACTICE AND BRITISH STANDARDS. ALL DIMENSIONS ON THIS DRAWING ARE IN MILLIMETRES (UNLESS OTHERWISE STATED)			



DEBTAL

ARCHITECTURE

www.debtal.co.uk