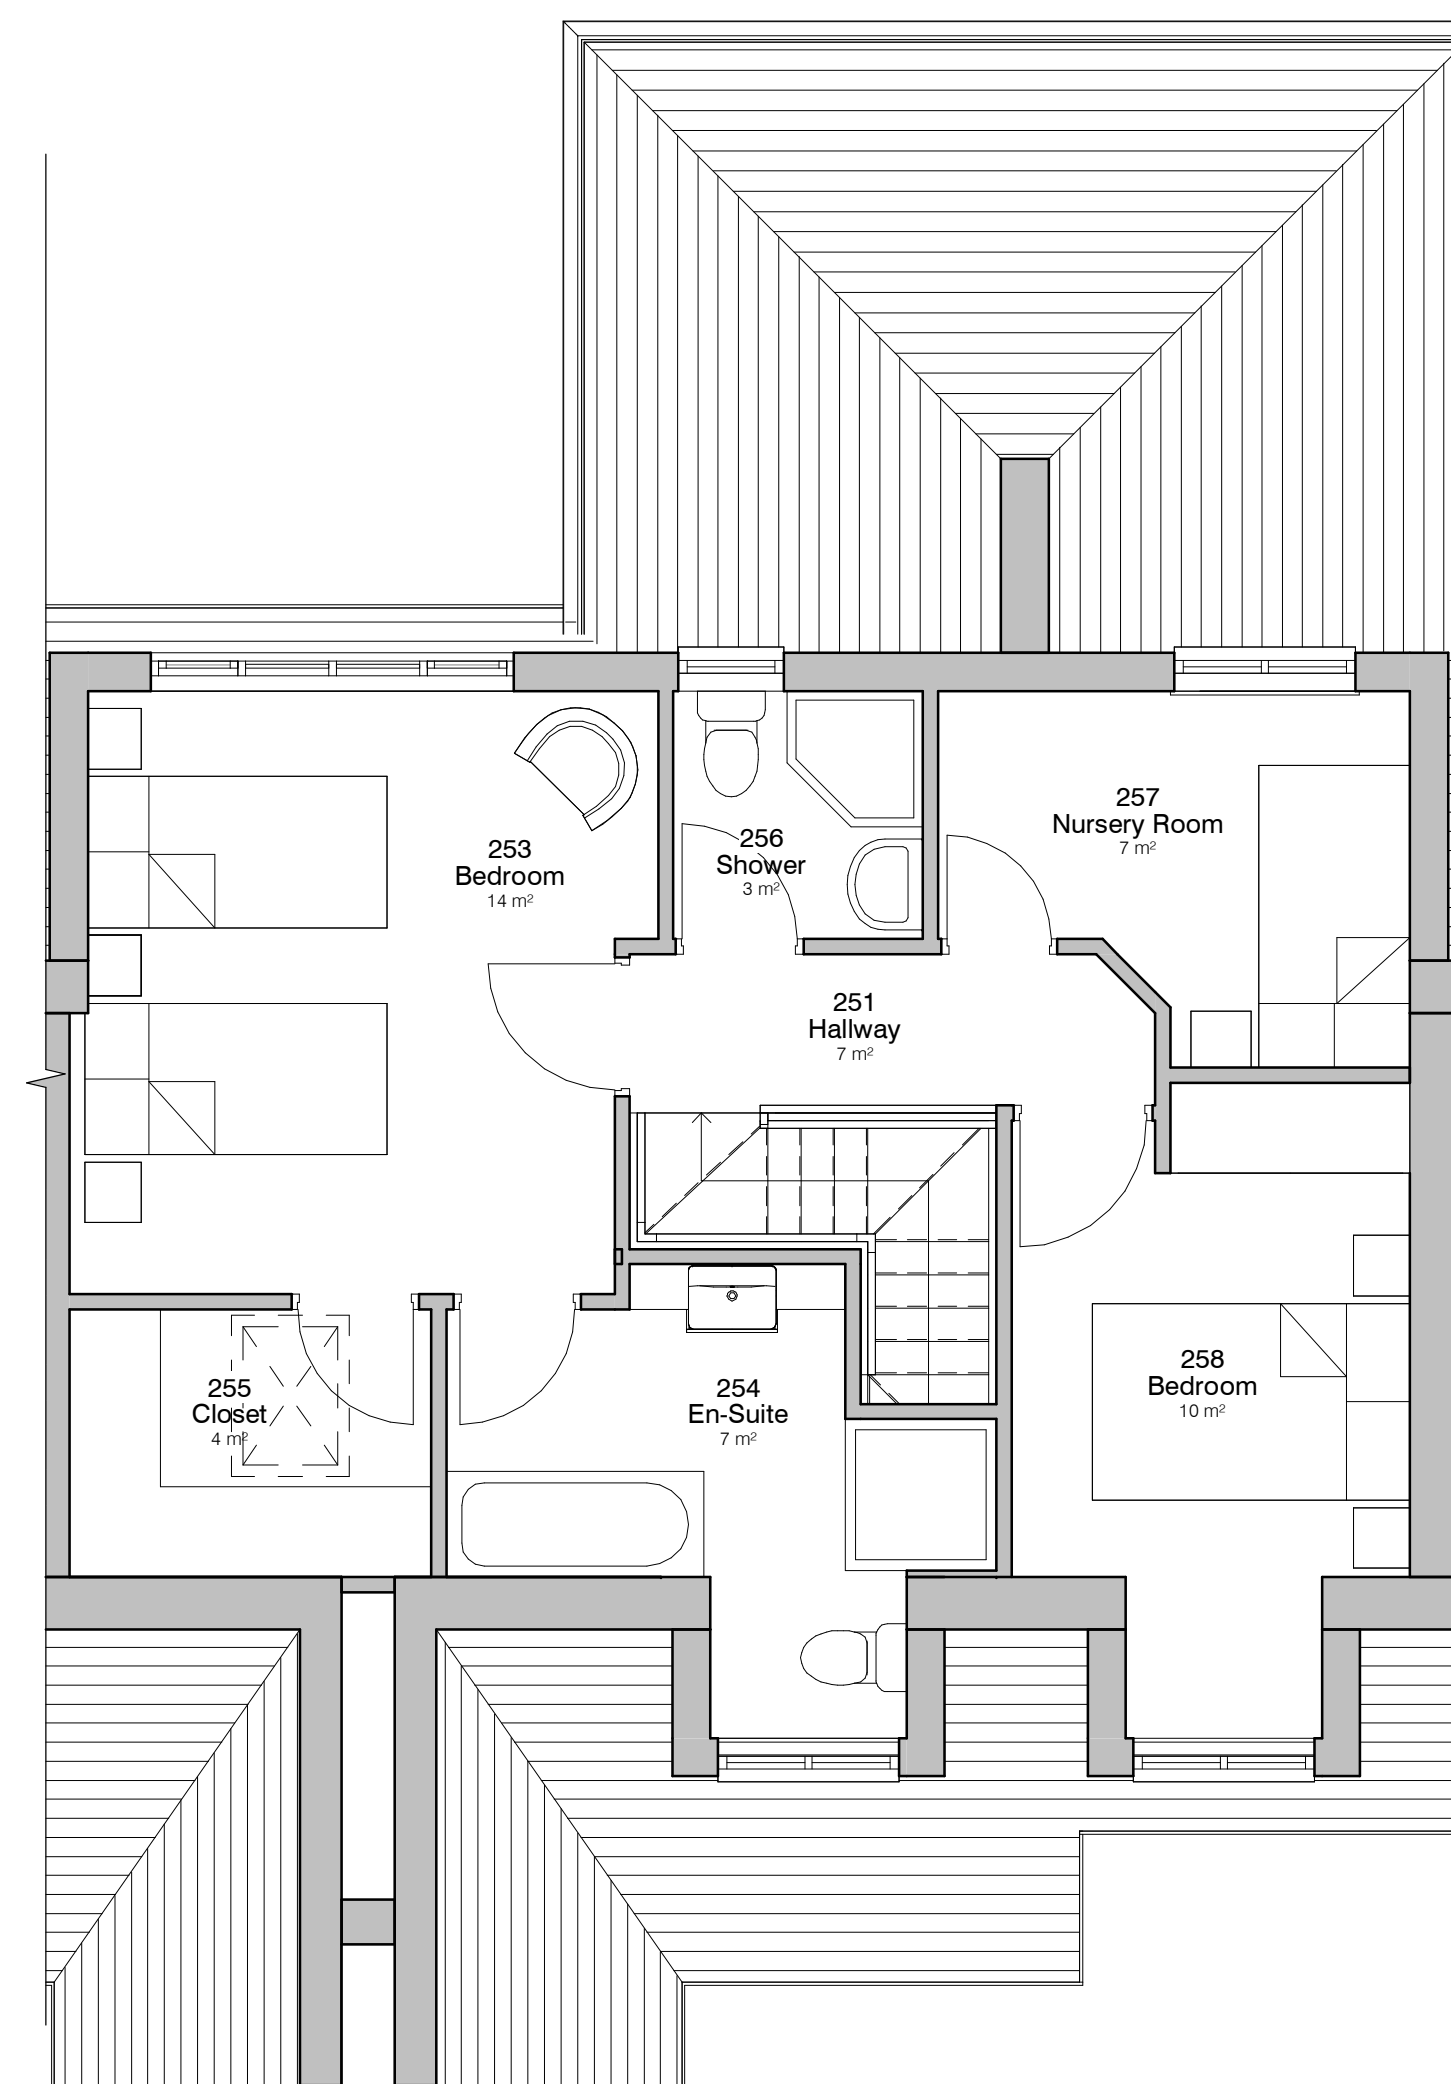
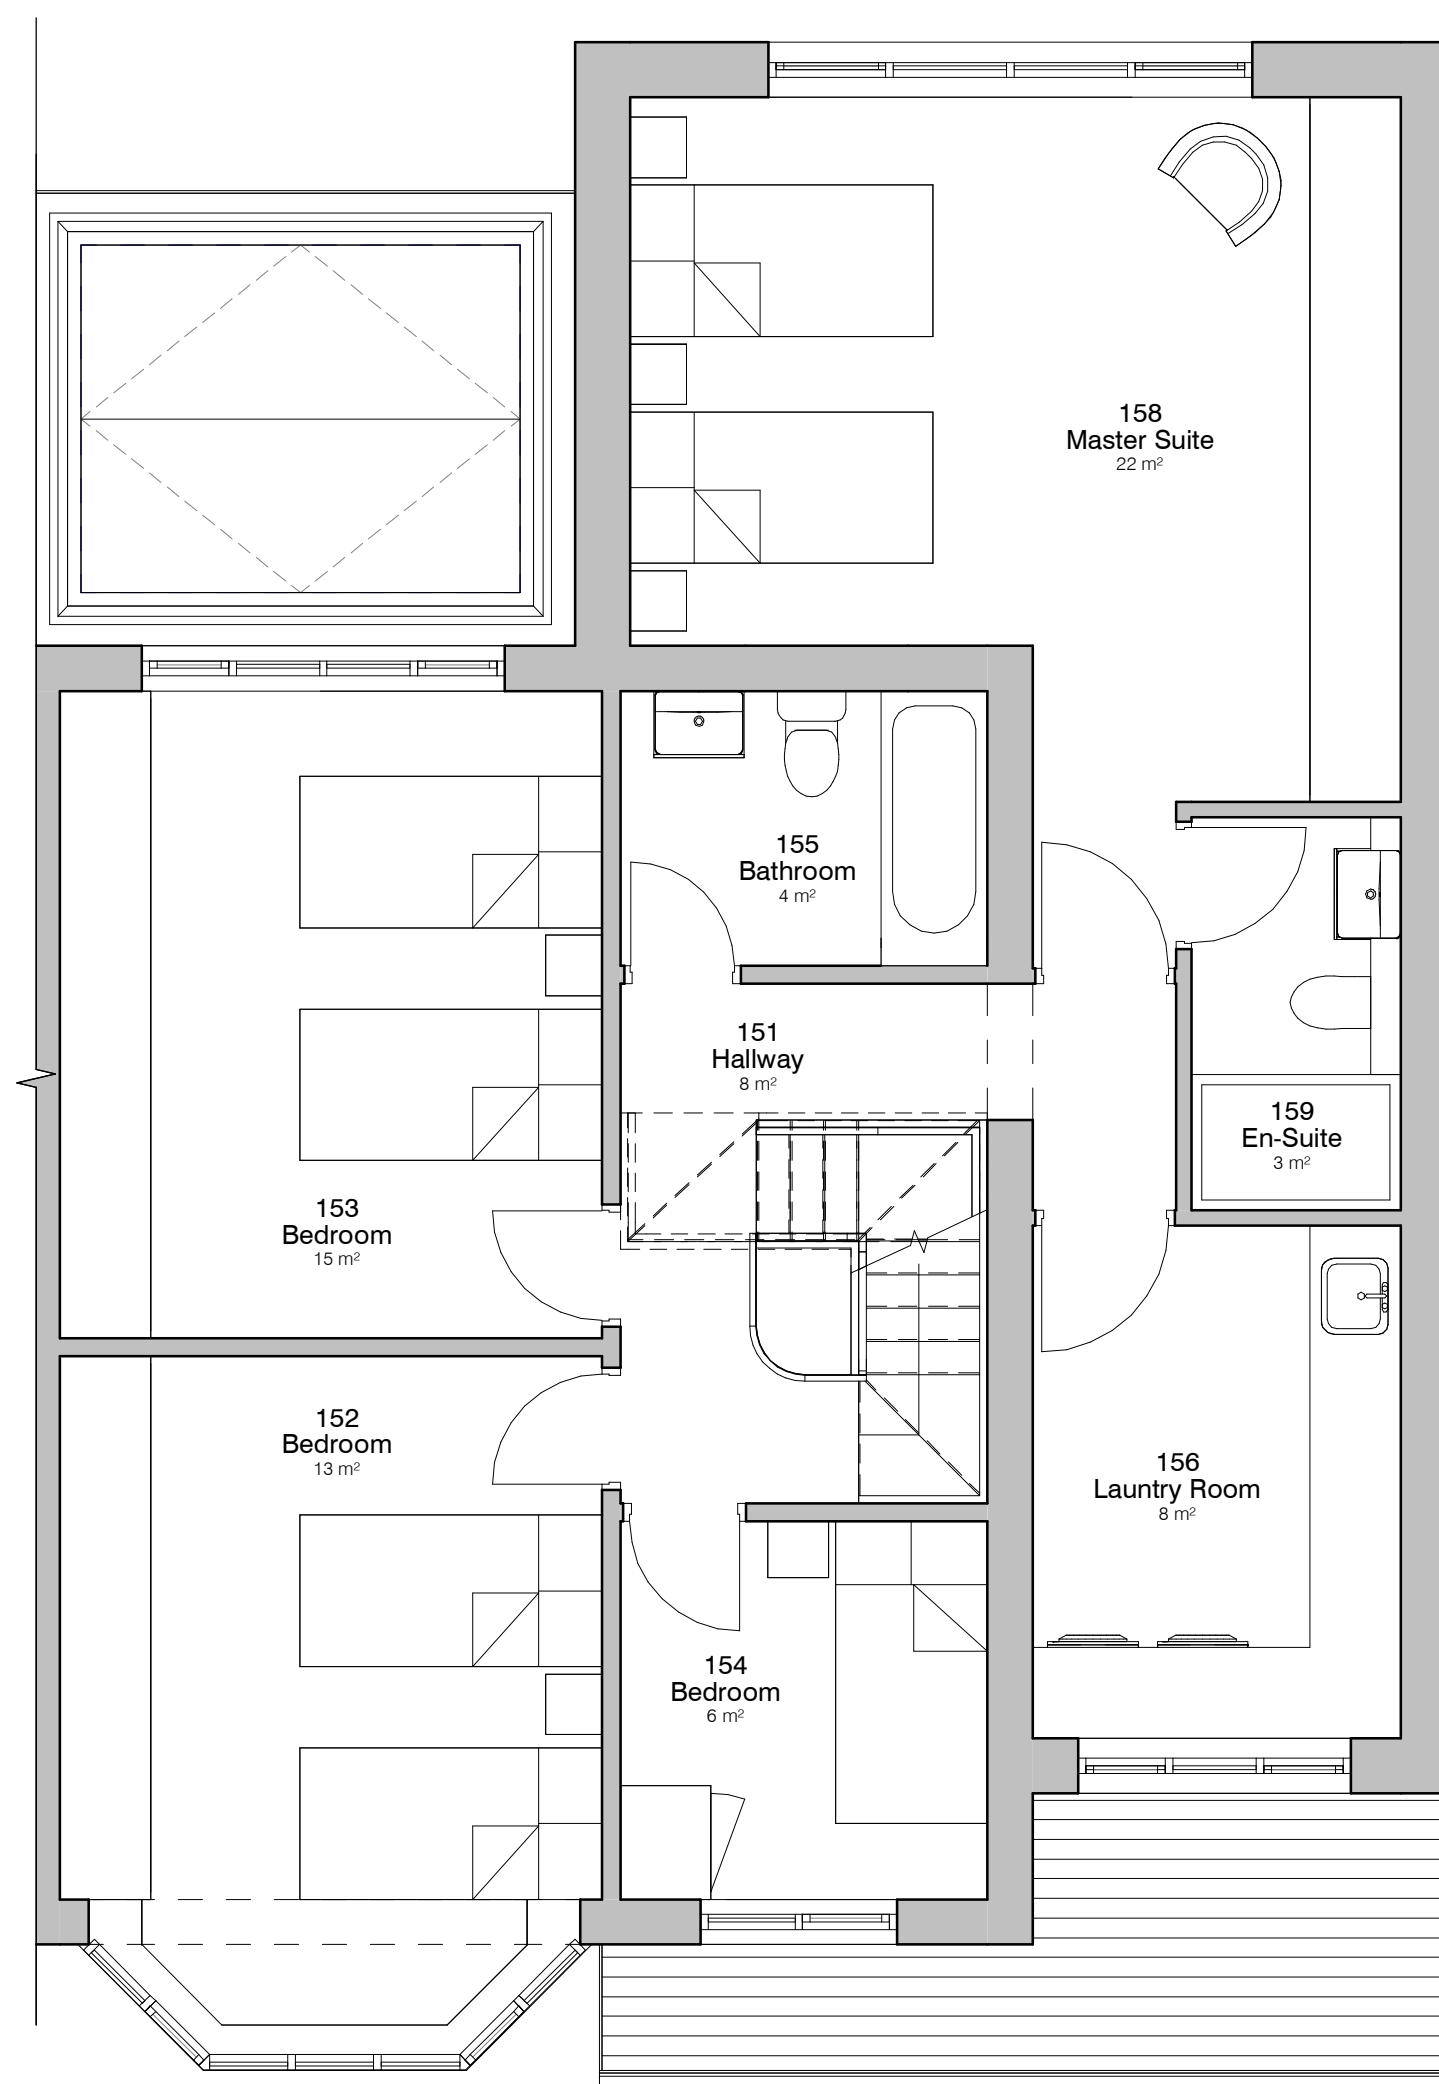
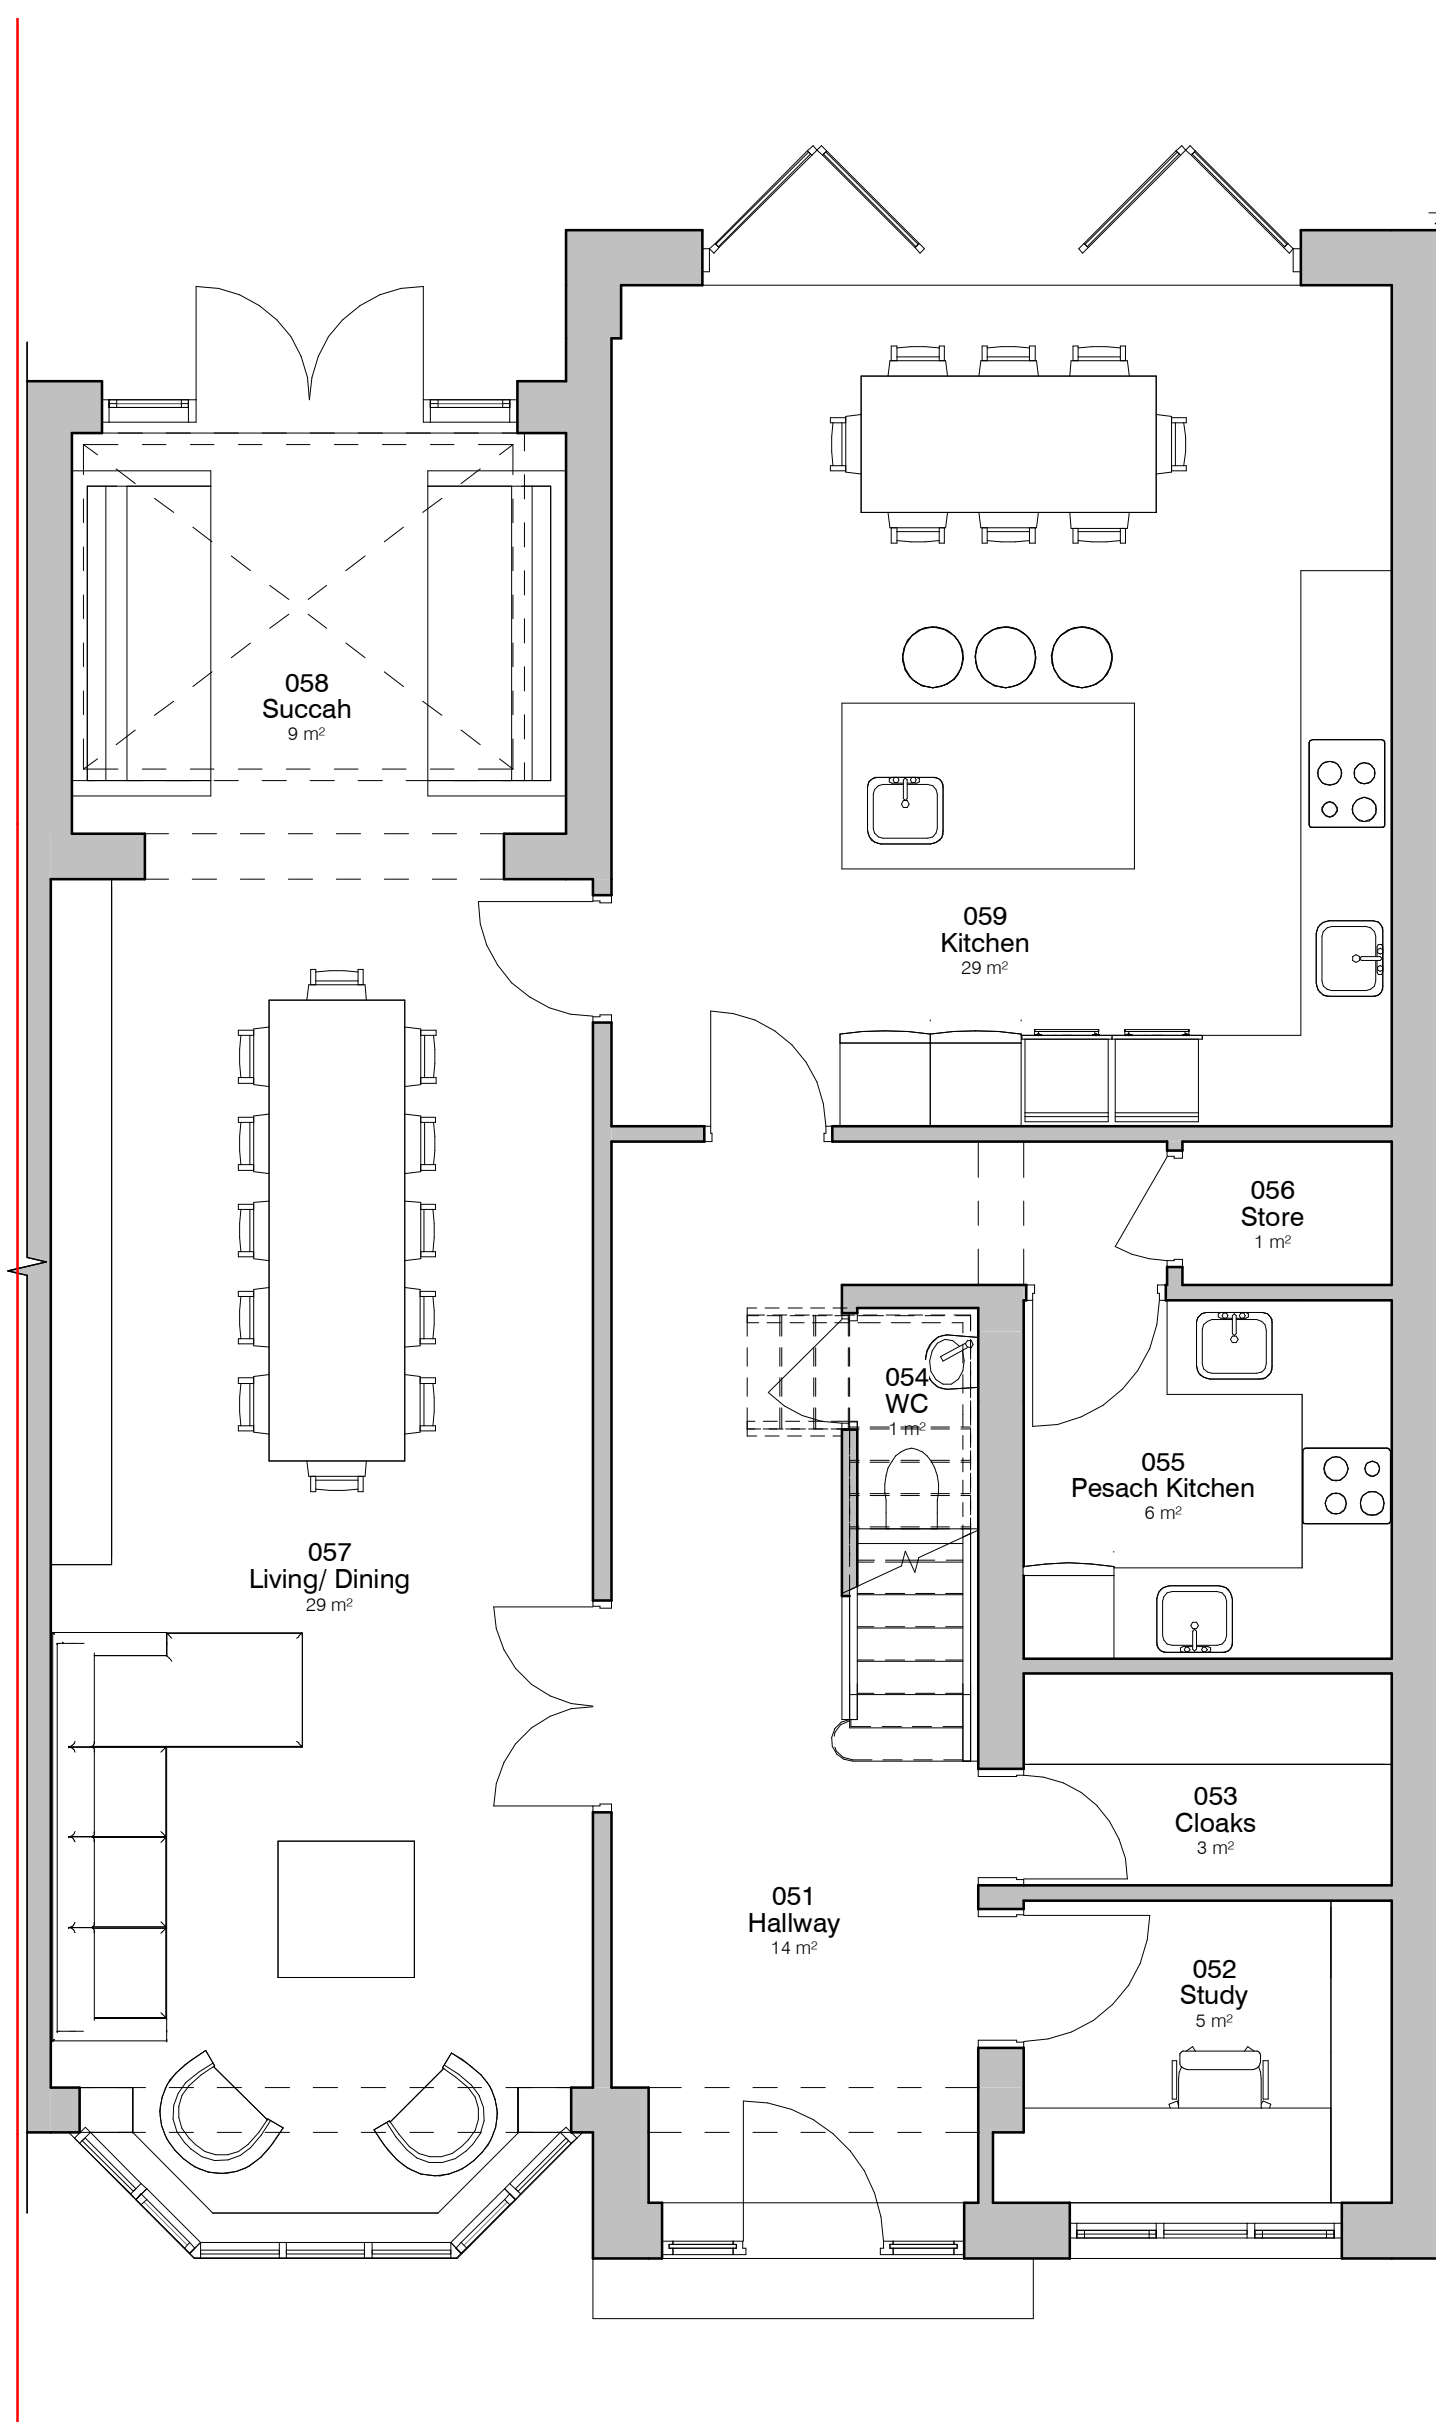


PROJECT 39 Hereford Drive		SCALE & A1 As indicated	DATE 08 JUL 25	DW 08/02/25 DW 10/07/25
CLIENT Samuel Oppenheimer		STATUS PLANNING	BY CW	DATE
TITLE Proposed GA Plans and Elevations		PROJECT NO. DA25029.	DRAWING NO. 003.	REV. 2
NOTES		DISCLAIMER: ALL RIGHTS RESERVED. THIS DRAWING MUST NOT BE REPRODUCED WITHOUT PRIOR WRITTEN CONSENT. DRAWING TO BE USED FOR THE STATUS INDICATED ONLY. ALL DIMENSIONS AND MATERIALS SHALL BE CHECKED AND CONFIRMED IN THE AND COORDINATED TO THE PROJECT NO. TO THE DRAWING AREA TO BE ACCORDANCE WITH CURRENT STATUTORY LEGISLATION, RELEVANT CODES OF PRACTICE AND PREVIOUS EXPERIENCE. ALL DIMENSIONS ON THIS DRAWING ARE IN MILLIMETRES UNLESS OTHERWISE STATED.		