


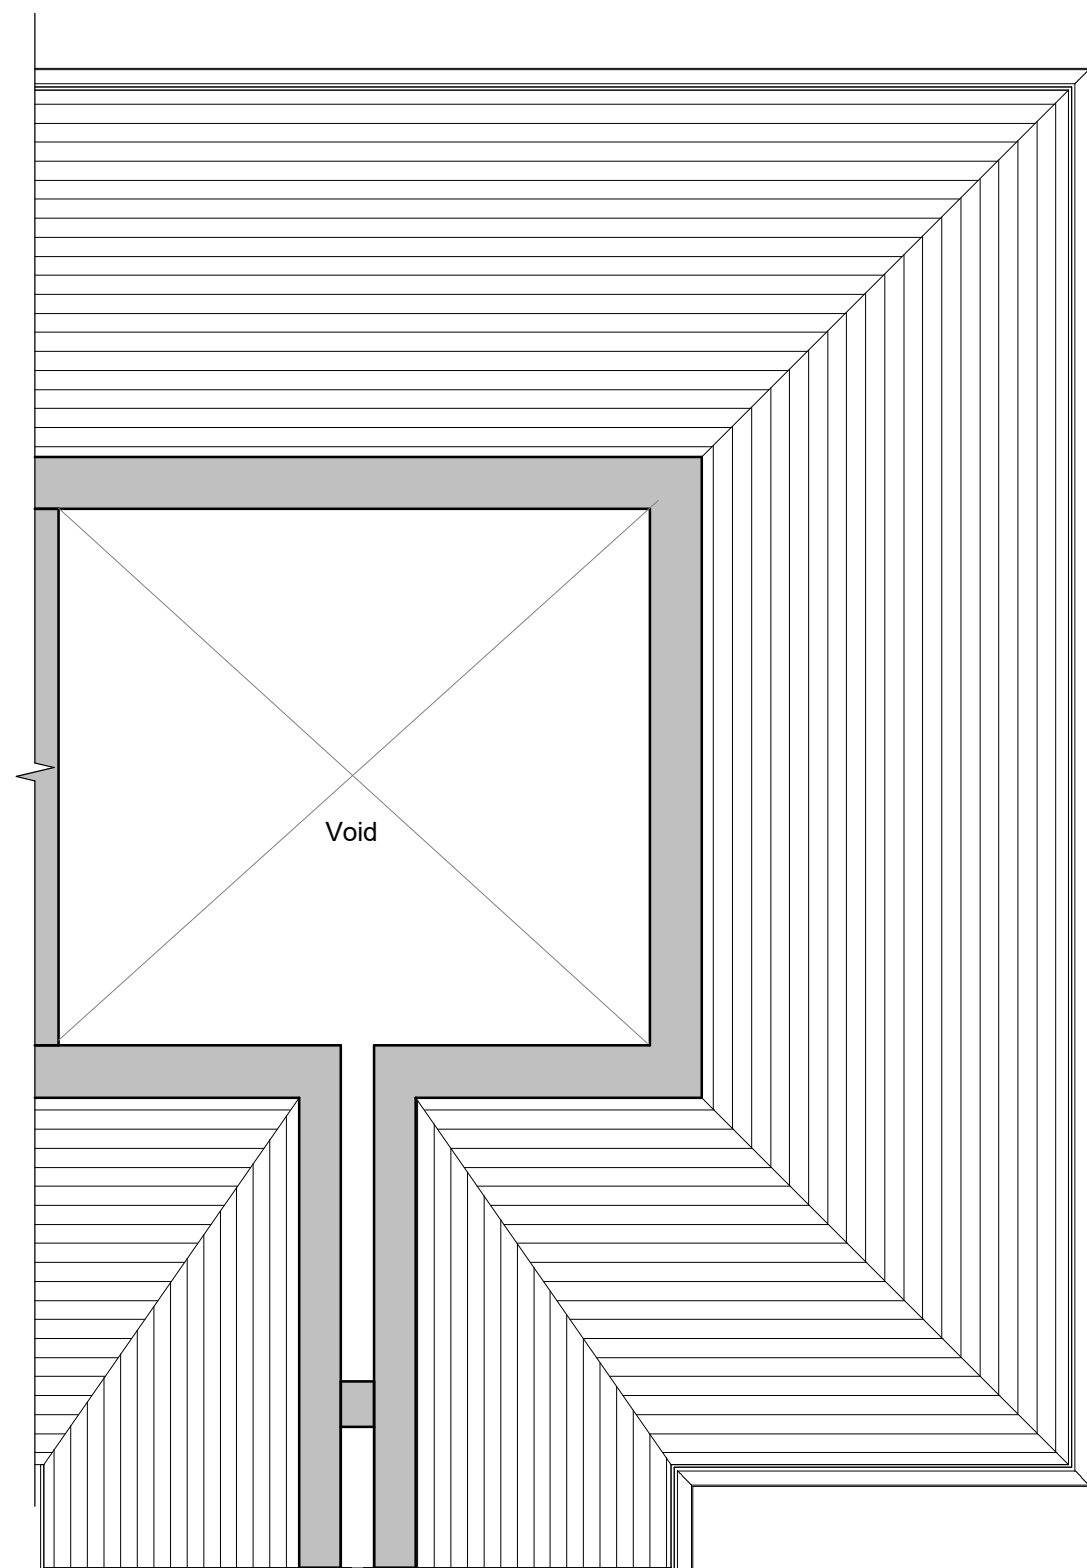

1. Level Roof - GA Existing
1 : 50



REV		DESCRIPTION	BY	DATE
PROJECT		SCALE @ A3	DATE	DRAWN BY
39 Hereford Drive		1 : 50	08 AUG 25	CW
CLIENT		STATUS		
Samuel Oppenheimer		PLANNING		
TITLE		PROJECT NO.	DRAWING NO.	REV.
Existing Roof Level/ Void Plan		DA25029.	303.	
 DEBTAL ARCHITECTURE www.debtal.co.uk		NOTES		
		THIS DRAWING MUST NOT BE REPRODUCED WITHOUT PRIOR WRITTEN CONSENT. DRAWING TO BE USED FOR THE STATUS INDICATED ONLY. ALL DIMENSIONS AND SETTING OUT SHALL BE CHECKED AND CONFIRMED ON SITE. ANY DISCREPANCIES TO BE REPORTED TO THE DESIGNER PRIOR TO THE COMMENCEMENT OF ANY WORK. ALL WORK AND MATERIALS TO BE IN ACCORDANCE WITH CURRENT STATUTORY LEGISLATION, RELEVANT CODES OF PRACTICE AND BRITISH STANDARDS. ALL DIMENSIONS ON THIS DRAWING ARE IN MILLIMETRES (UNLESS OTHERWISE STATED).		