


330/001

All dims are to be checked on site by builder.

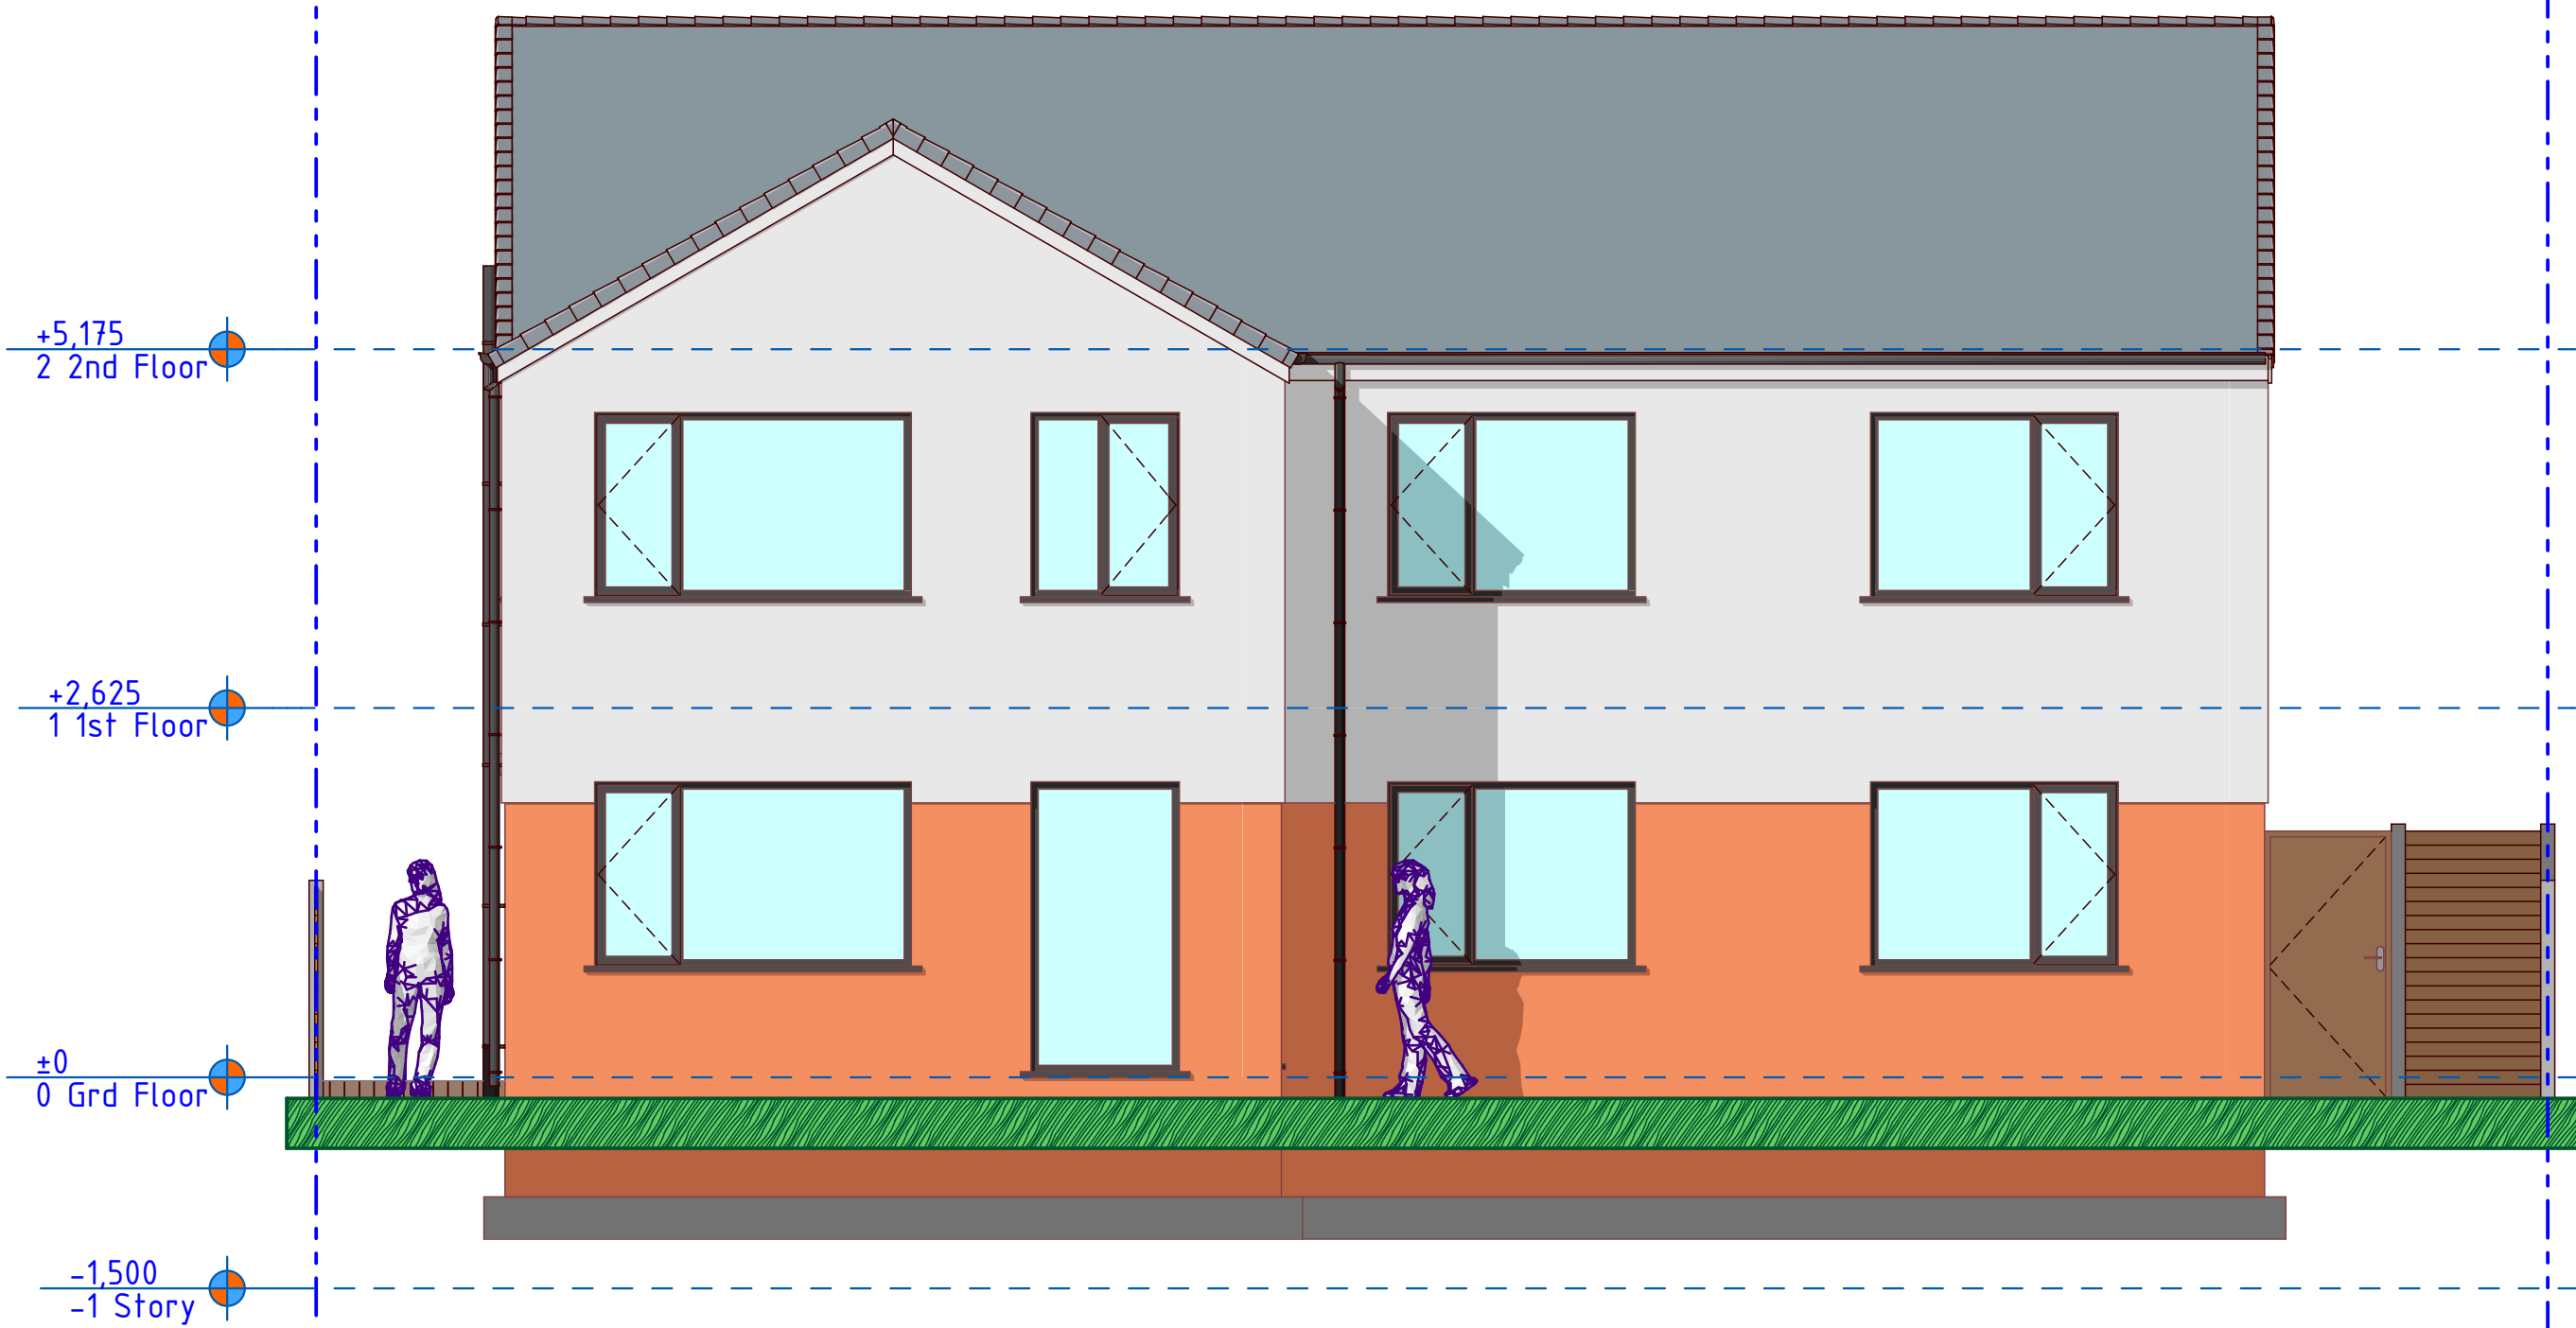

1 Existing Front Elevation 1:50




2 Existing Side Elevation 1 1:50




3 Existing Rear Elevation 1:50

THE OWNER AND BUILDER ARE TO CONFIRM THE ACTUAL POSITION OF THE SITE BOUNDARIES ON SITE AND ENSURE THAT ABSOLUTELY NO PART OF THE PROPOSED EXTENSIONS ROOF/GUTTERS OR FOUNDATIONS TRESPASS ACROSS THE BOUNDARY LINE ONTO ANY NEIGHBOURING LAND.

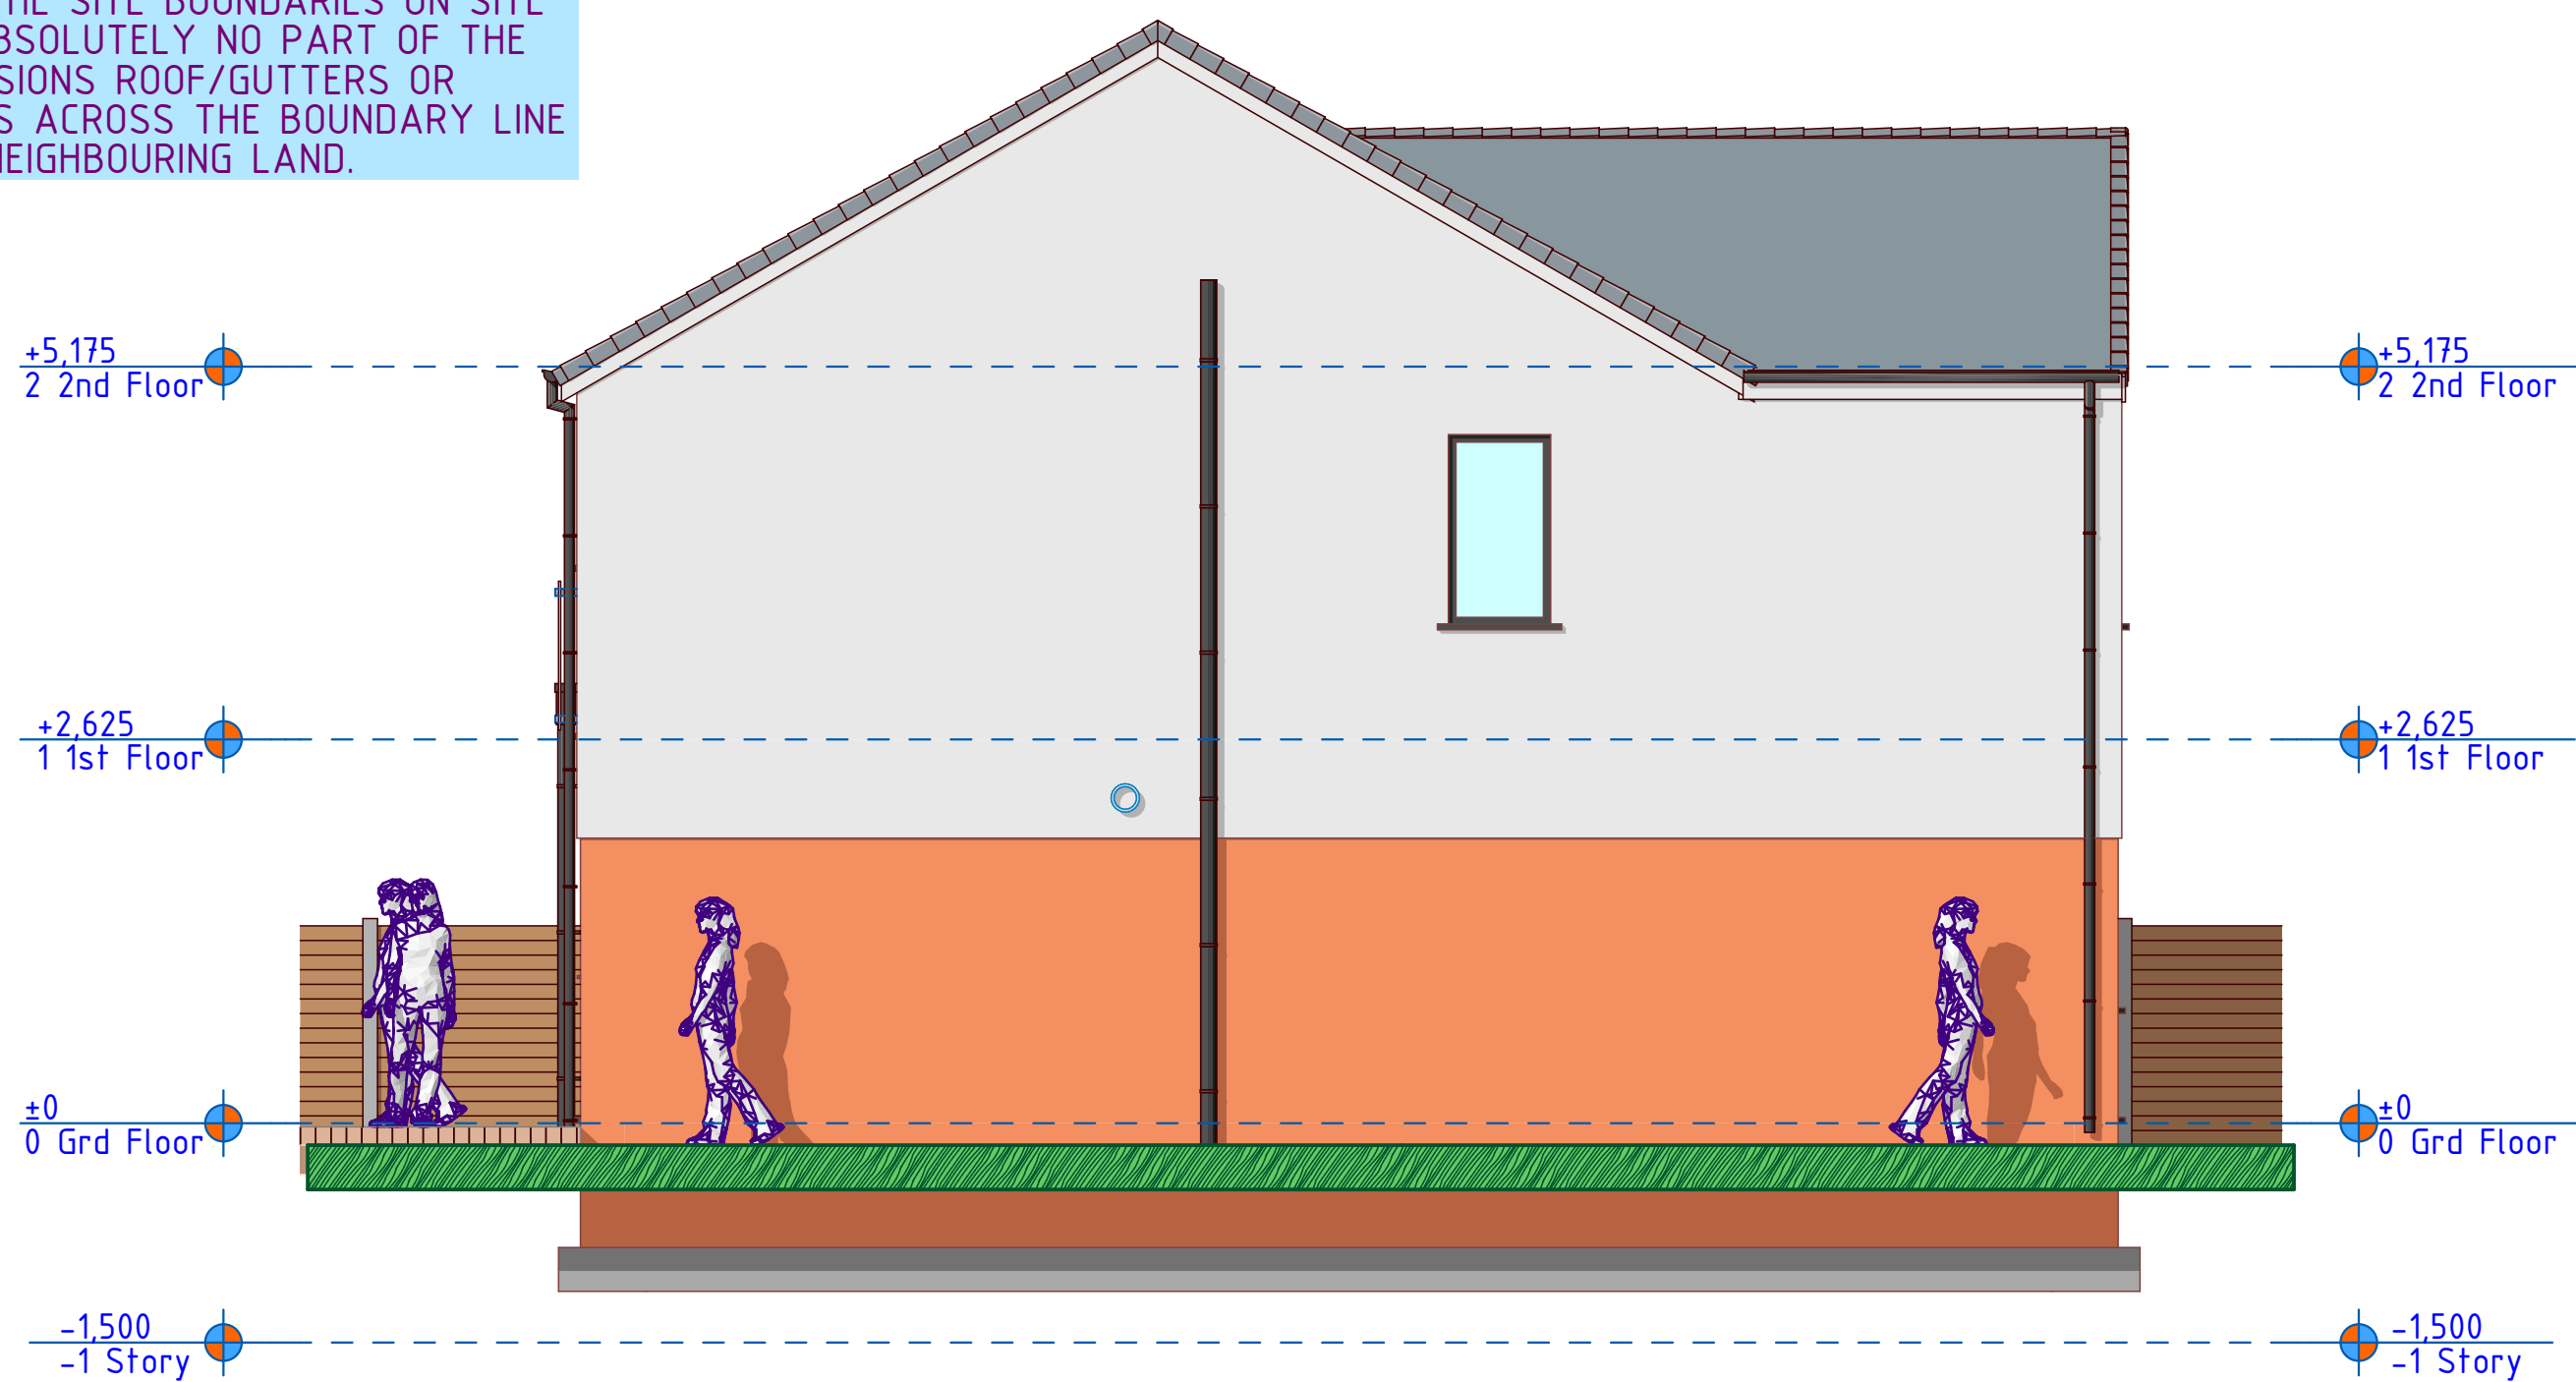


4 Existing Side Elevation 2 1:50

THE BUILDER IS TO PROVIDE 5 SAMPLES OF FACE BRICKWORK CHOSEN TO MATCH THE EXISTING AS CLOSELY AS POSSIBLE. OWNER TO CONFIRM THE FINAL BRICK TYPE WITH THE BUILDER PRIOR TO ORDERING. MORTAR COLOUR AND TEXTURE TO MATCH THAT USED IN THE FACEWORK OF THE EXISTING DWELLING HOUSE. BUILD SAMPLE PANELS AS REQUIRED FOR THE OWNER TO ACCURATELY MAKE THEIR CHOICE.

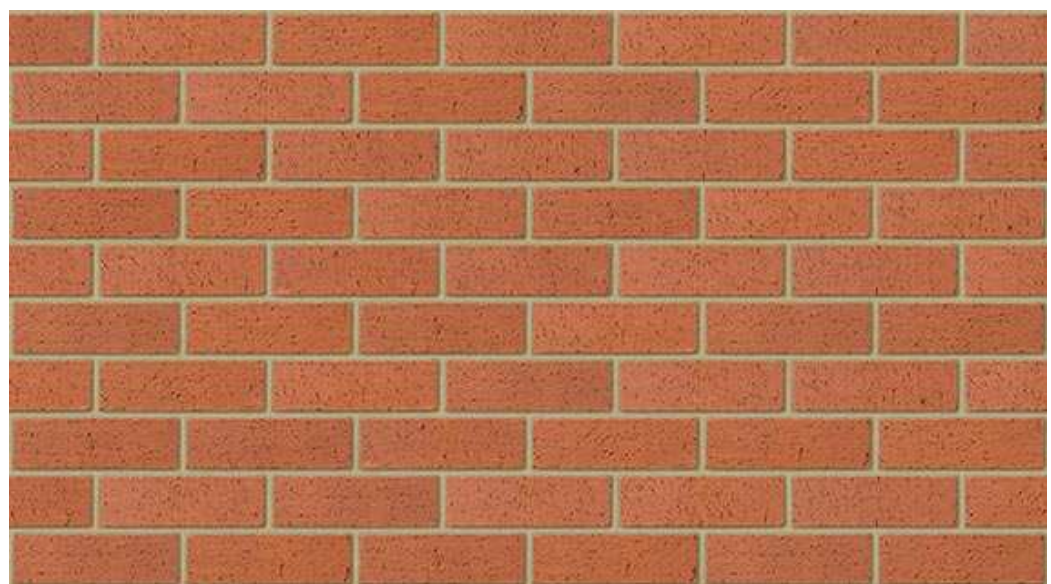


RED DRAGFACE - BUFF MORTAR - KINGSCOURT
Confirm brick choice with client prior to order.

Typical 69mm Wide Antique Architrave To All New Ground Floor Doors, (Or as agreed with client.)

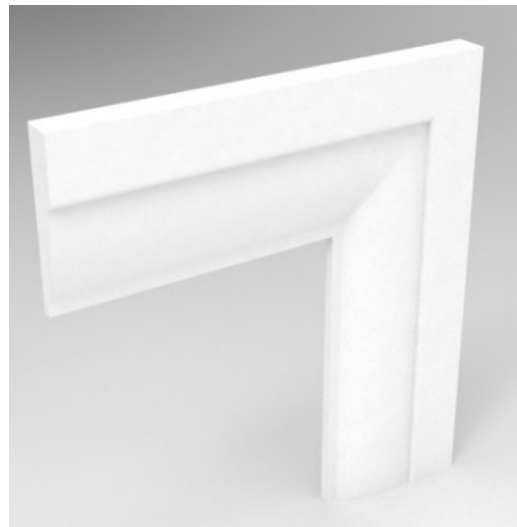

Typical 150mm Deep Antique Skirting Board To All New Grd Floor Rooms, (Or as agreed with client.)

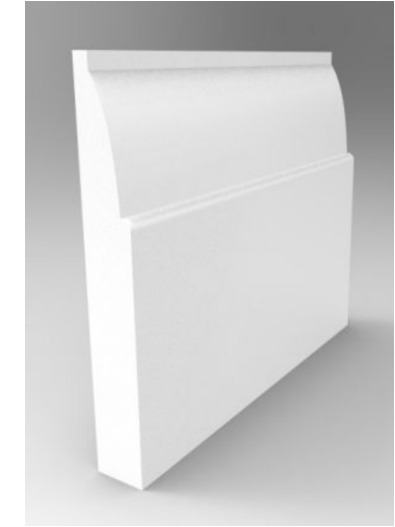

CLIENT:
MR B WEISS
2 NORWOOD, PRESTWICH,
MANCHESTER, M25 9WA.
THE CONSTRUCTION OF A SINGLE
STOREY EXTENSION AT THE
REAR OF THE DWELLING HOUSE
+ INTERNAL/EXTERNAL
ALTERATIONS.