




ELEVATIONS 1:100

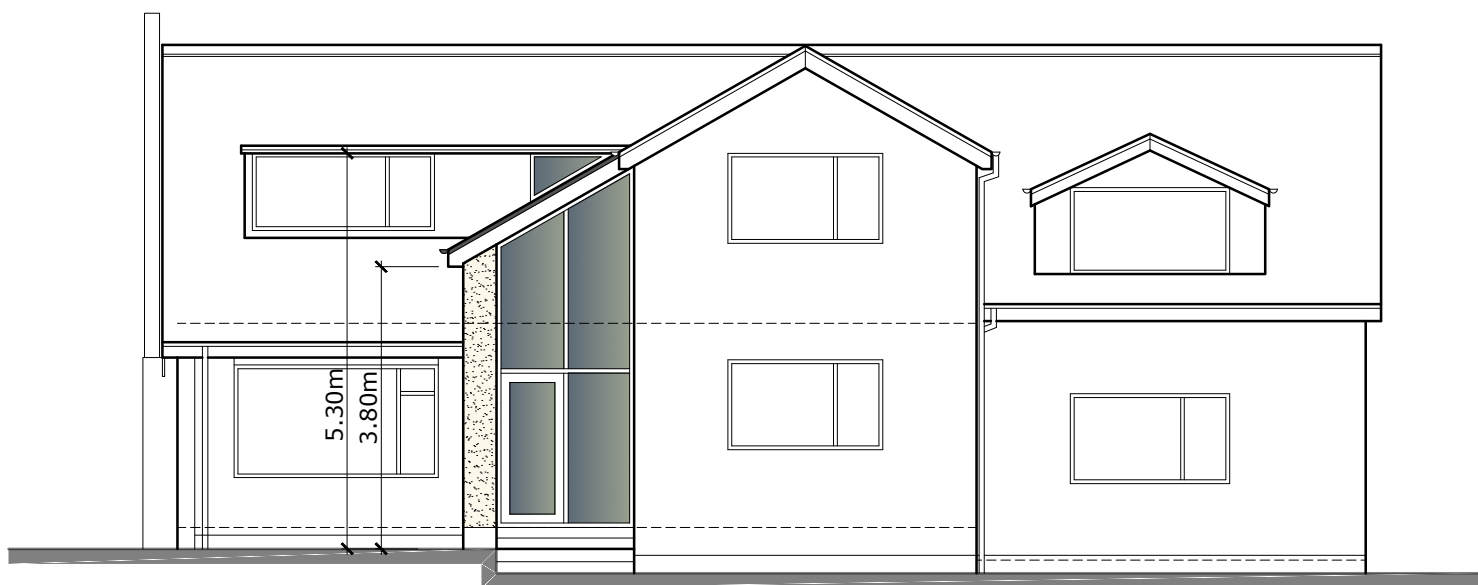


FRONT

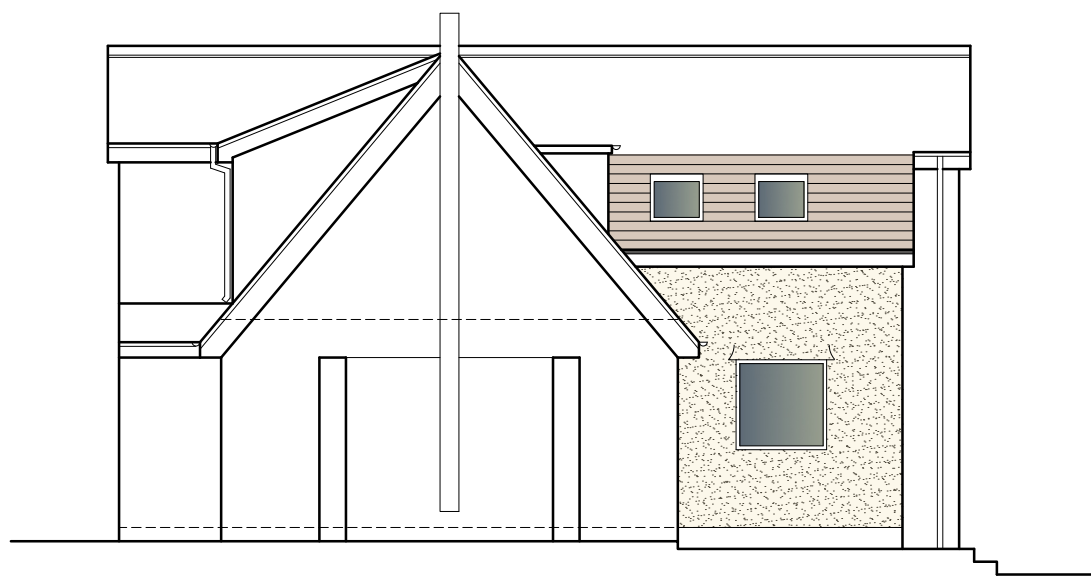


LH SIDE

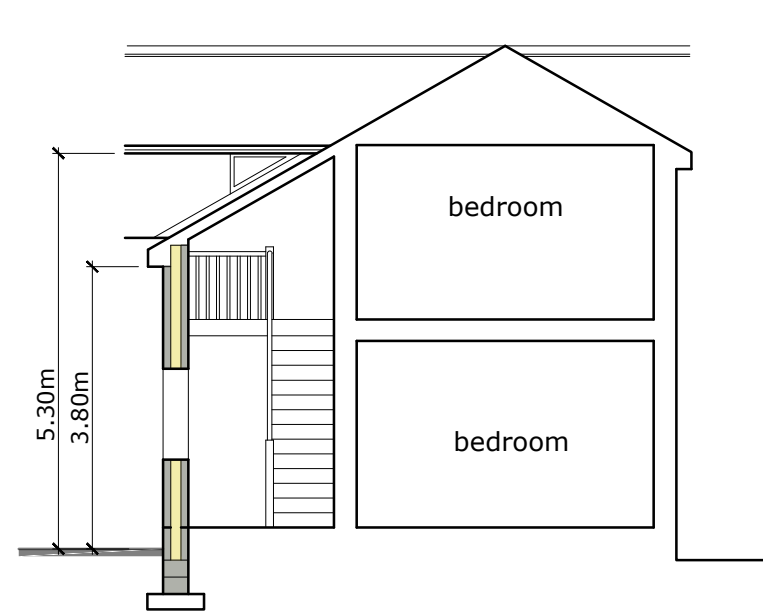


SECTION A-A

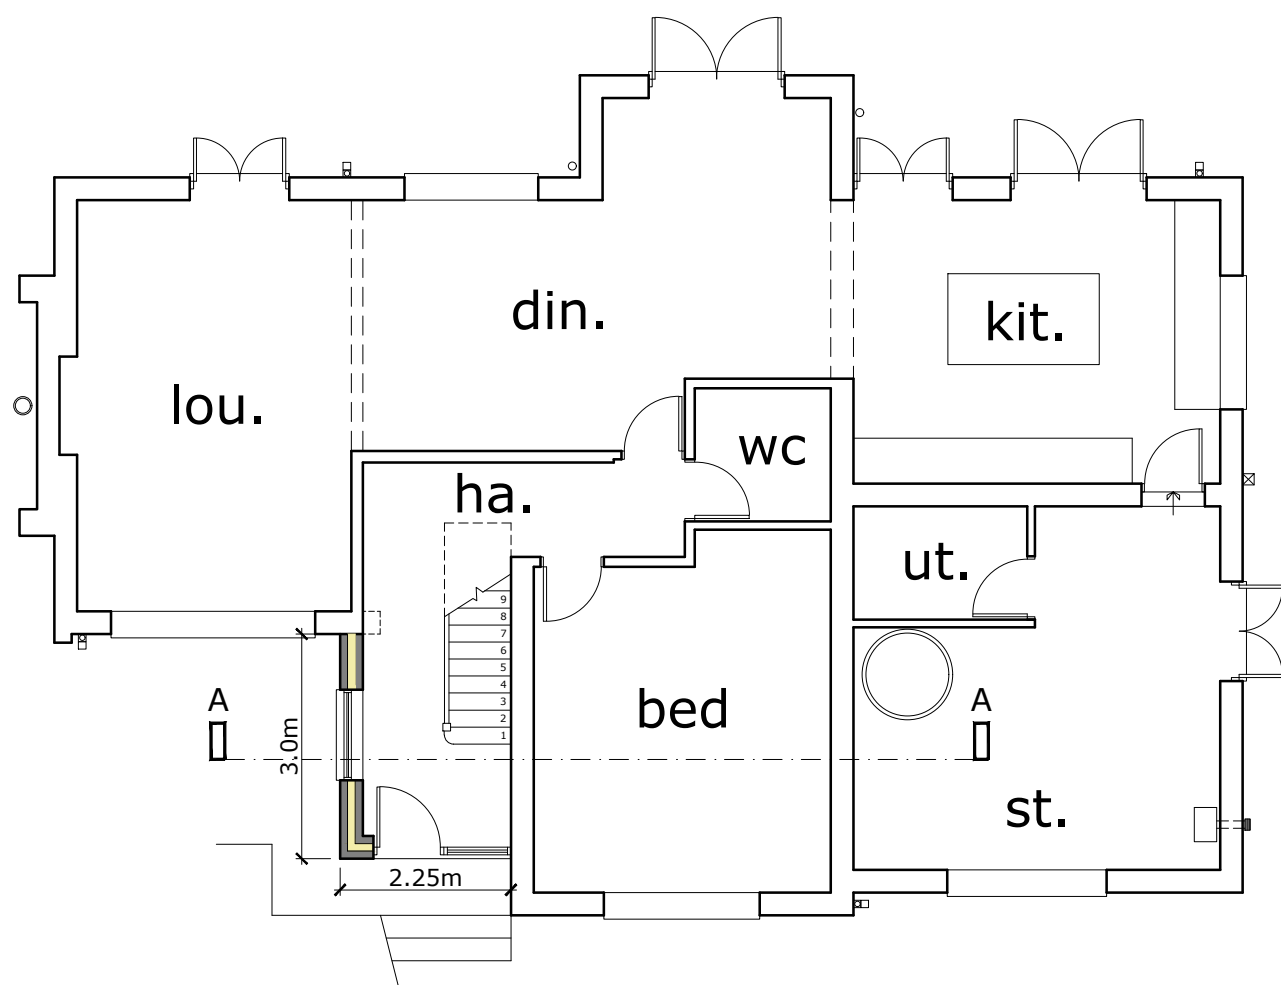

GROUND FLOOR PLAN 1:100

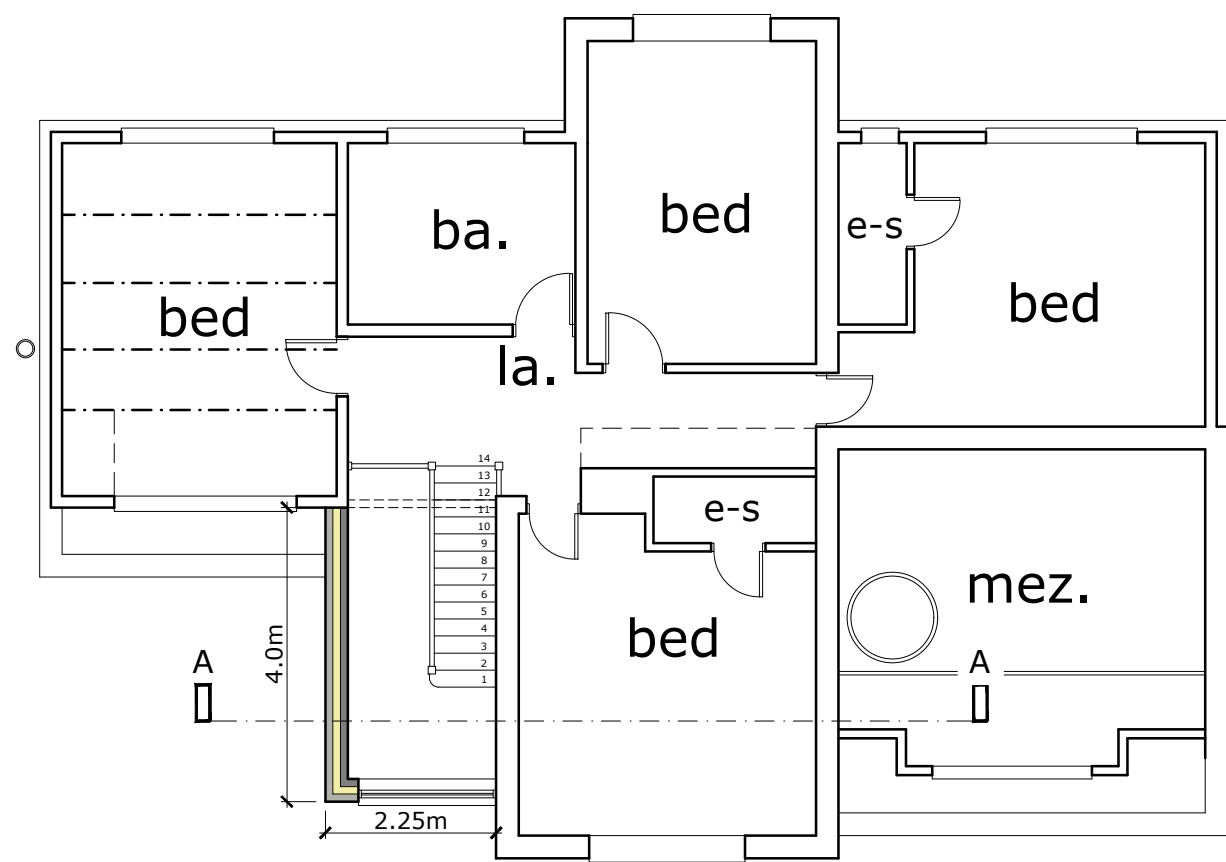

FIRST FLOOR PLAN 1:100

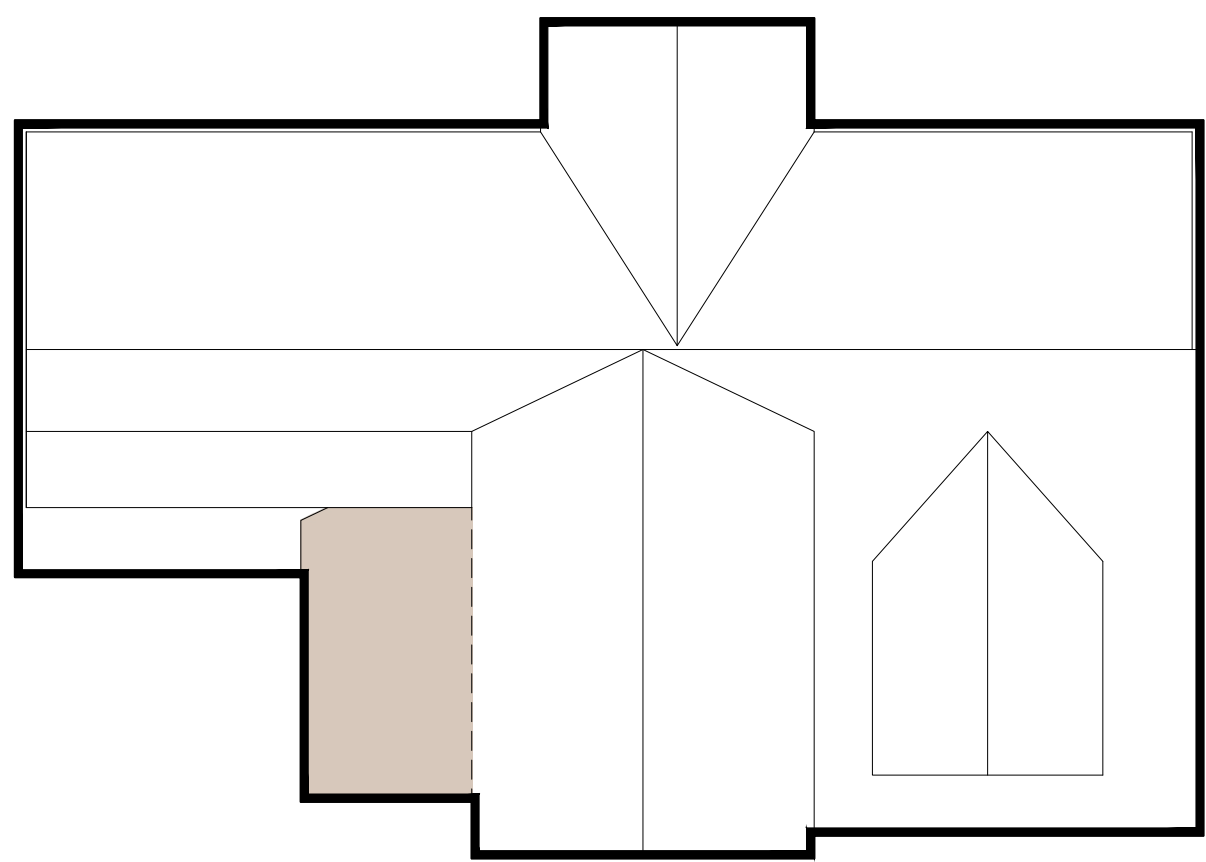

ROOF PLAN 1:100