




1. Front - Existing
1 : 100




2. Left Side - Existing
1 : 100




3. Rear - Existing
1 : 100

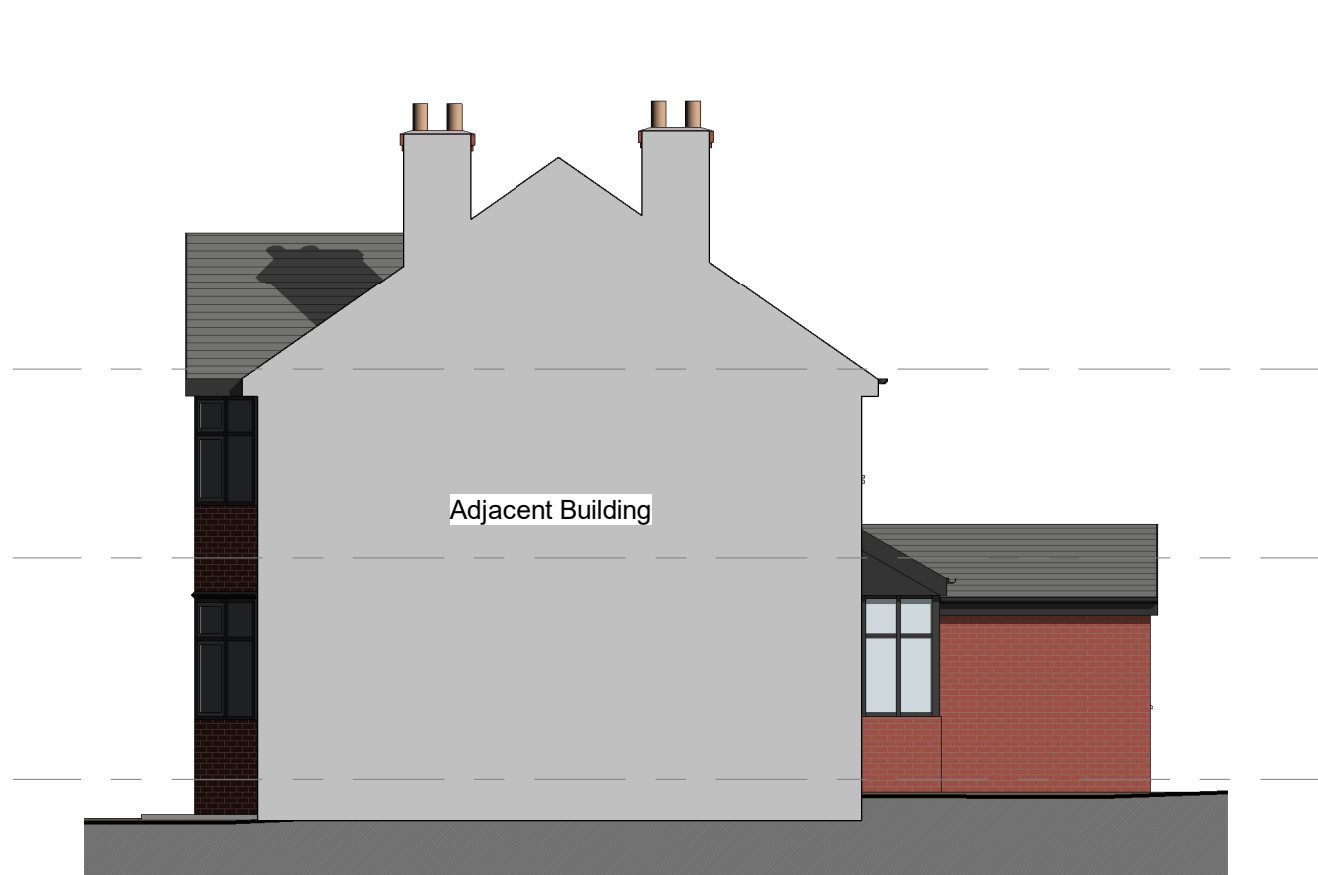


4. Right Side - Existing
1 : 100

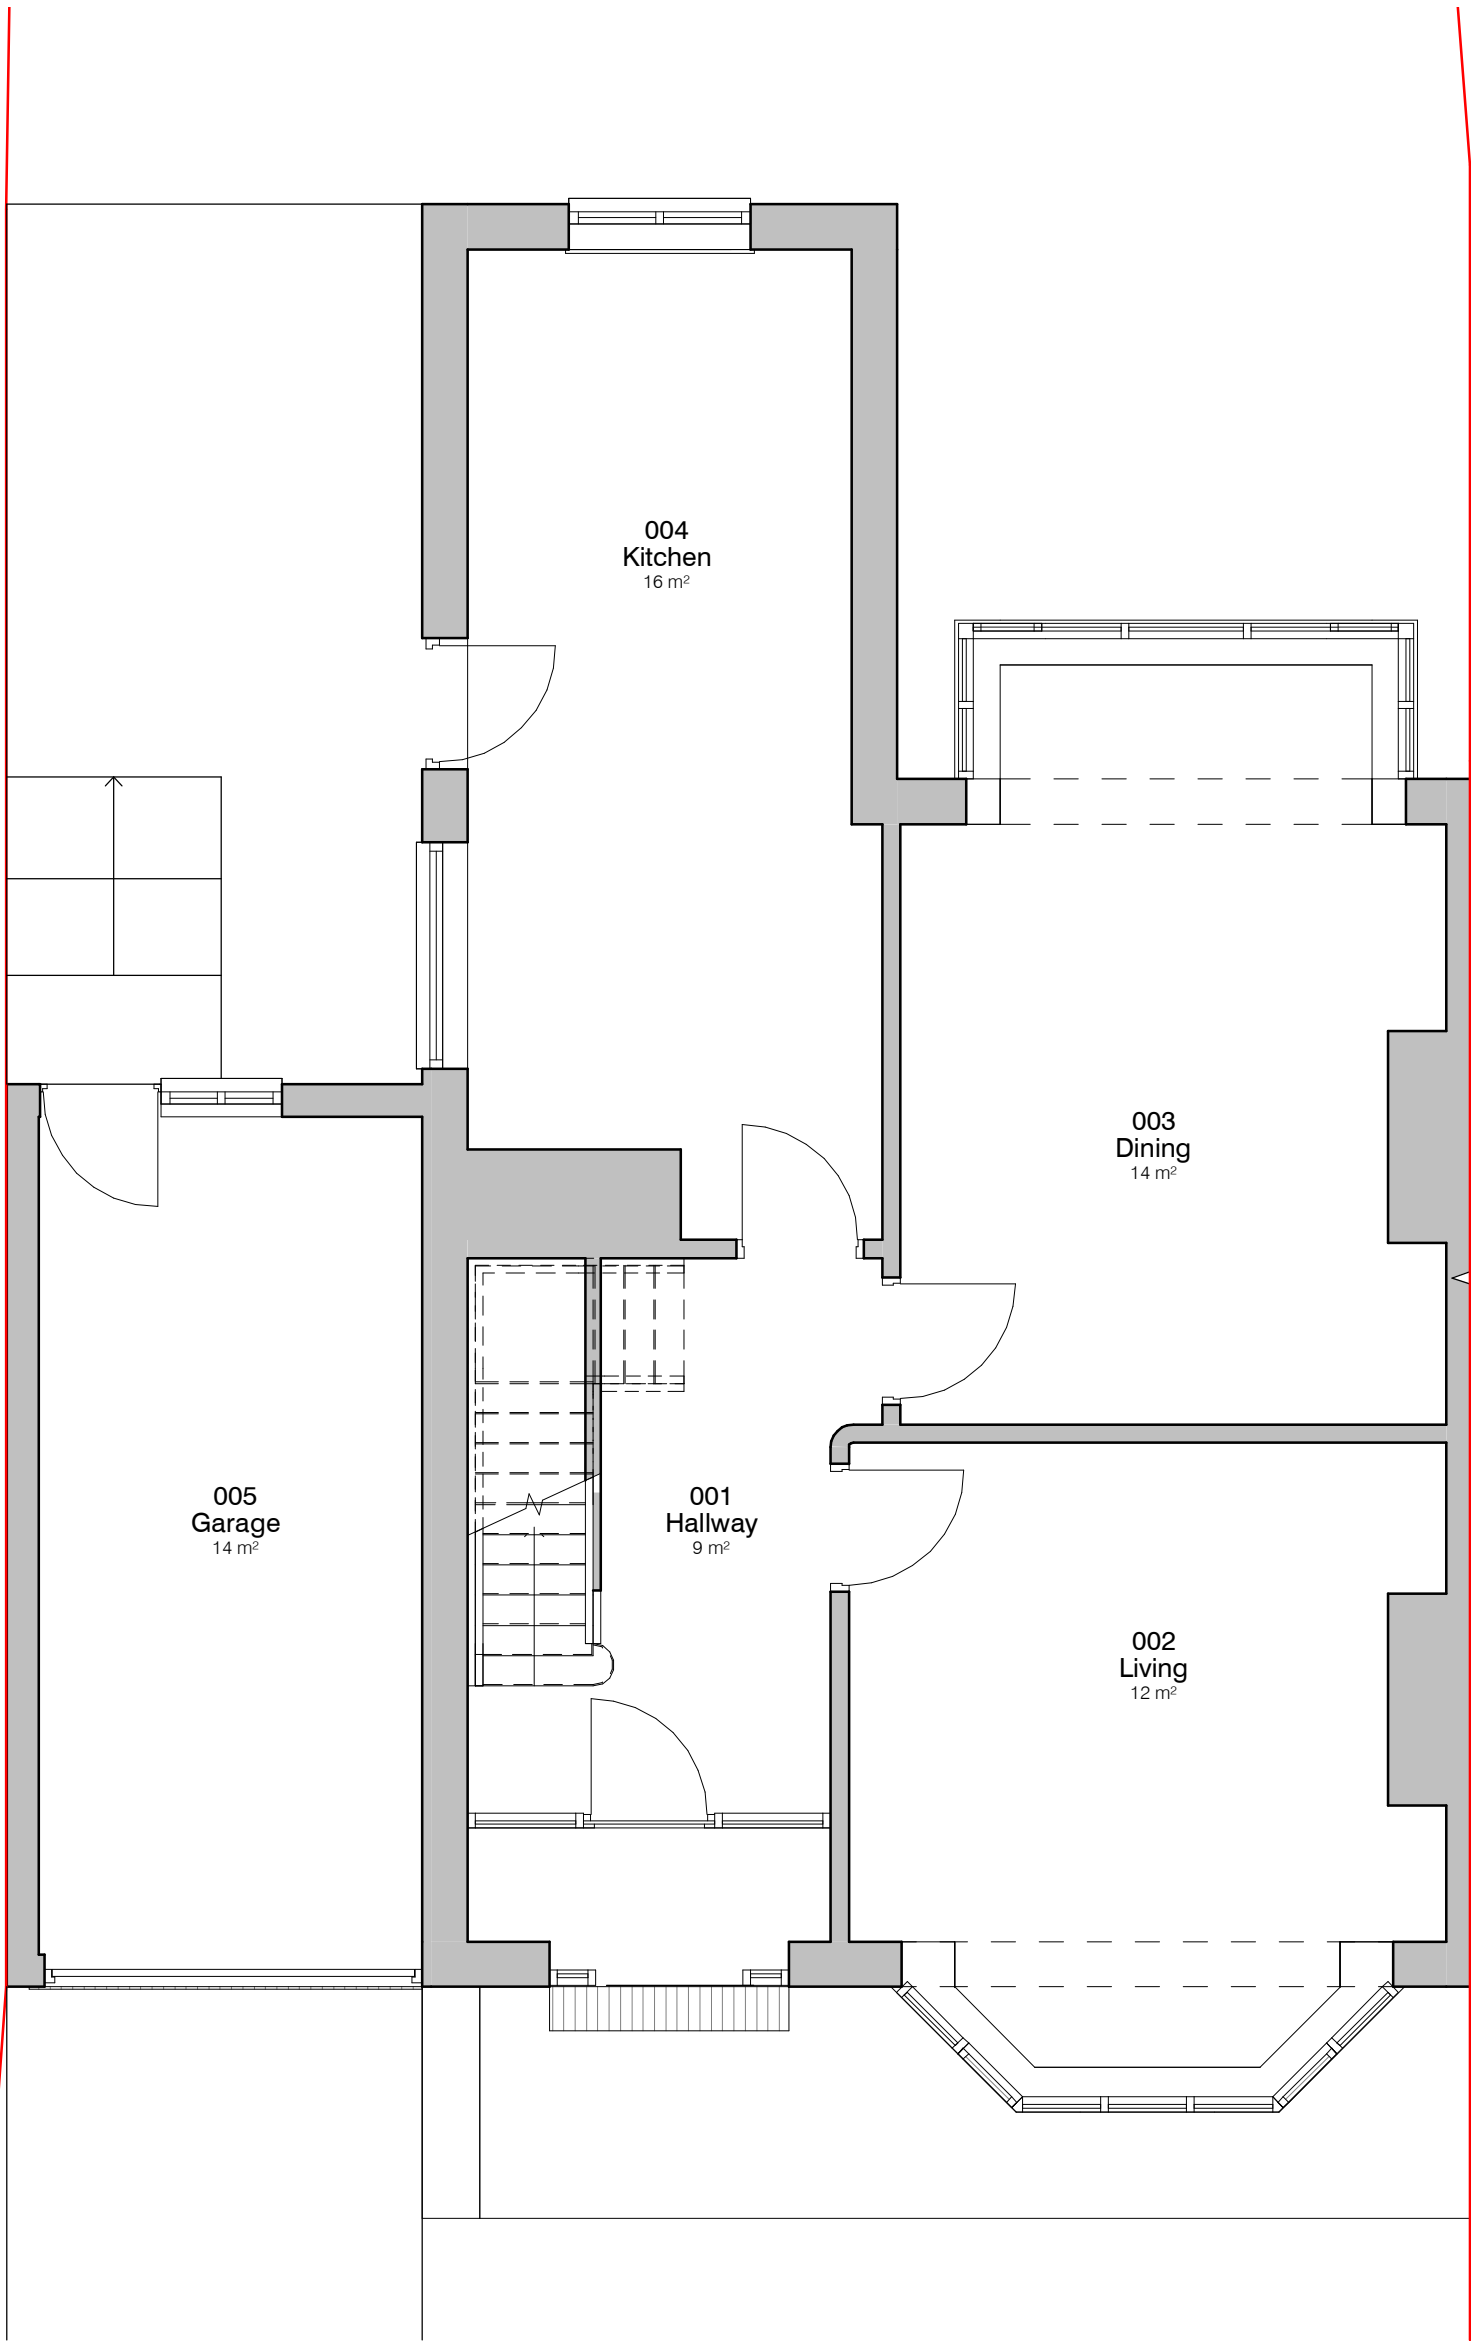

5. Level 0 - GA Existing
1 : 50

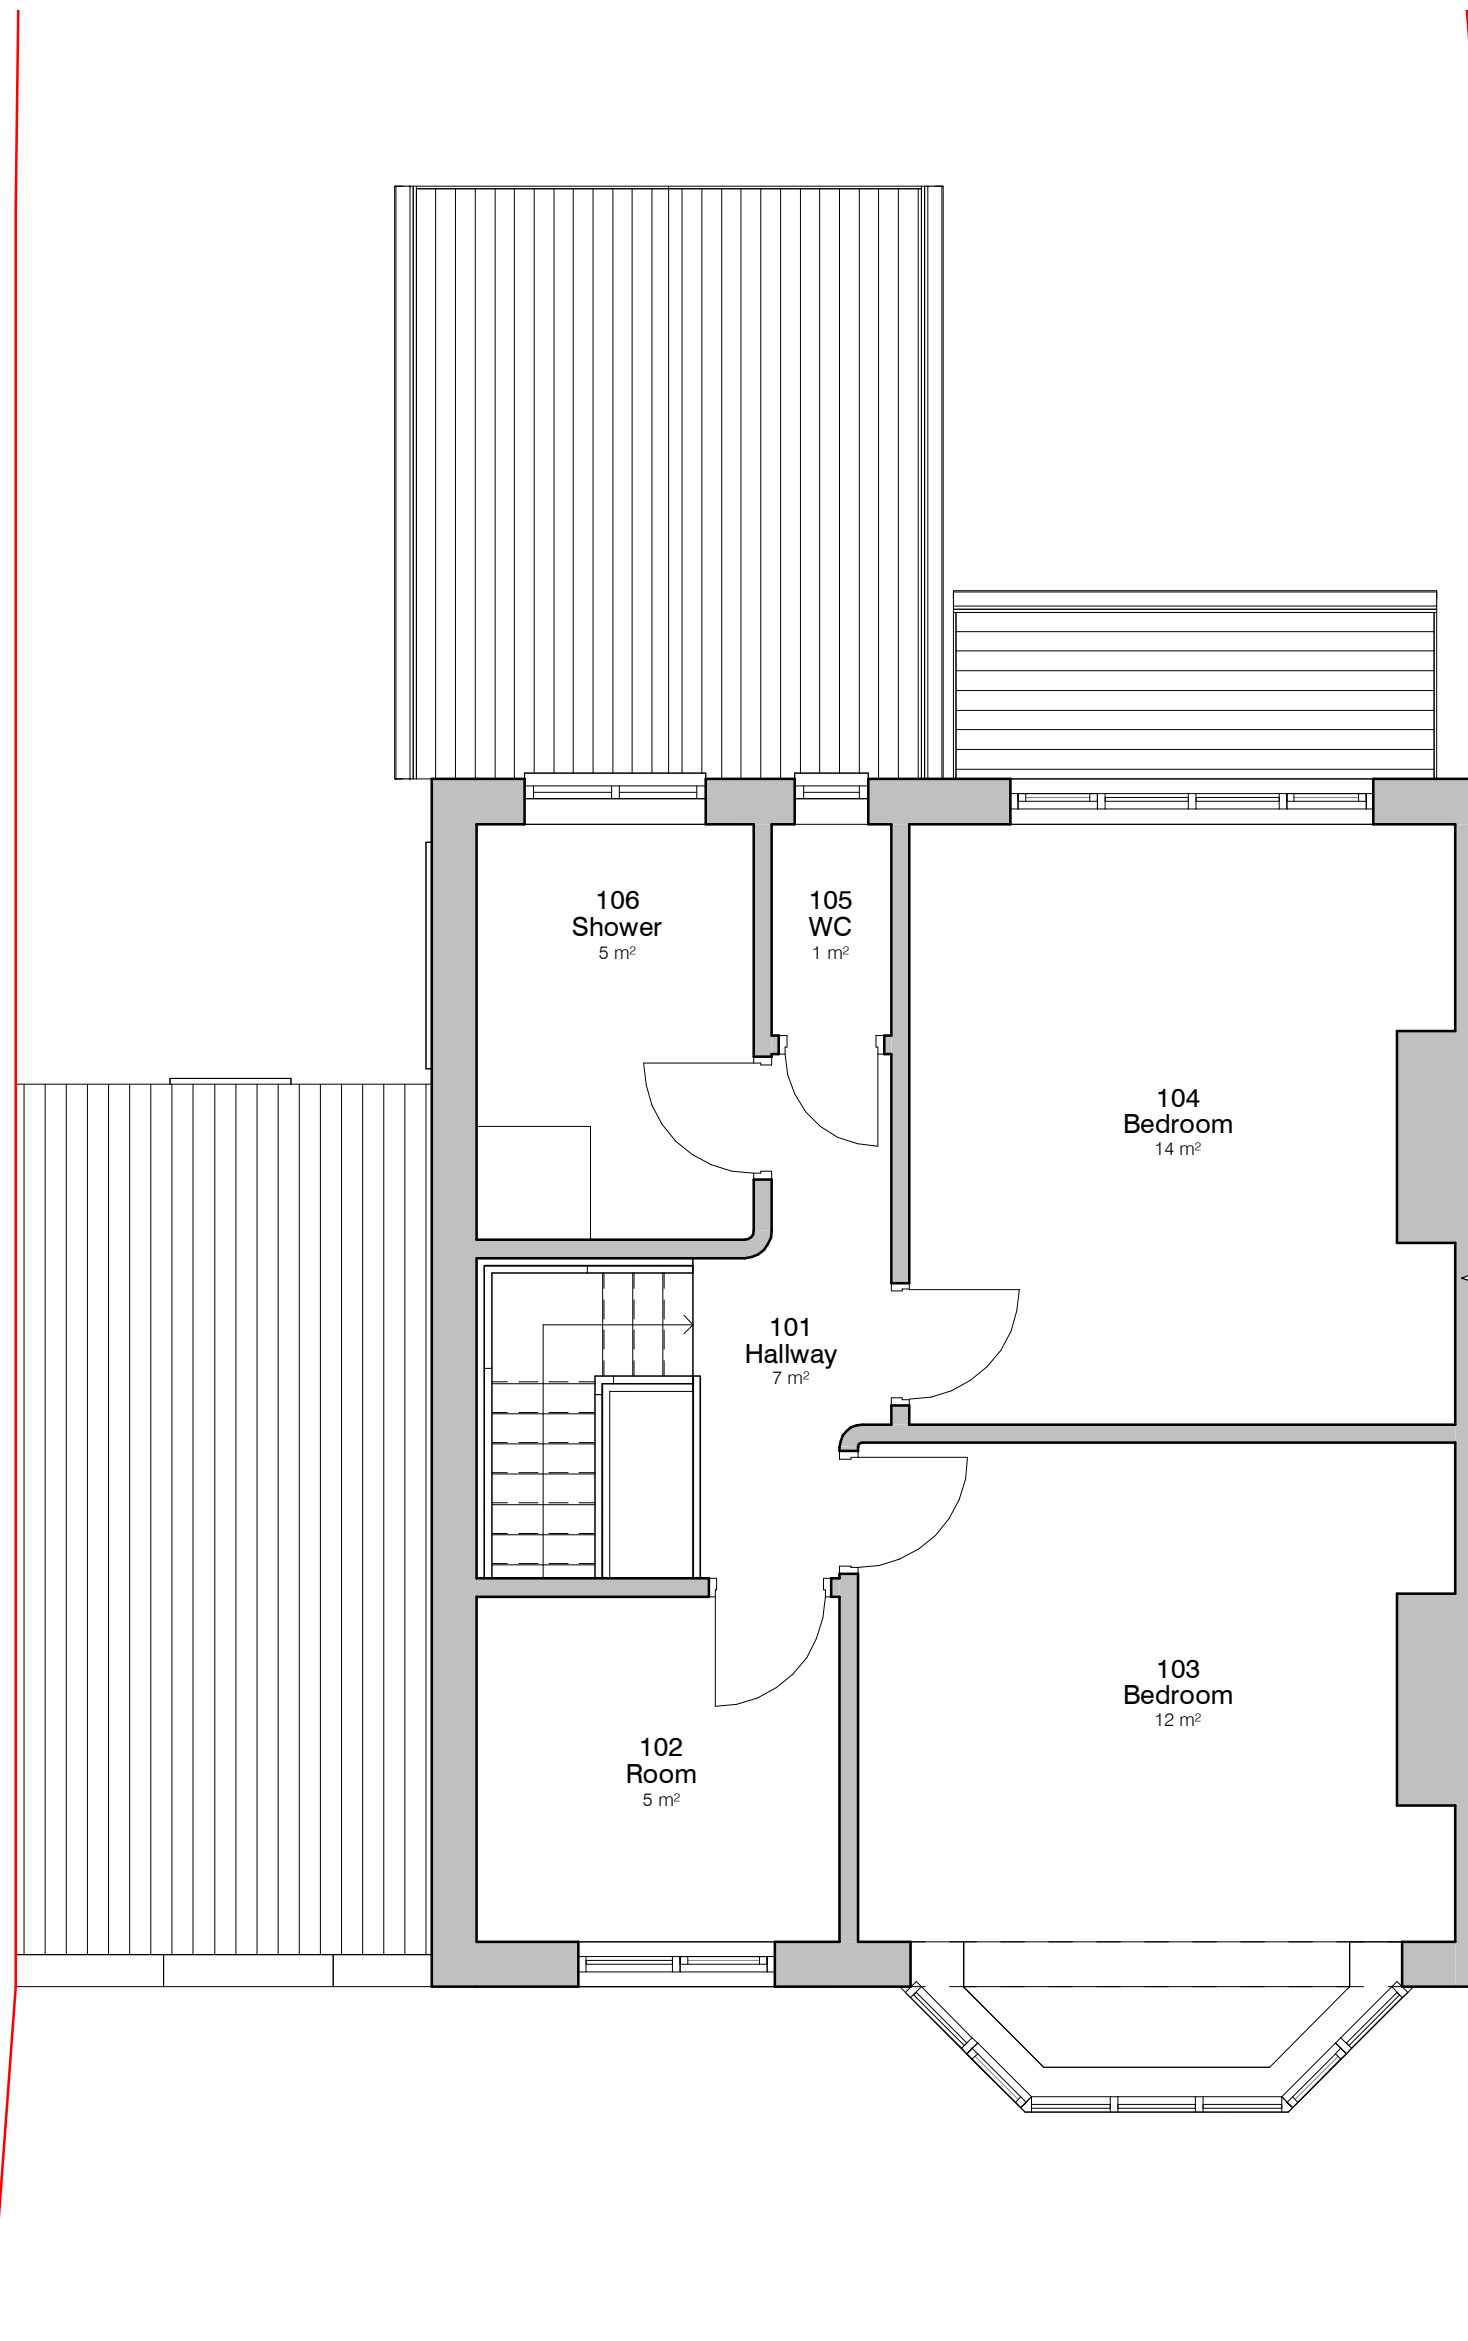


6. Level 1 - GA Existing
1 : 50

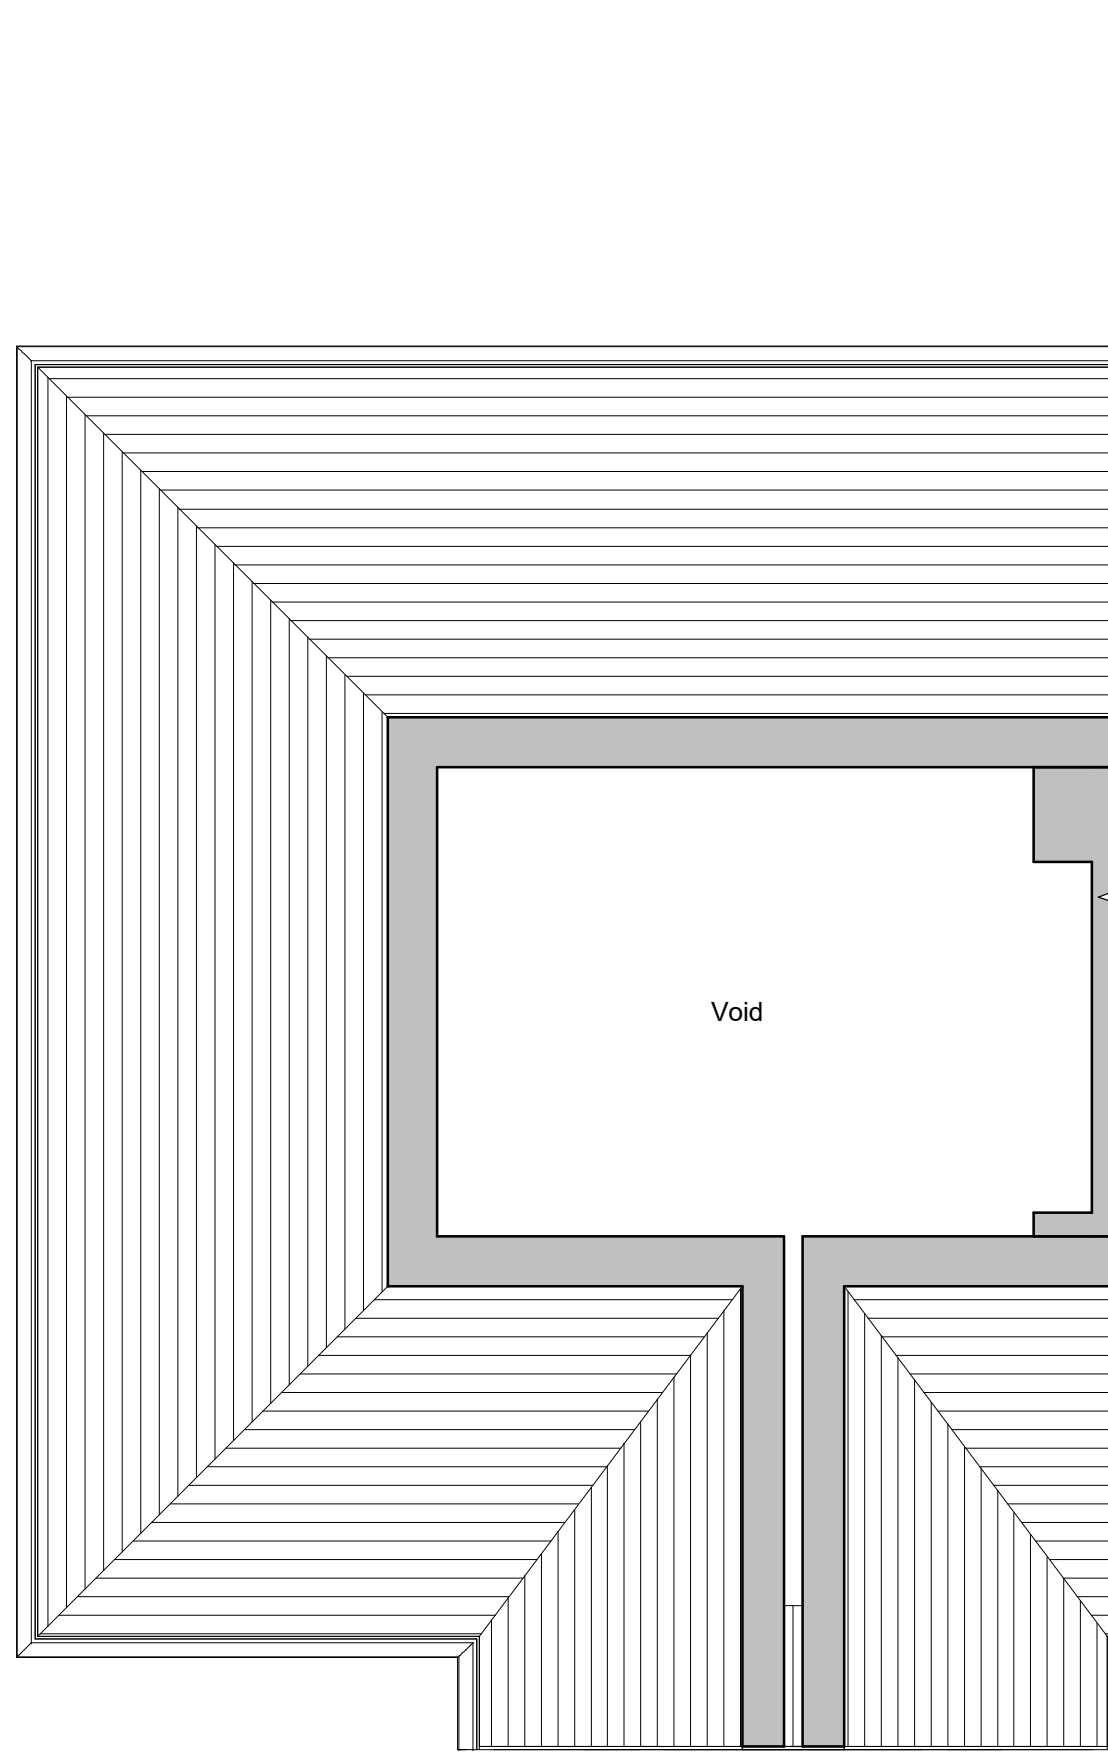

7. Level Roof - GA Existing
1 : 50



8. 3D - Existing Front

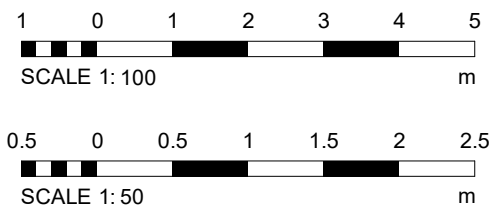

		1	Planning Amendments	DW 3101025
		REV	DESCRIPTION	BY DATE
PROJECT		SCALE 1/4" = 1'	DATE:	DRAWN BY
2022 Hereford Drive		As Indicated	20 DEC 24	CW
CLIENT		STATUS		
David Benamore		PLANNING		
TITLE		PROJECT NO.	DRAWING NO.	REV.
Existing GA Plans and Elevations		DA24067.	002.	1
		NOTES		
		© COPYRIGHT. ALL RIGHTS RESERVED. THIS DRAWING IS NOT TO BE REPRODUCED OR TRANSMITTED IN ANY FORM OR BY ANY MEANS, ELECTRONIC OR MECHANICAL, INCLUDING PHOTOCOPYING, RECORDING, OR BY ANY INFORMATION STORAGE AND RETRIEVAL SYSTEM, WITHOUT THE WRITTEN PERMISSION OF DEBTAL ARCHITECTURE. ANY REUSE OR MODIFICATION OF THIS DRAWING WITHOUT THE WRITTEN PERMISSION OF DEBTAL ARCHITECTURE IS STRICTLY PROHIBITED. THE USER OF THIS DRAWING AGREES TO HOLD DEBTAL ARCHITECTURE HARMLESS FROM ALL CLAIMS, DAMAGES, LOSSES, AND EXPENSES, INCLUDING ATTORNEY'S FEES, ARISING OUT OF OR RESULTING FROM THE USE OF THIS DRAWING.		