




1. Front - Proposed
1 : 100




2. Left Side - Proposed
1 : 100




3. Rear - Proposed
1 : 100

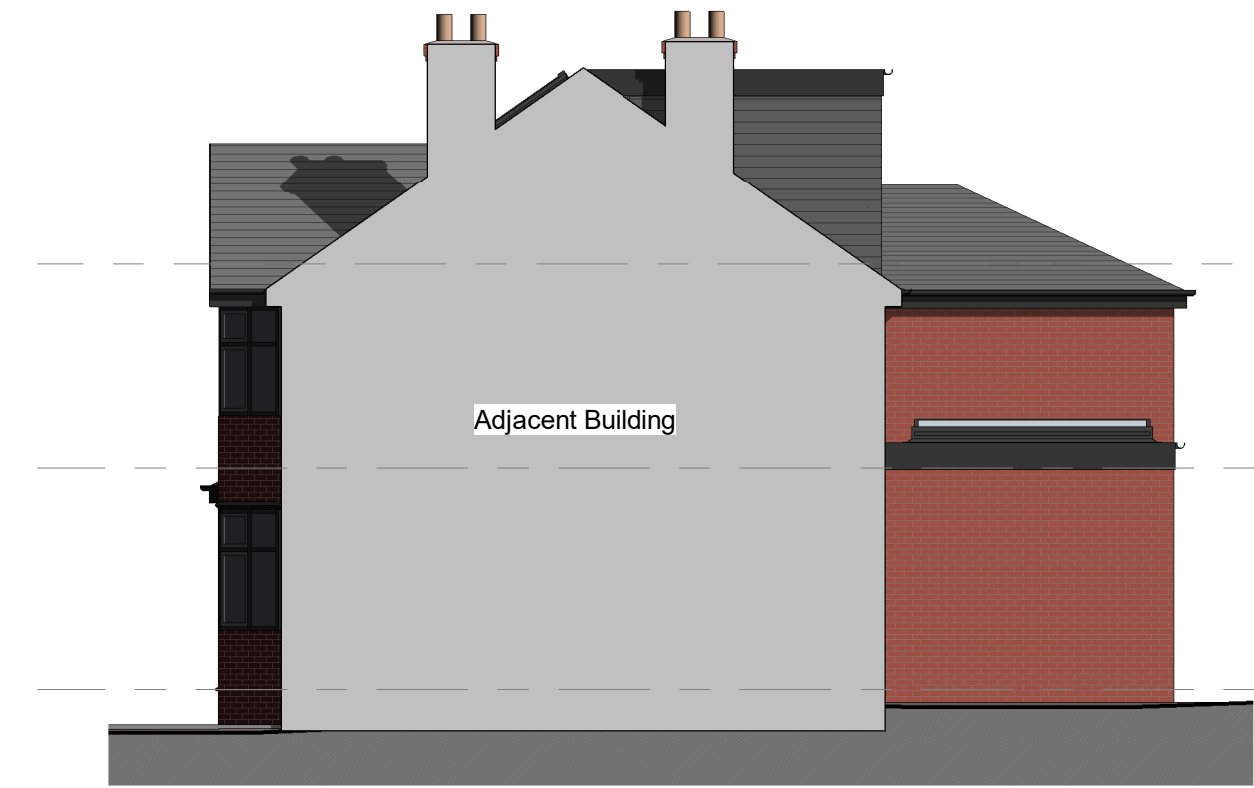


4. Right Side - Proposed
1 : 100

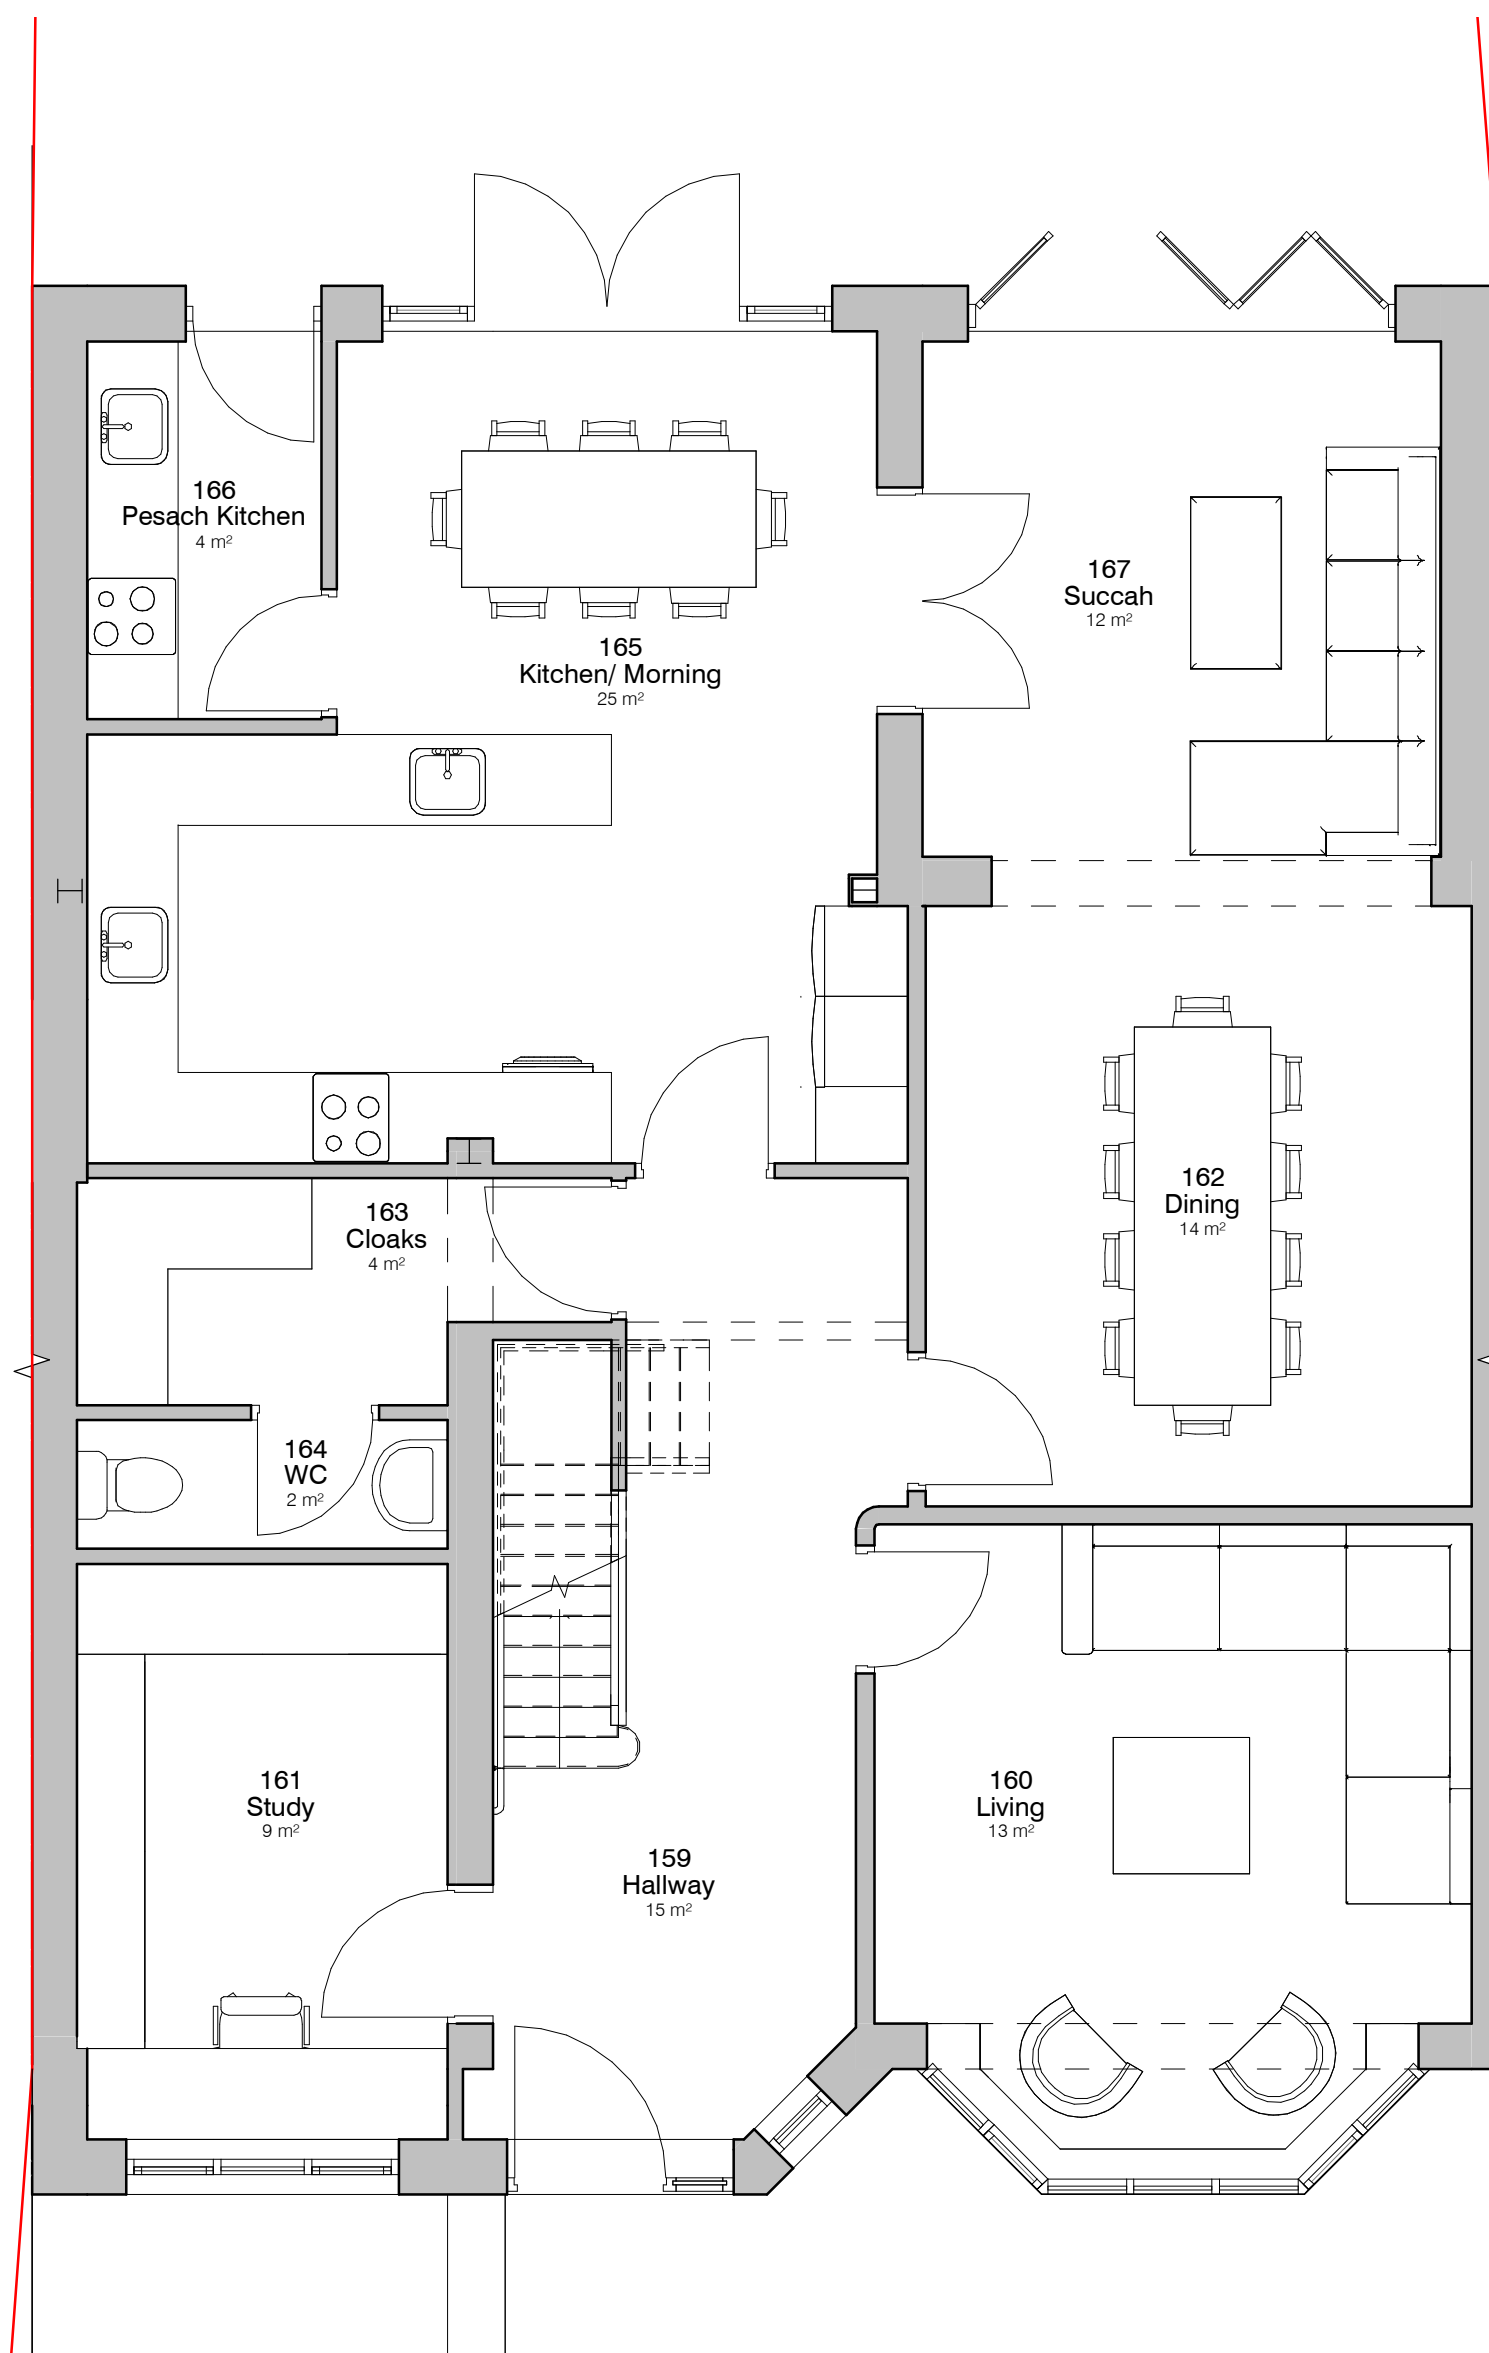


5. Level 0 - GA Proposed
1 : 50

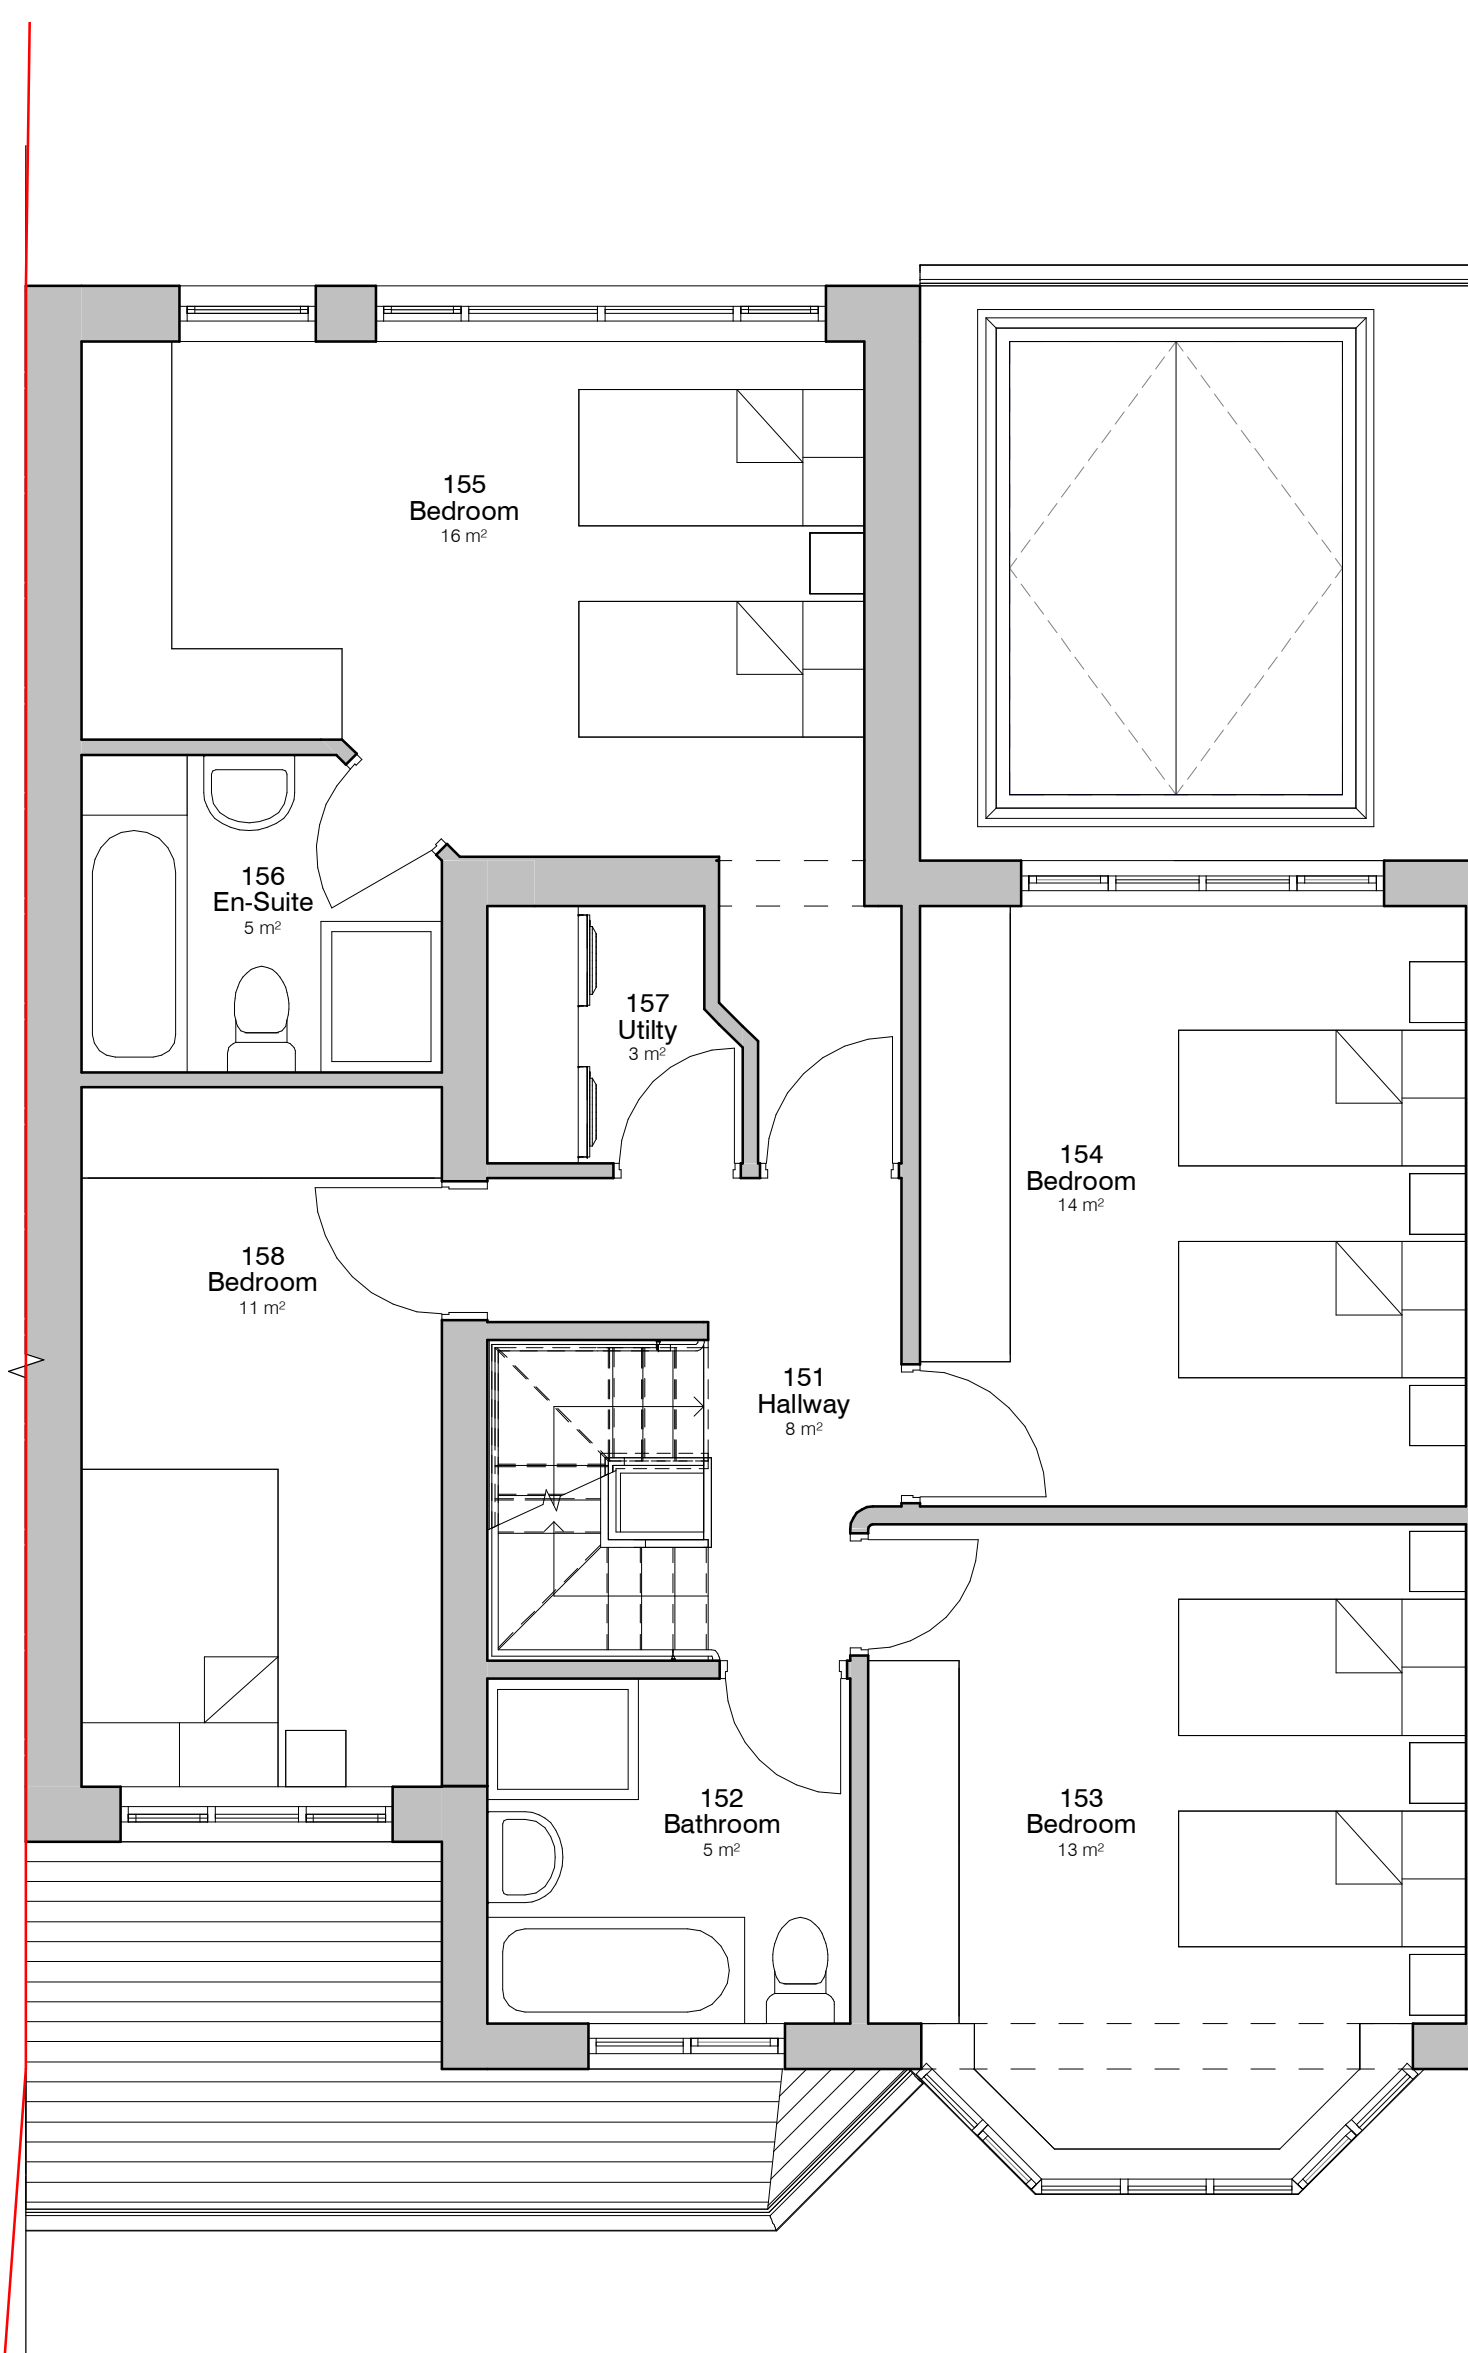

6. Level 1 - GA Proposed
1 : 50

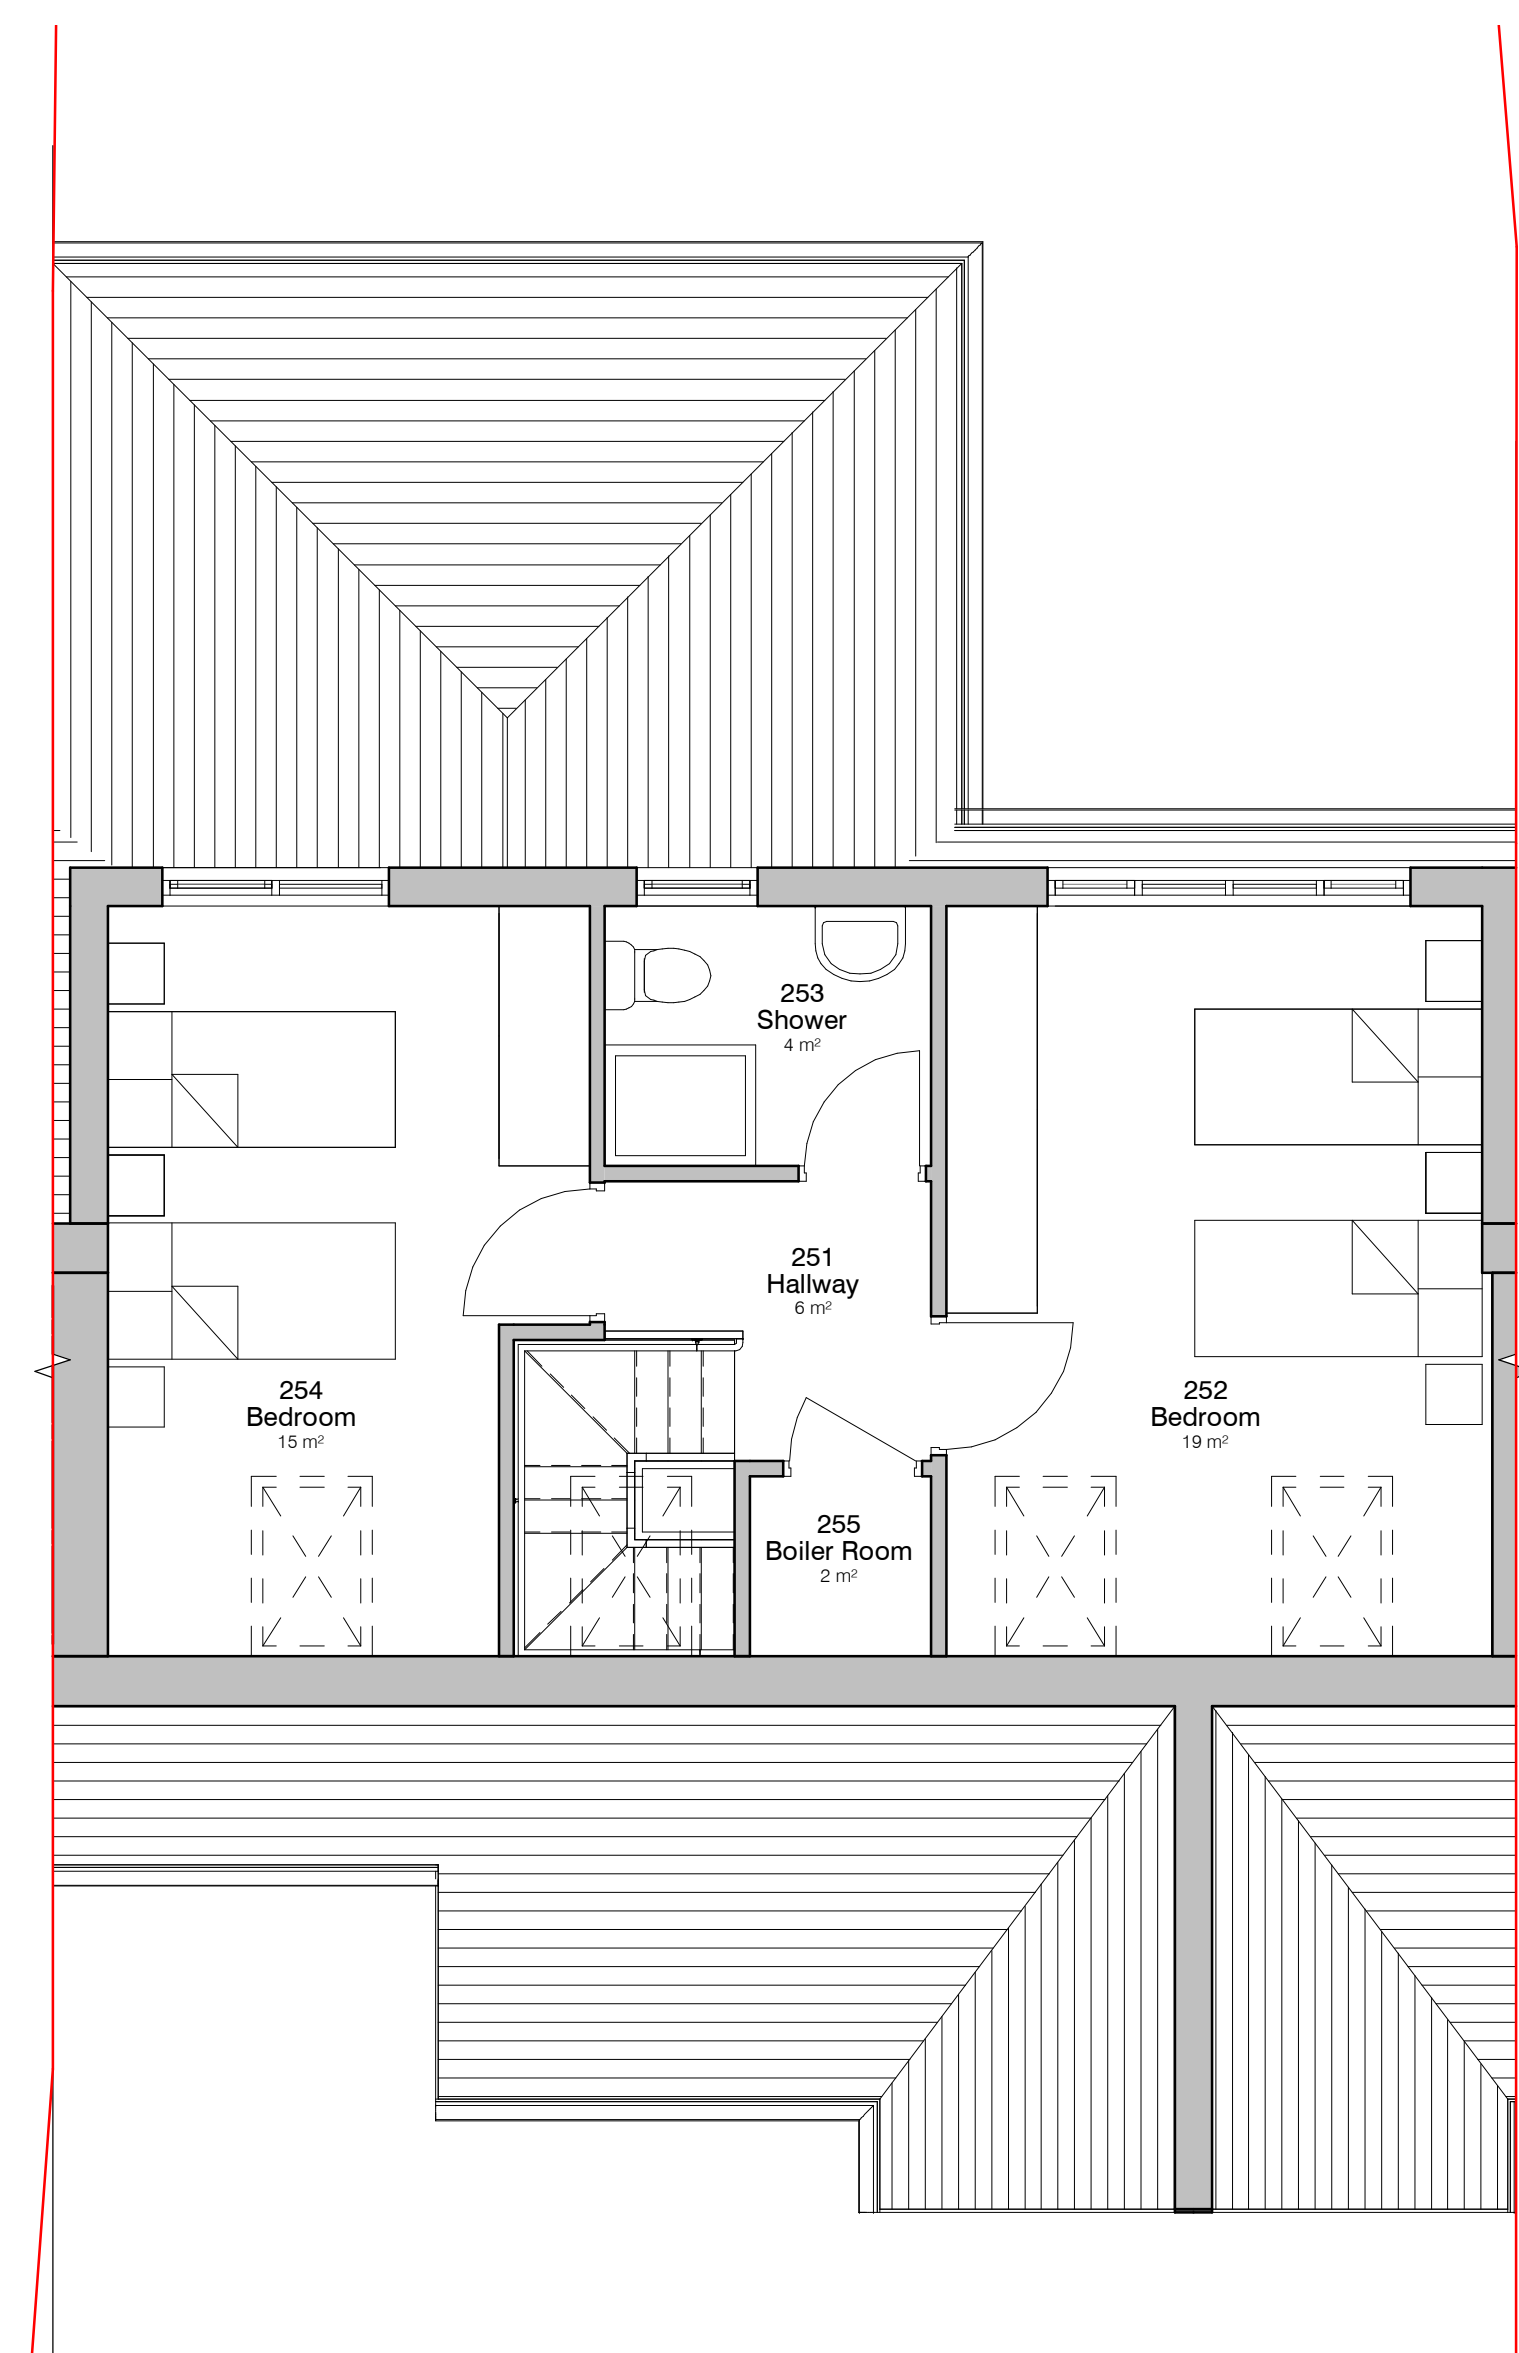

7. Level 2 - GA Proposed
1 : 50

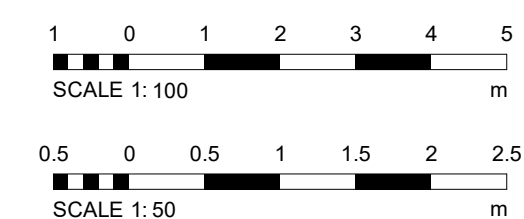

		1		Drawing Annotations		DW 2510125	
		REV		DESCRIPTION		BY DATE	
PROJECT		22 Hereford Drive		SCALE: 8:1		DATE	
				As indicated		02 JAN 25	
CLIENT		David Benamore		STATUS		DRAWN BY	
				PLANNING		CW	
TITLE		Proposed GA Plans and Elevations		PROJECT NO.		DRAWING NO.	
				DA24067.		003.	
				NOTES		REV.	
				DISCLAIMER: ALL RIGHTS RESERVED. THIS DRAWING MUST NOT BE REPRODUCED WITHOUT PRIOR WRITTEN CONSENT. ALL DIMENSIONS AND MATERIALS SHALL BE CHECKED AND CONFIRMED IN THE FIELD AND COORDINATED TO THE SITE. TO THE MAXIMUM EXTENT POSSIBLE, THE DRAWING SHALL BE IN ACCORDANCE WITH CURRENT STATUTORY REGULATION, RELEVANT CODES OF PRACTICE AND PREVIOUS EXPERIENCE. ALL DIMENSIONS ON THIS DRAWING ARE IN MILLIMETRES UNLESS OTHERWISE STATED.		1	