



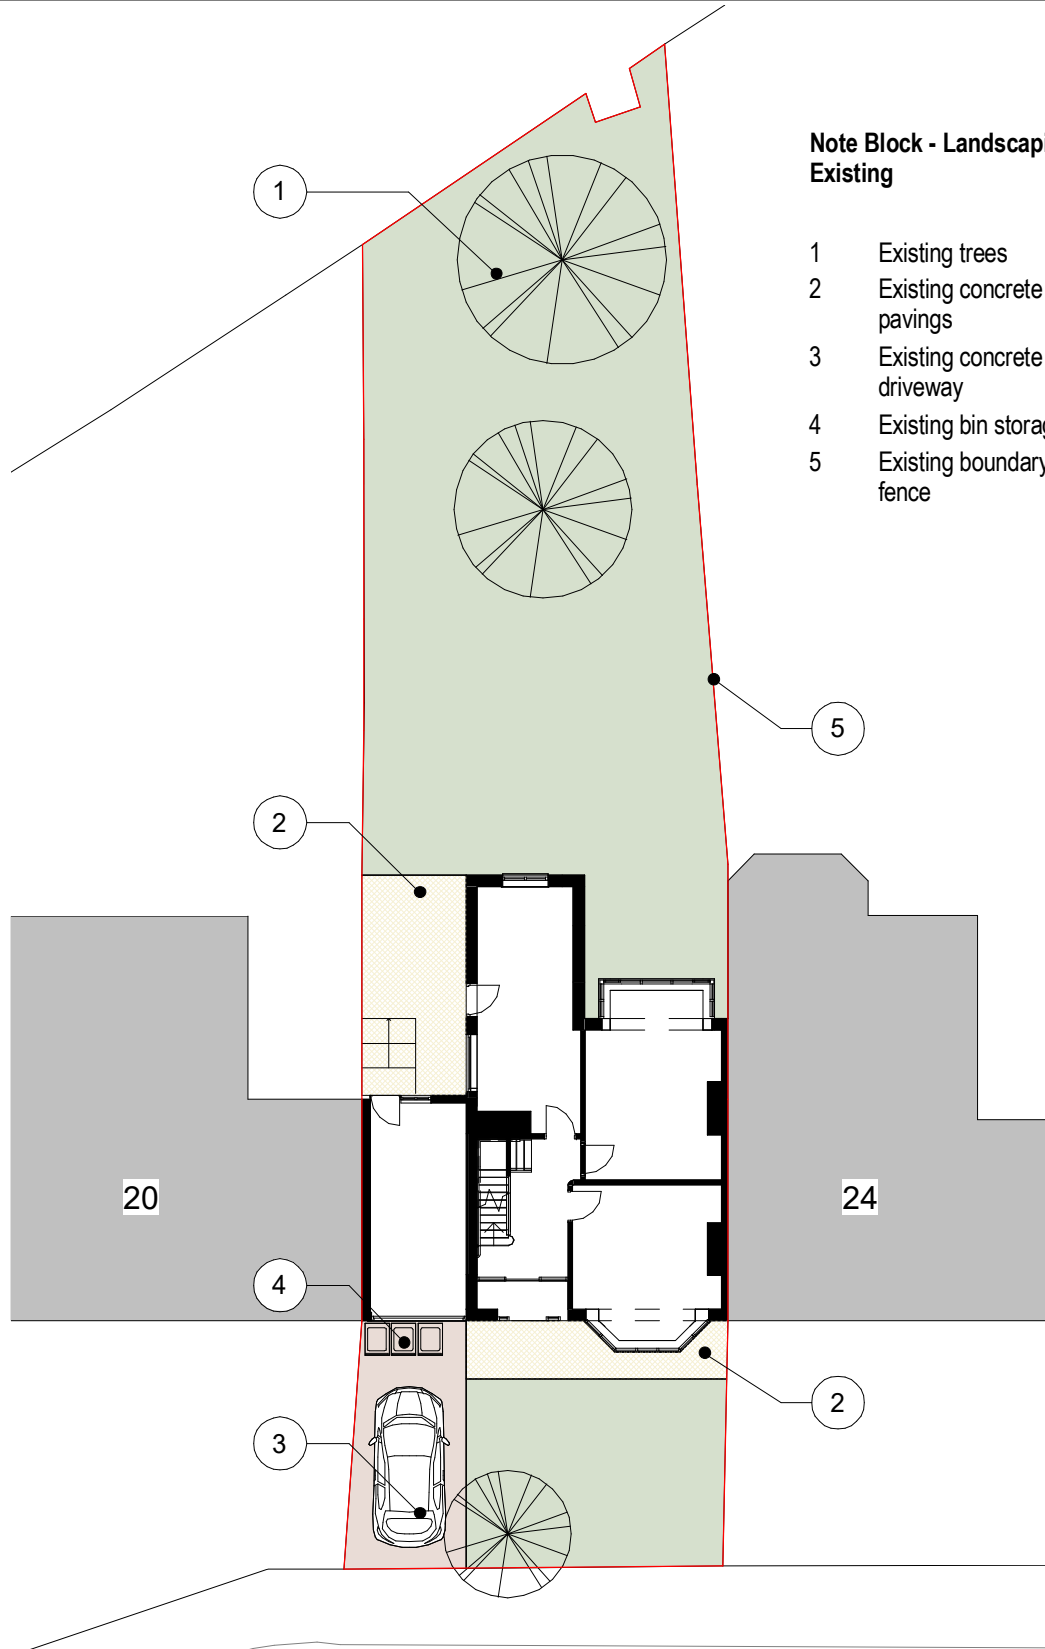

- Note Block - Landscaping Existing**
- 1 Existing trees
 - 2 Existing concrete block pavings
 - 3 Existing concrete driveway
 - 4 Existing bin storage
 - 5 Existing boundary fence

1. Landscaping Plan - Existing
1 : 200

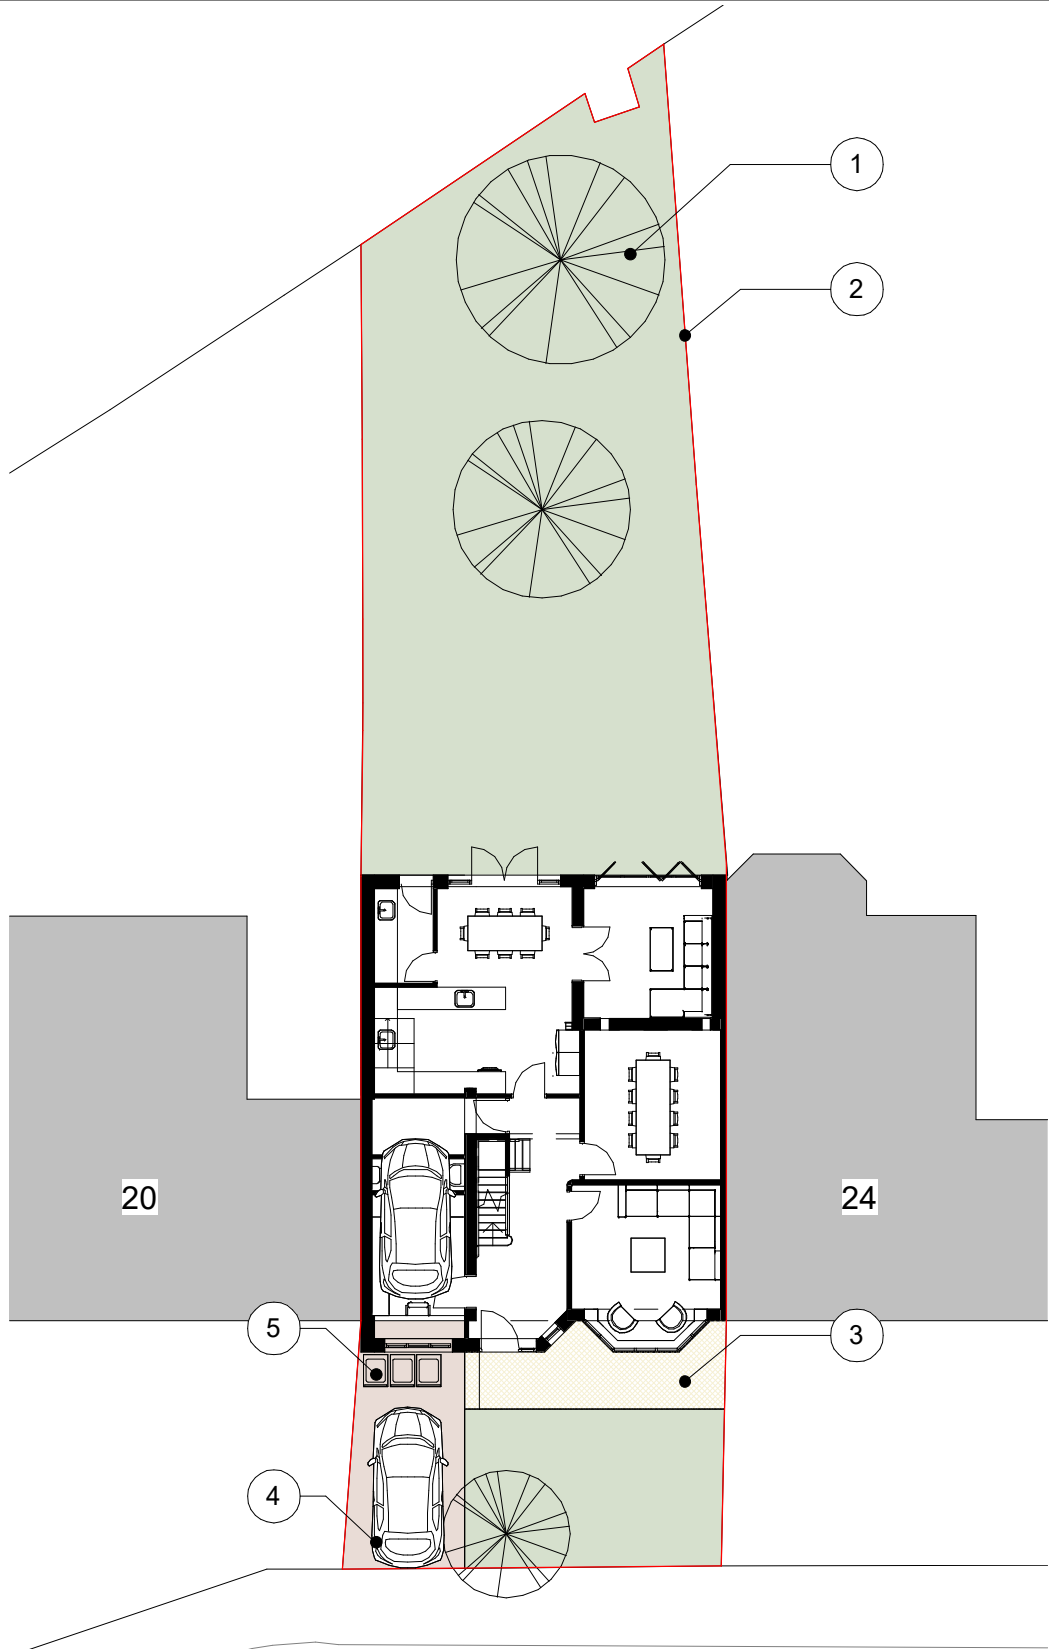

- Note Block - Landscaping Proposed**
- 1 Existing trees to retain
 - 2 Existing boundary fence to retain
 - 3 Existing concrete block pavings to retain
 - 4 Existing concrete driveway to retain
 - 5 Proposed bin storage

2. Landscaping Plan - Proposed
1 : 200

PROJECT		REV	DESCRIPTION	BY	DATE
22 Hereford Drive		SCALE @ A3		DATE	DRAWN BY
		1 : 200		31 JAN 25	CW
CLIENT		STATUS			
David Benamore		PLANNING			
TITLE		PROJECT NO.	DRAWING NO.	REV.	
Existing and proposed Landscaping Plan		DA24067.	303.		
		NOTES			
DA DEBTAL ARCHITECTURE www.debtal.co.uk		© COPYRIGHT - ALL RIGHTS RESERVED.			
		THIS DRAWING MUST NOT BE REPRODUCED WITHOUT PRIOR WRITTEN CONSENT.			
		DRAWING TO BE USED FOR THE STATUS INDICATED ONLY.			
		ALL DIMENSIONS AND SETTINGS OUT SHALL BE CHECKED AND CONFIRMED ON SITE.			
		ANY DISCREPANCIES TO BE REPORTED TO THE DESIGNER PRIOR TO THE COMMENCEMENT OF ANY WORK. ALL WORK AND MATERIALS TO BE IN ACCORDANCE WITH CURRENT STATUTORY LEGISLATION, RELEVANT CODES OF PRACTICE AND BRITISH STANDARDS. ALL DIMENSIONS ON THIS DRAWING ARE IN MILLIMETRES (UNLESS OTHERWISE STATED).			