


The builder must check the site and the approved drawings before commencing the works and must take any working measurements as necessary. Any discrepancy in the drawing must be reported to the client .

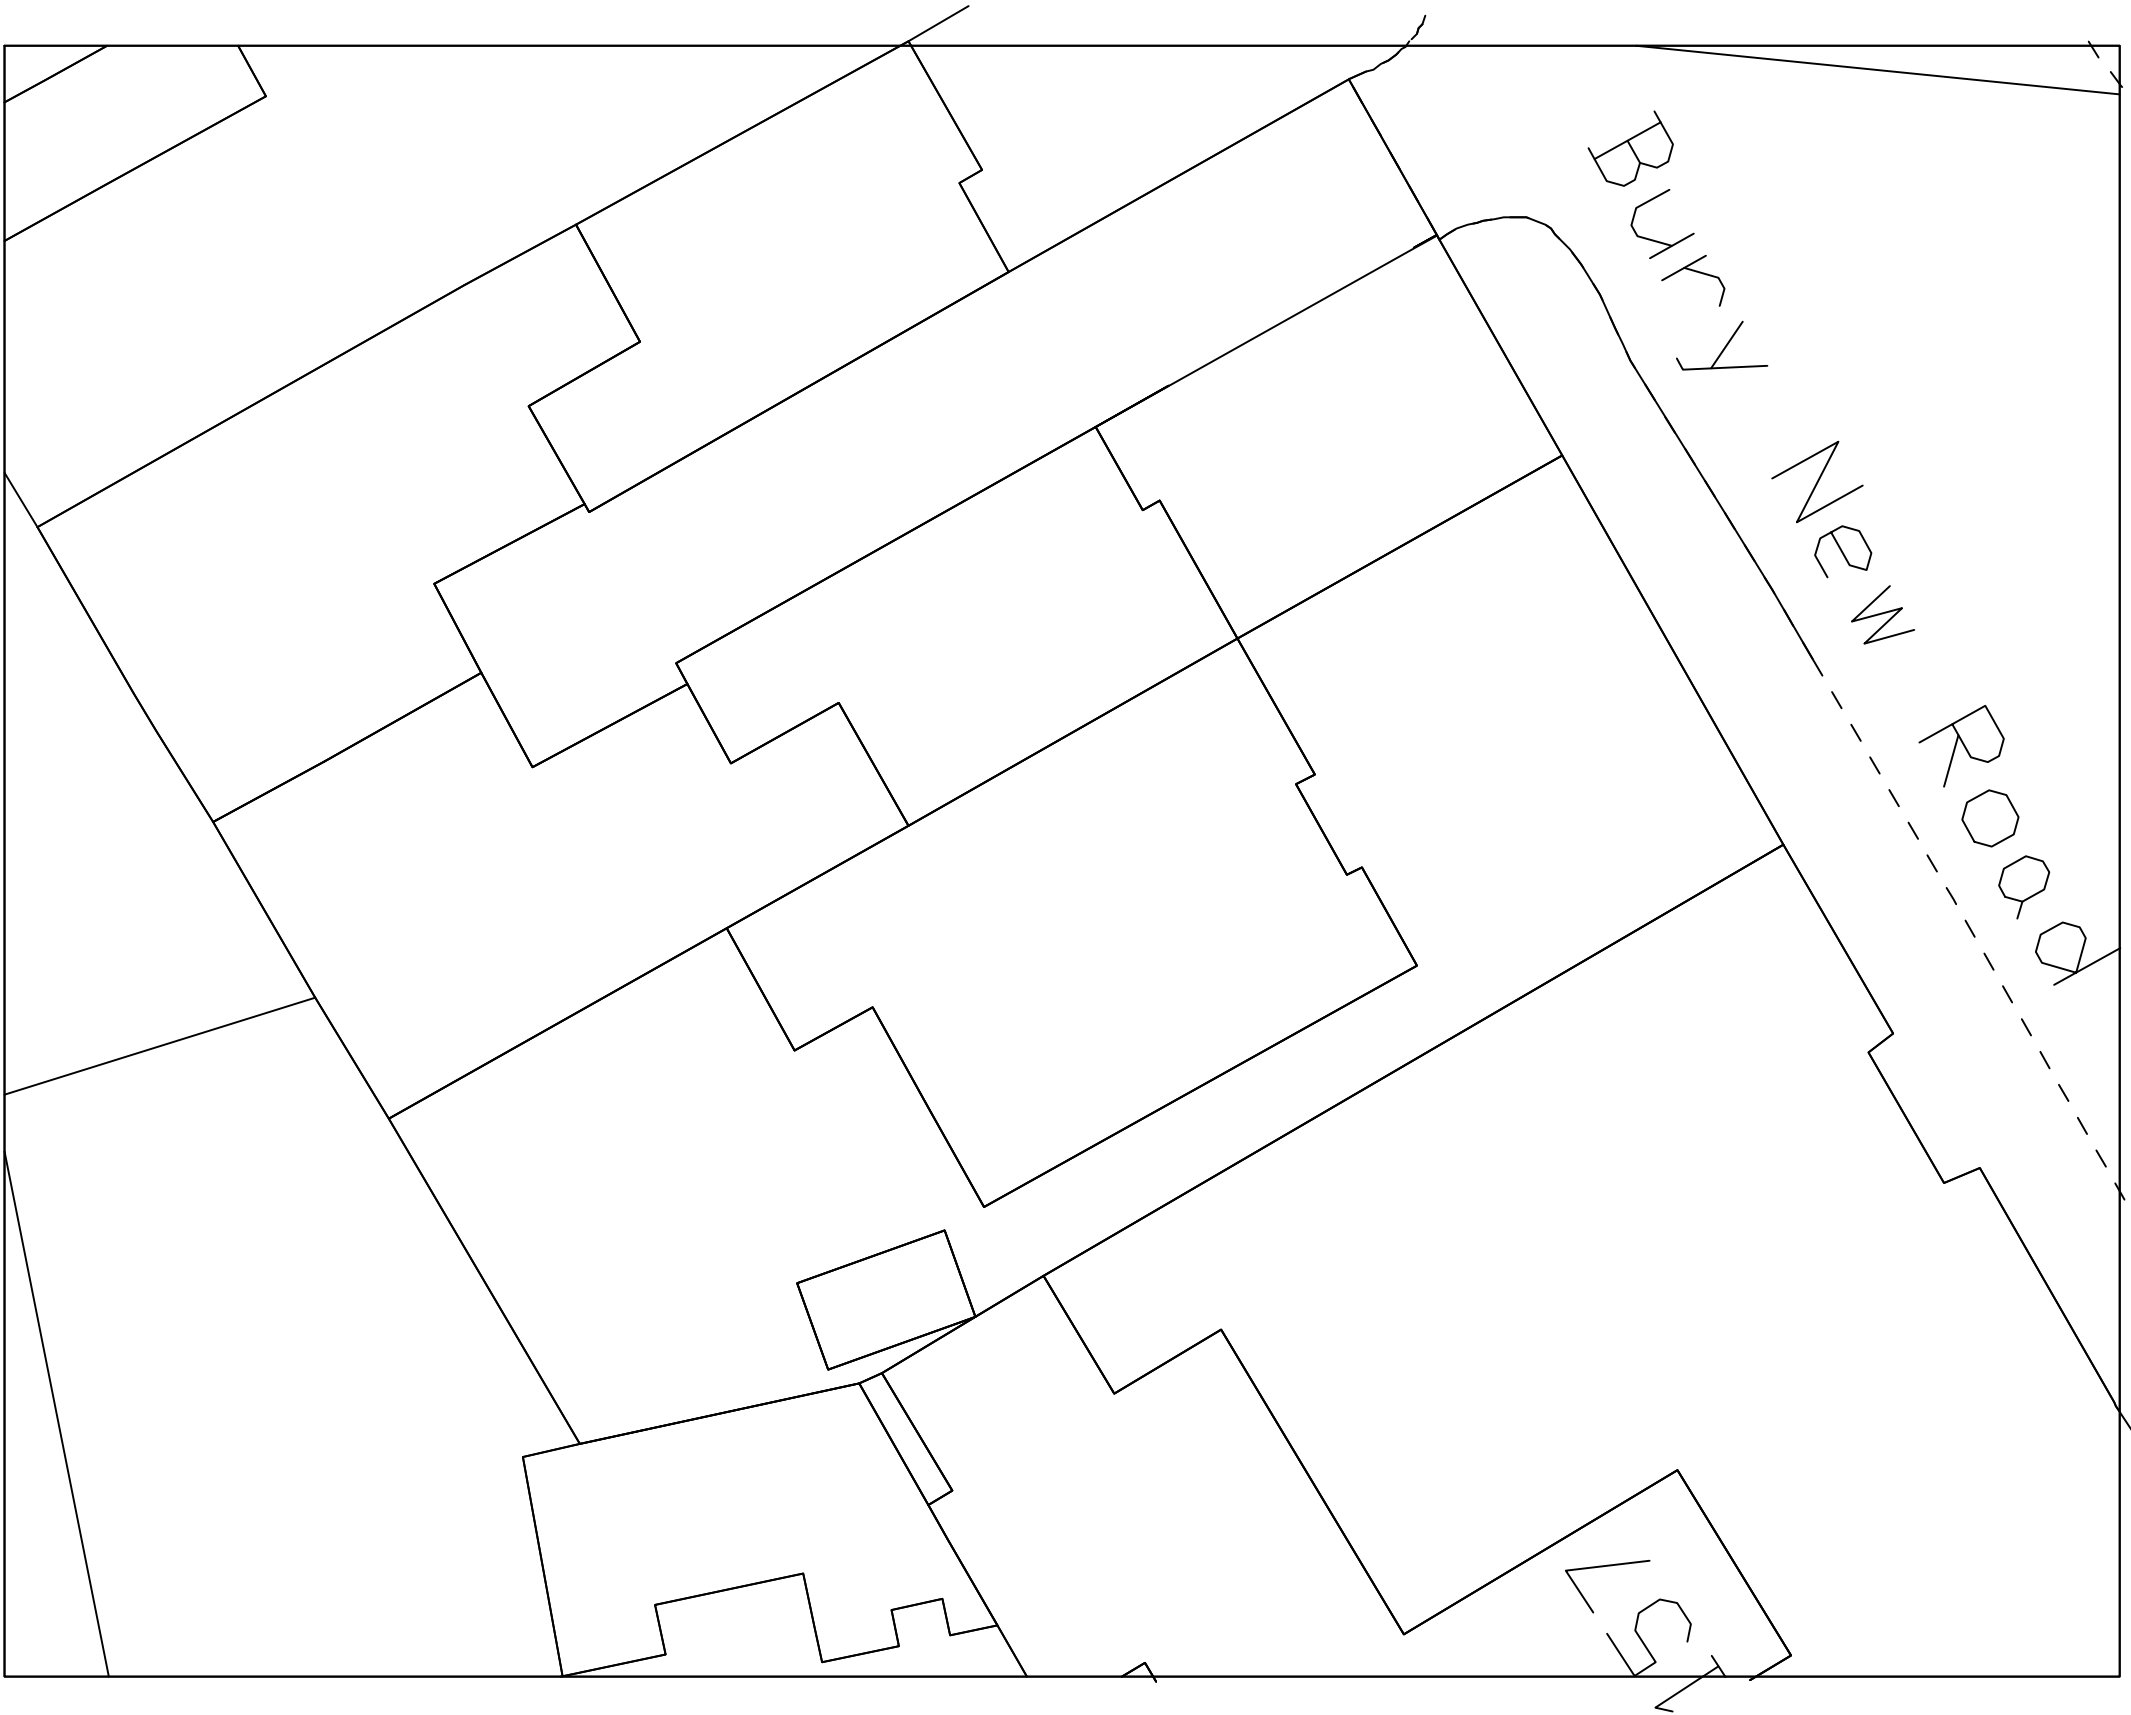

		REVISION				initial	
no.	date	description					
H S H Engineering Design Services 428 Cheetham Hill Road Cheetham Manchester M8 9LE, UK 01617956385,07940197 333							
project title	Proposed ground floor extension at the rear of the property a dormer to the front & rear including the drive to the front and a Juliet balcony to the rear.						
client	Ms Abiola Abiodun						
dwg. title	Existing Site Layout						
dwg.no.	sheet no.	scale.		job no.			
07		1:200 @ A3					
161 Bury New Road Prestwich M25 9PJ							
drawn by.	checked by.	approved by.		date			
TZ				June 2021			