




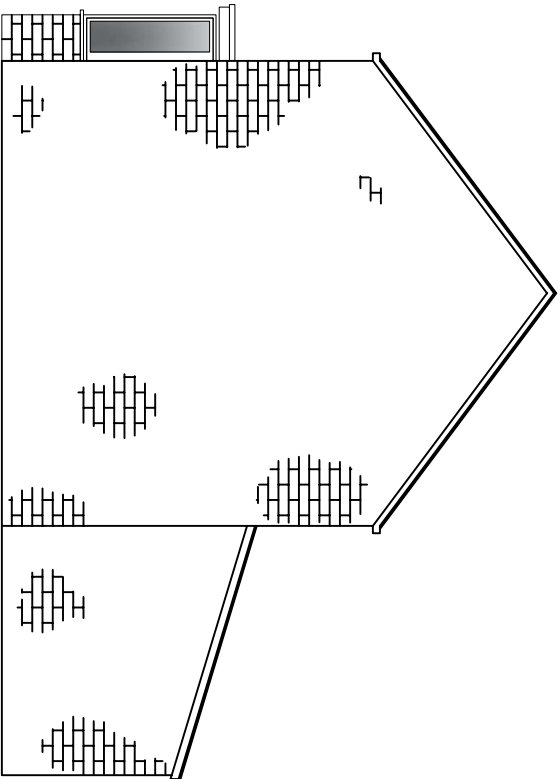


Existing Side Elevation

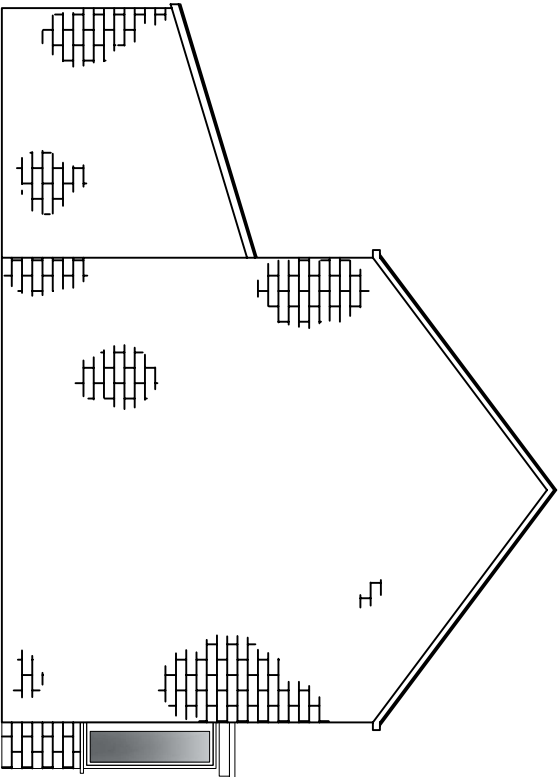

Existing Side Elevation

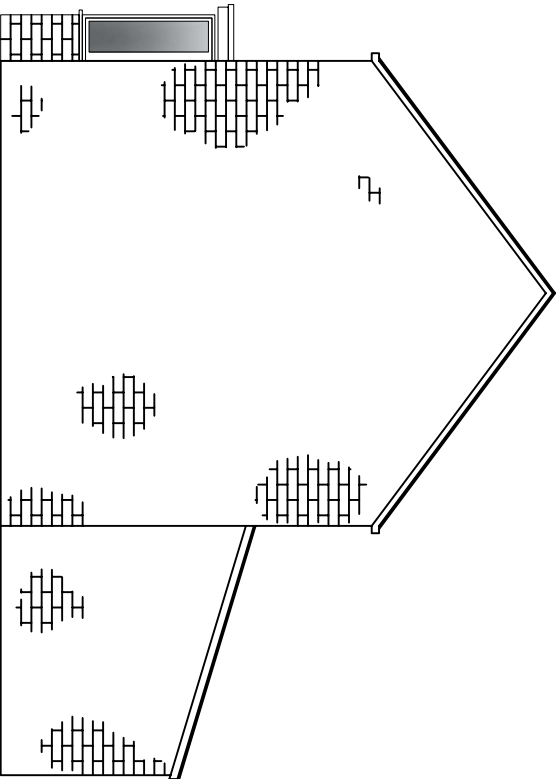

Proposed Side Elevation

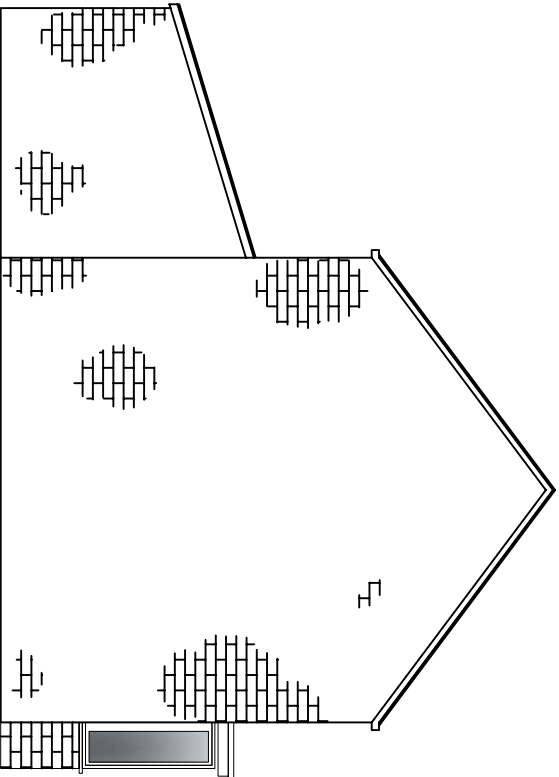

Proposed Side Elevation

2950

CLIENT:

27RINGLEYROAD

TK Architectural Services

0 10 20 30 40 50mm

PRINT REDUCTION BAR | A3 SHEET

D: 07887297078
W: tmkteam@yahoo.co.uk
R: 58 Redbury Lane

ALL RIGHTS RESERVED. NO REPRODUCTION UNLESS WRITTEN CONSENT GIVEN

Rev.

AMENDMENT DESCRIPTION

DATE

27RINGLEYROAD

ELEVATION

EXISTING/PROPOSED

SCALE 1:50

DRAWN DRAWN

JOB-DRAWING No.

DW/GNO

REVISION

A