






01. PROPOSED SIDE ELEVATION 01 | SCALE 1:100

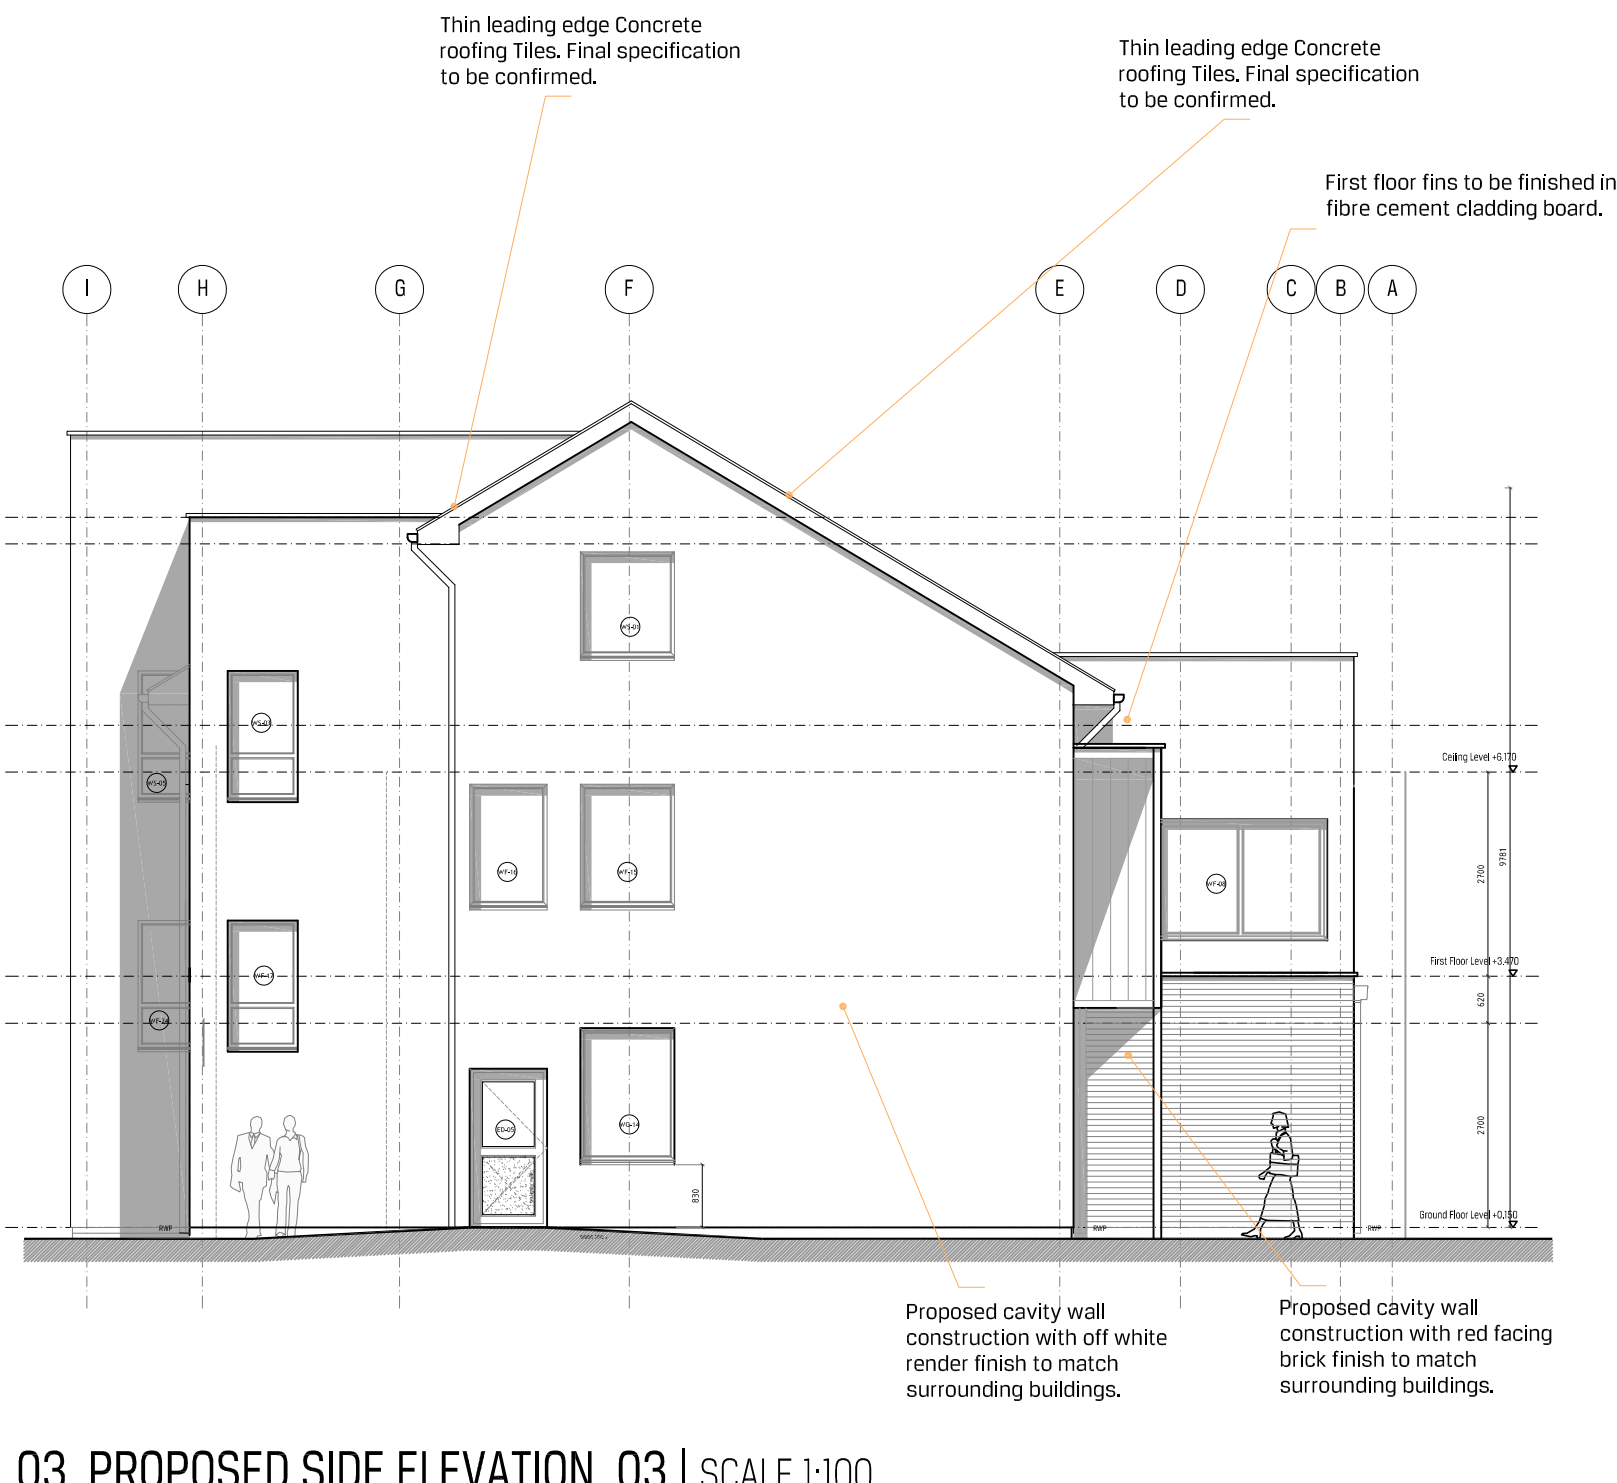


03. PROPOSED SIDE ELEVATION 03 | SCALE 1:100

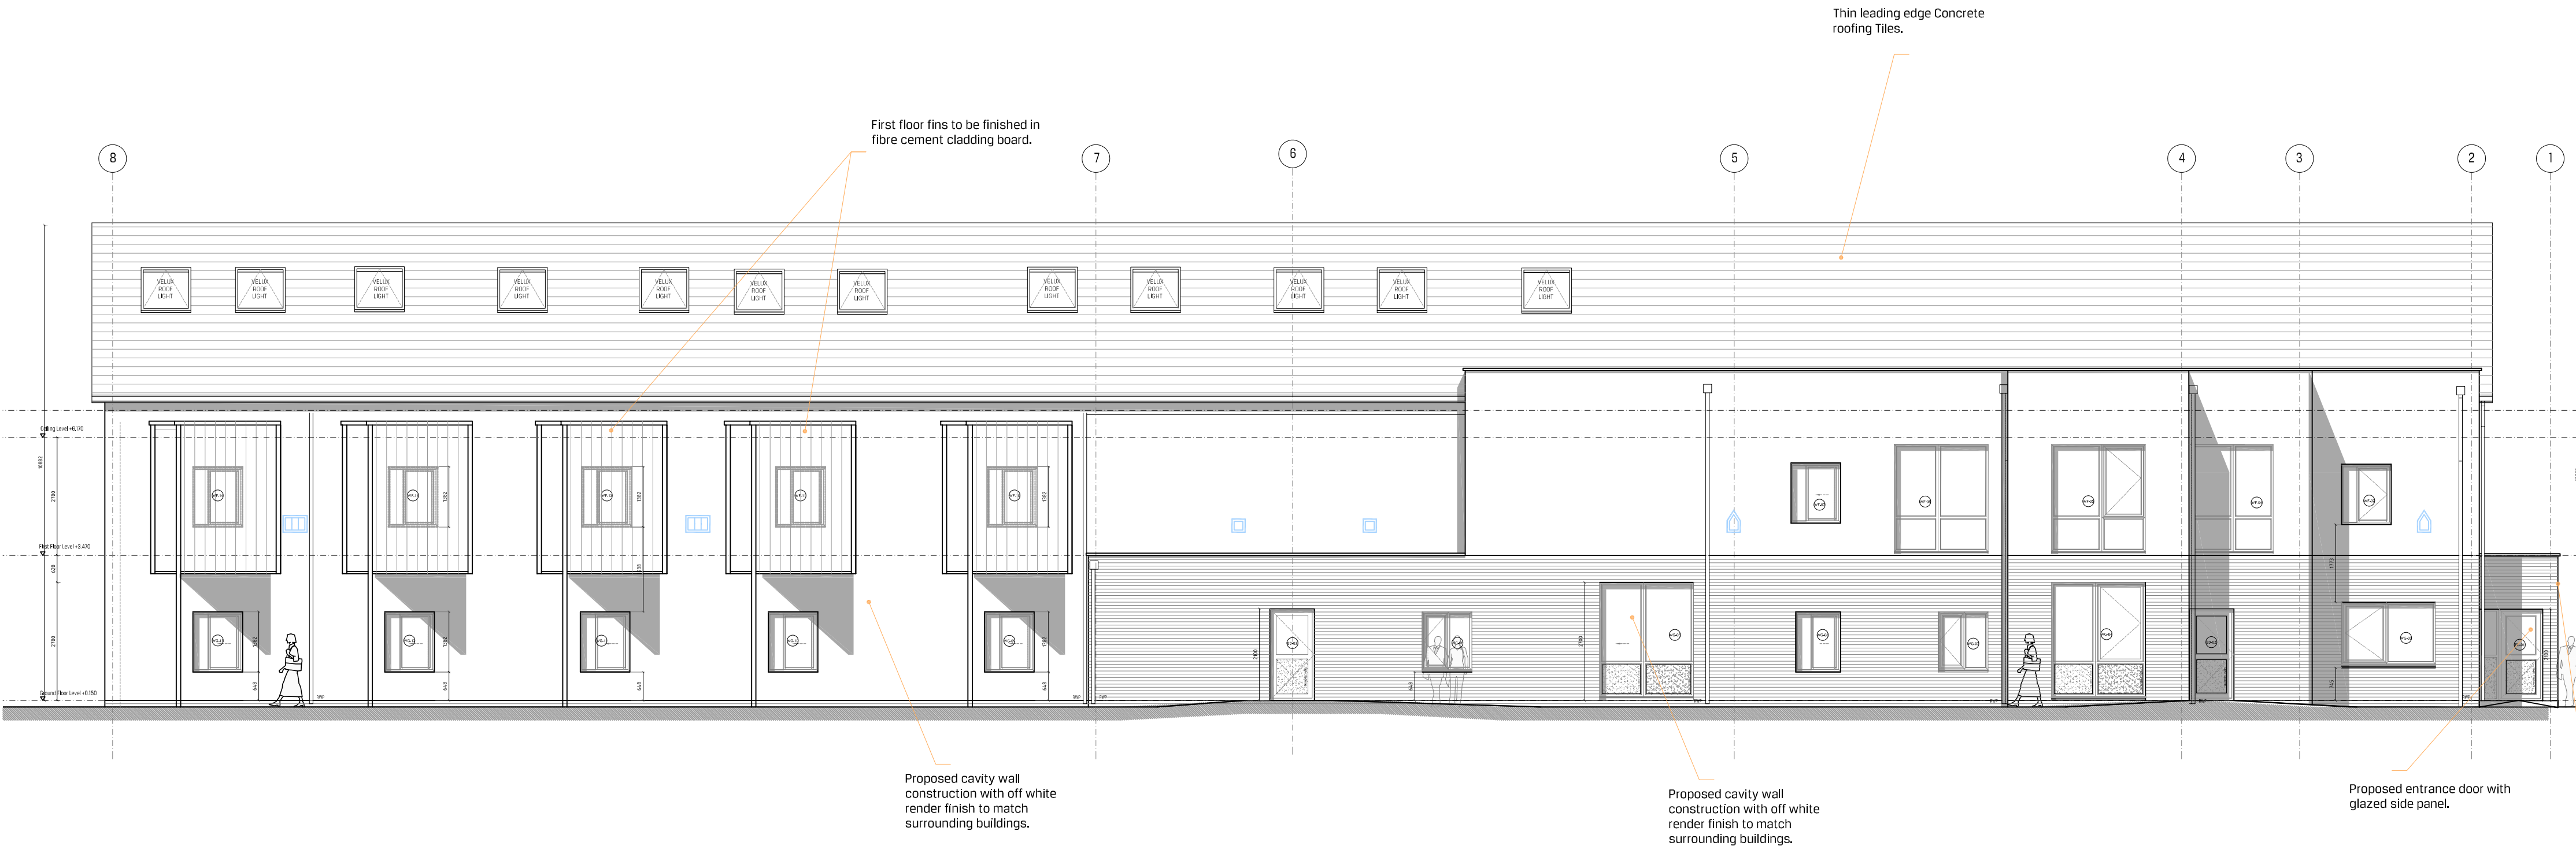

02. PROPOSED SIDE ELEVATION 02 | SCALE 1:100

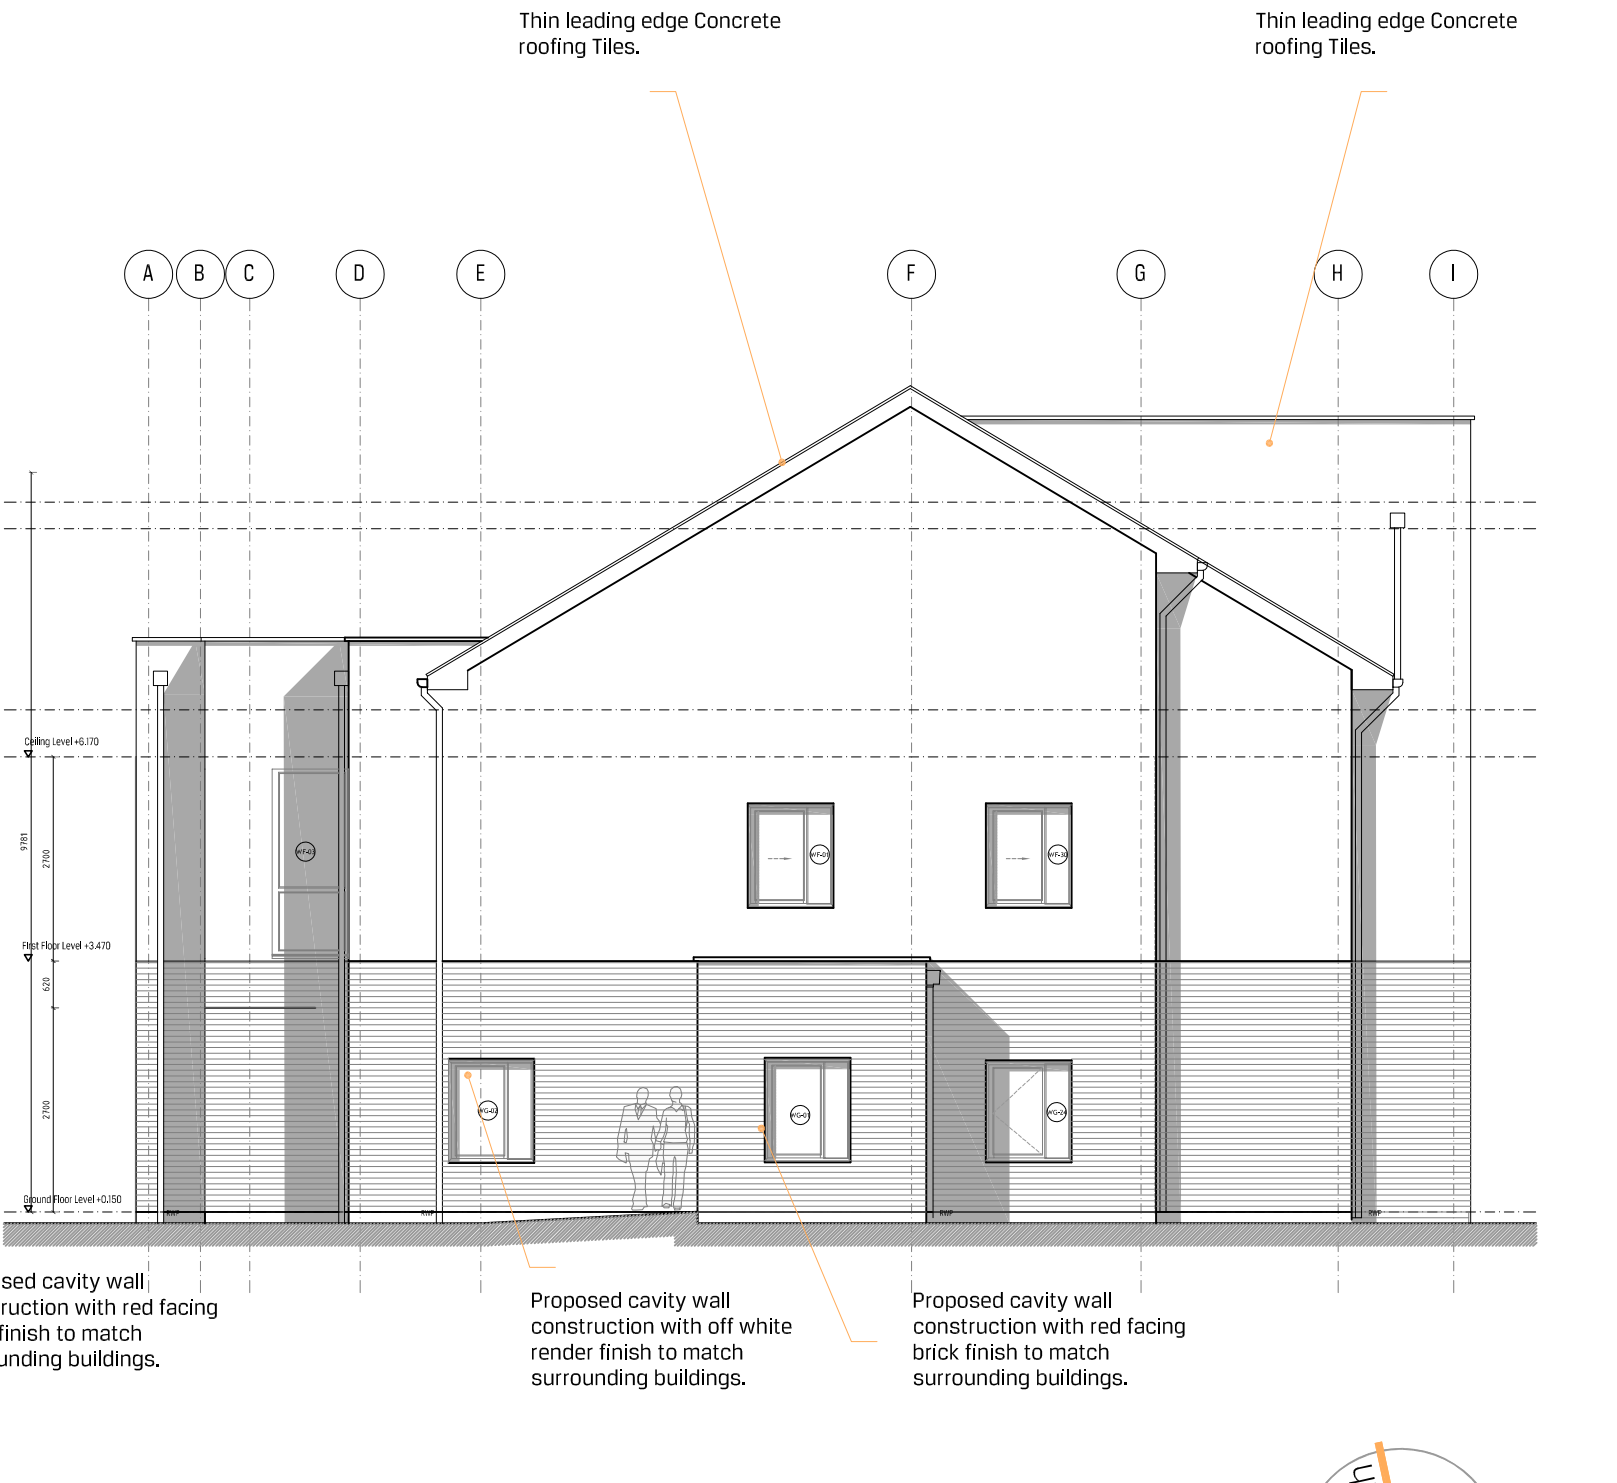

04. PROPOSED SIDE ELEVATION 04 | SCALE 1:100

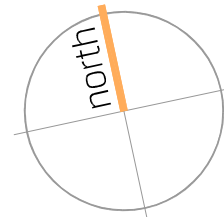

STATUS	PLANNING			
	A - PLANS UPDATED TO CLIENT UPDATES			
	REVISION	DRAWN	CHECKED	DATE
	1			01/09/21

SHACKARCHITECTURE

A Unit 5, The Curve, 139 Telegraph Road, Heswall, Wirral, CH60 7SE
T +44(0)151 342 6516 E info@shackarchitecture.com W www.shackarchitecture.com

Client CYGNET
Project WHITE HOUSE, BURY
Title PROPOSED WHITE HOUSE ELEVATIONS

Scale 1:100@A1 Project No. SHACK370 Dwg. No. B203 Rev A