
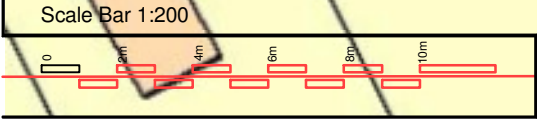
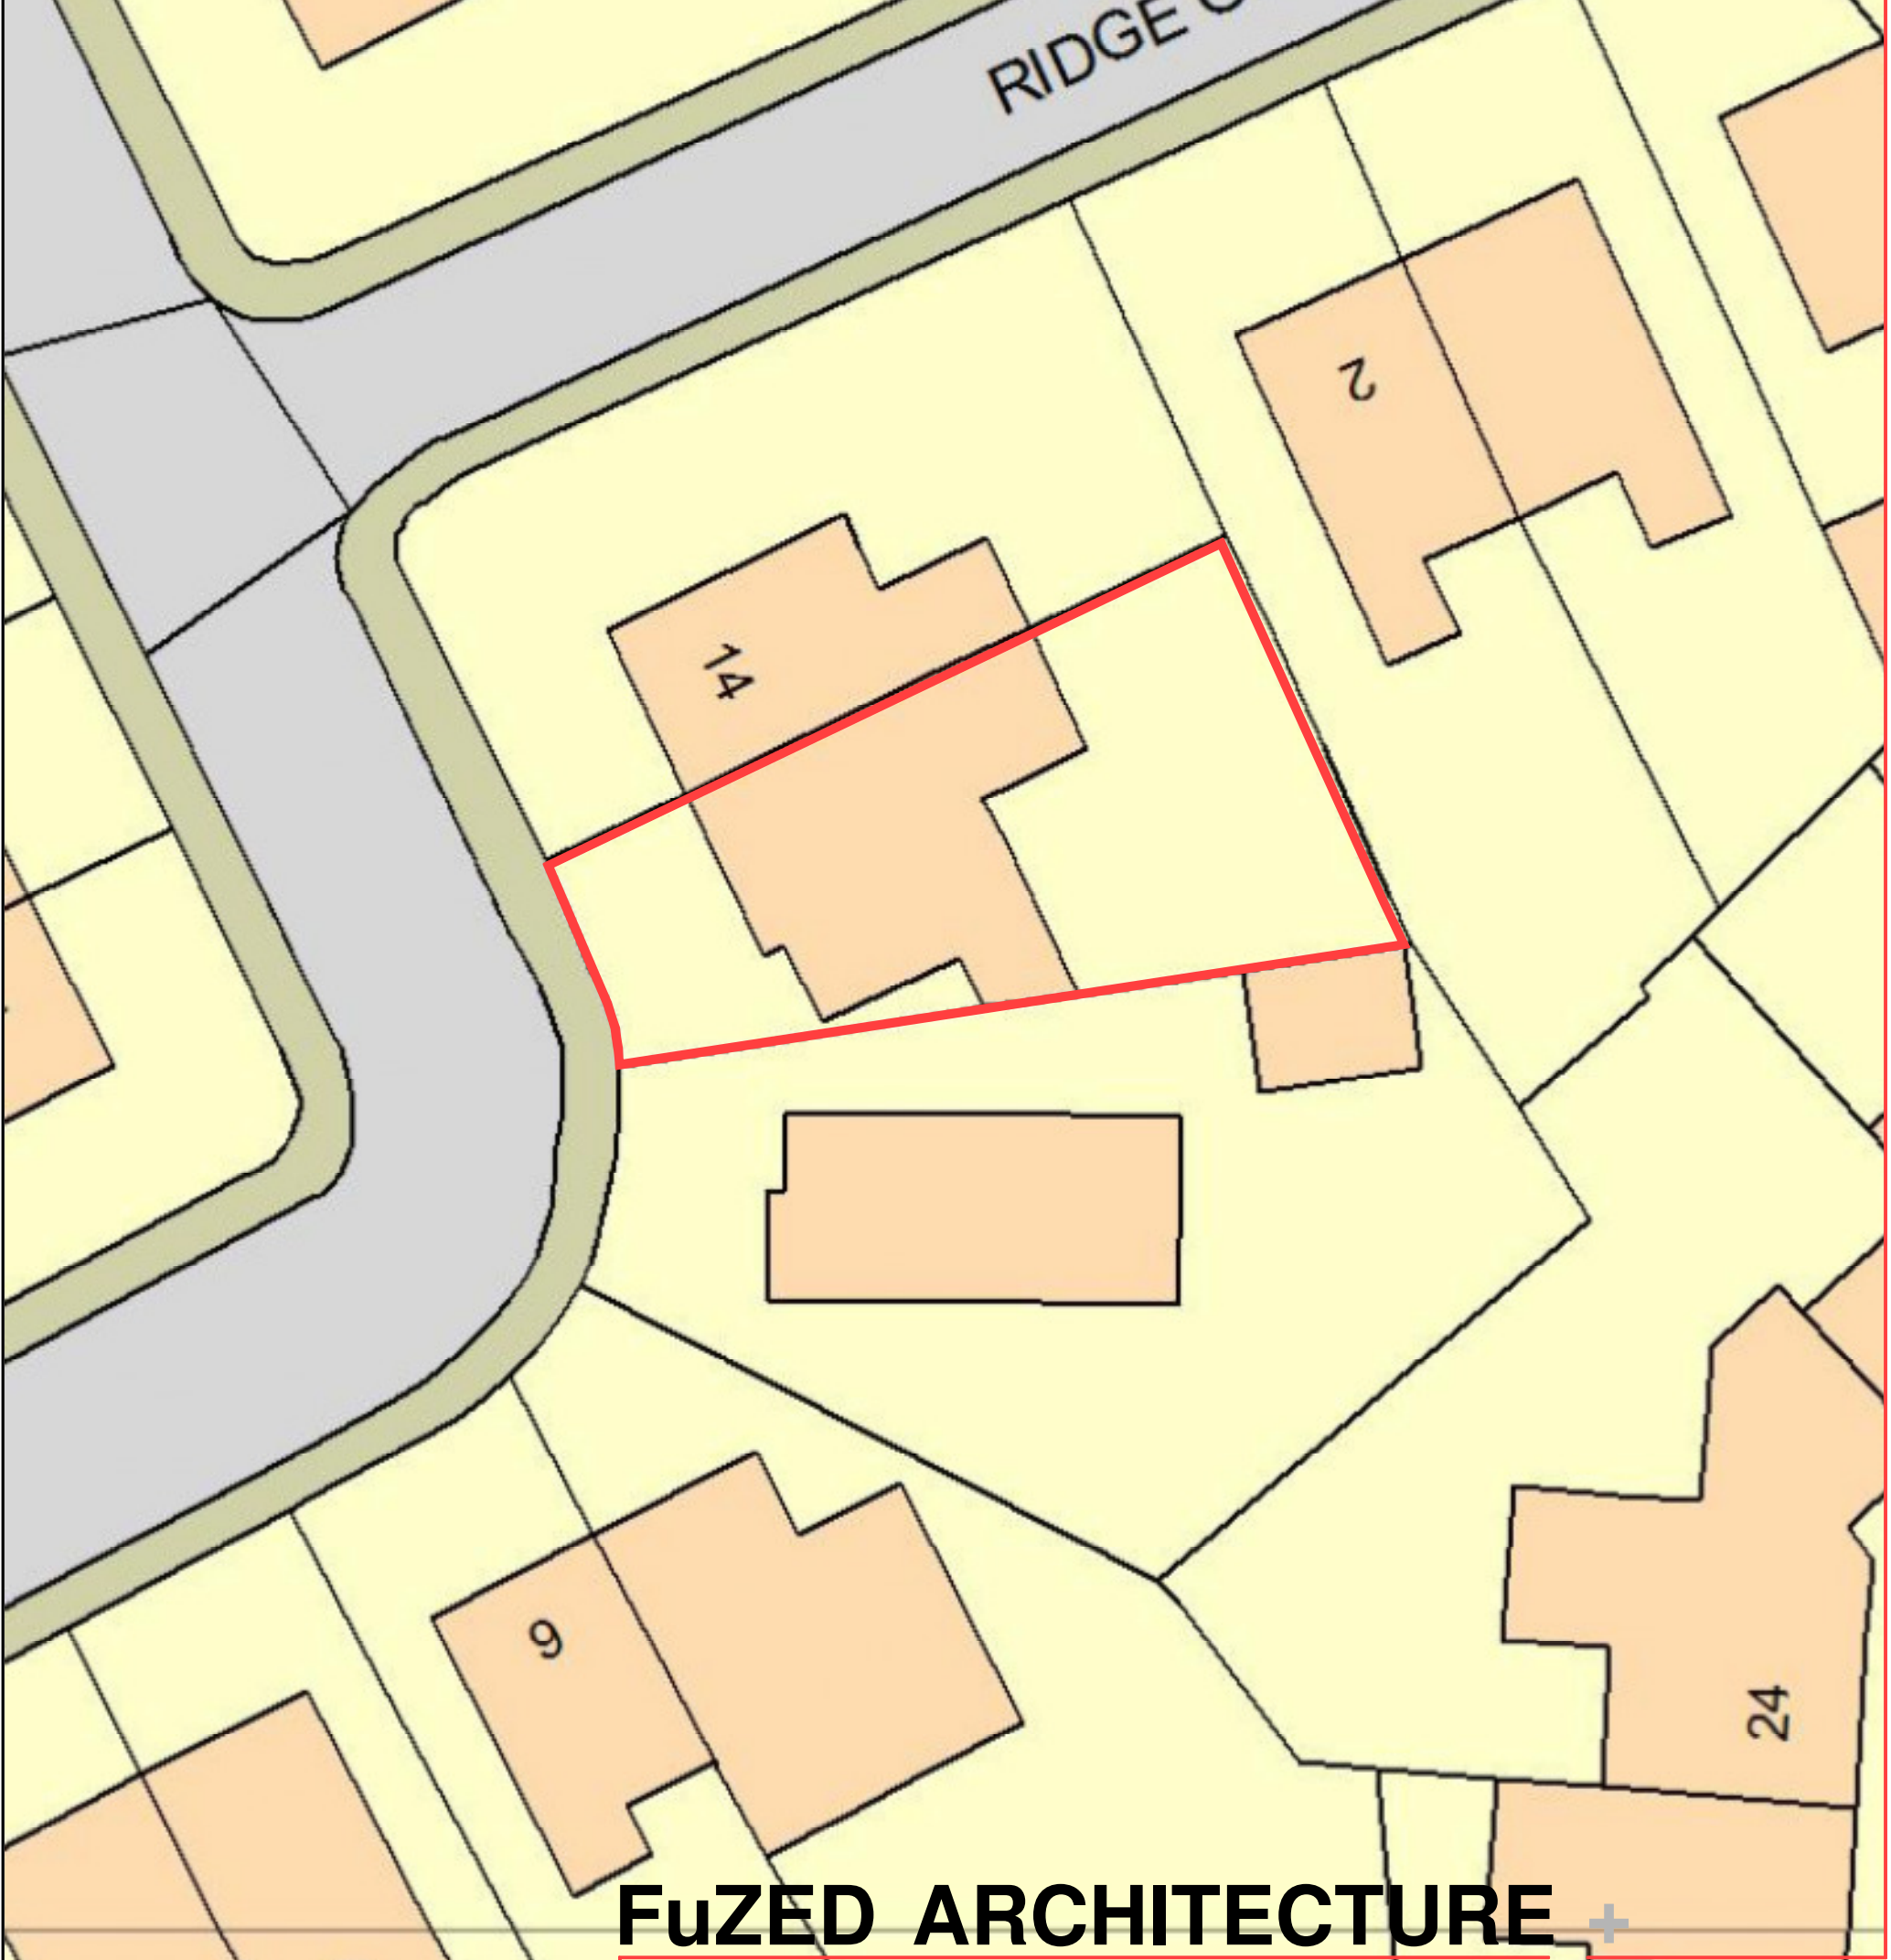


A3 Size

FOR PLANNING PURPOSES ONLY. USE FIGURED DIMENSIONS ONLY. SUBJECT TO SITE SURVEY AND ALL NECESSARY CONSENTS. ALL DIMENSIONS TO BE CHECKED BY USER AND ANY DISCREPANCIES, ERRORS OR OMISSIONS TO BE REPORTED TO THE ARCHITECT BEFORE THE WORK COMMENCES. THIS DRAWING IS TO BE READ WITH ALL OTHER RELEVANT MATERIALS

Scale 1:200

Revision	Notes	Date	Drawn
A			

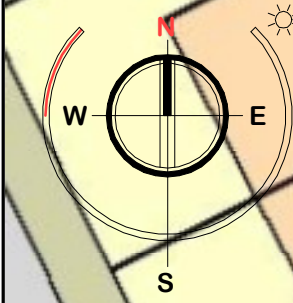

FuZED ARCHITECTURE +

DESIGN

Project:	FuZED A+D, Jactin House, 24 Hood Street, Ancoats, Manchester M4 6WX
Tel:	0161 724 8006
Email:	fuzedarchitects@gmail.com
Client:	12 Ridge Crescent, Whitefield M45 8FN
Content:	Ms S Byrne
	Planning Submission
	Block Plan

Contract No.	1298
Dwg No.	1.02
Revision	
Date	October '22