


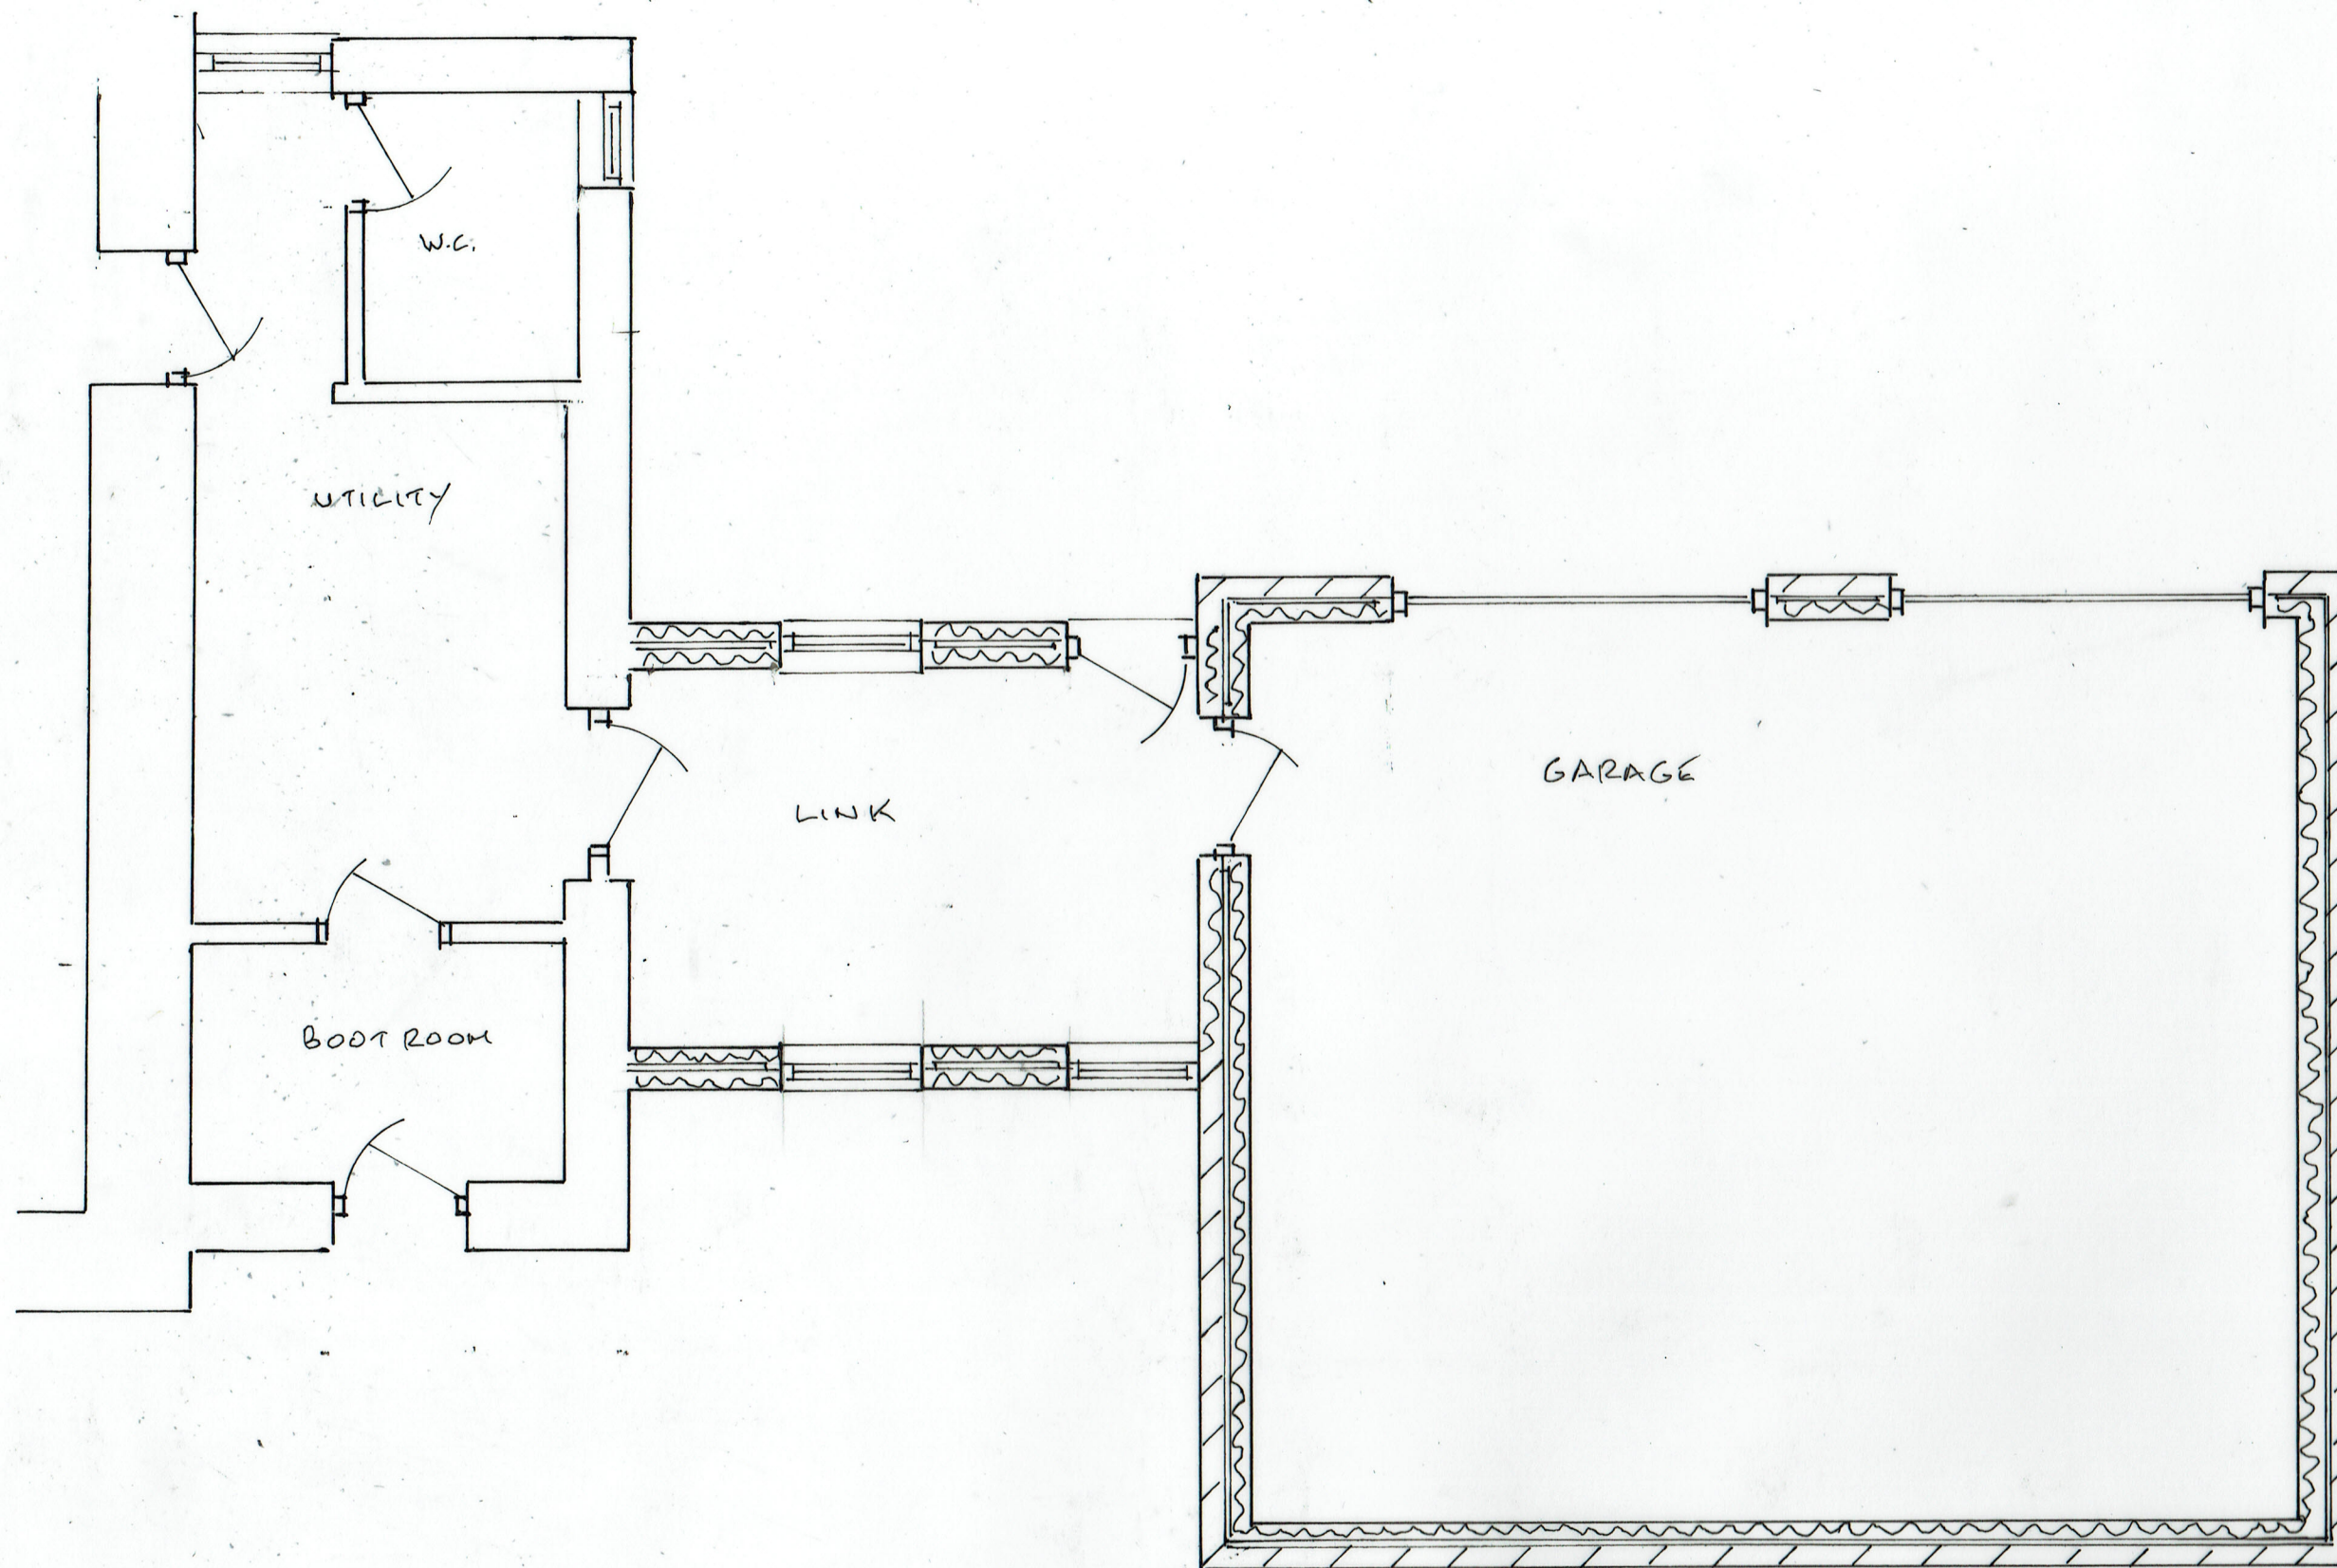

7A/ PROPOSED PLAN

0 ————— METRES 5

SCALE 1:50 @ A3

25/4/2022 - REDRAWN, FIRST FLOOR DELETED

21/674/07A

GARAGE
BIRCHENBOWER FARM, HARWOOD ROAD, TOTTINGTON