


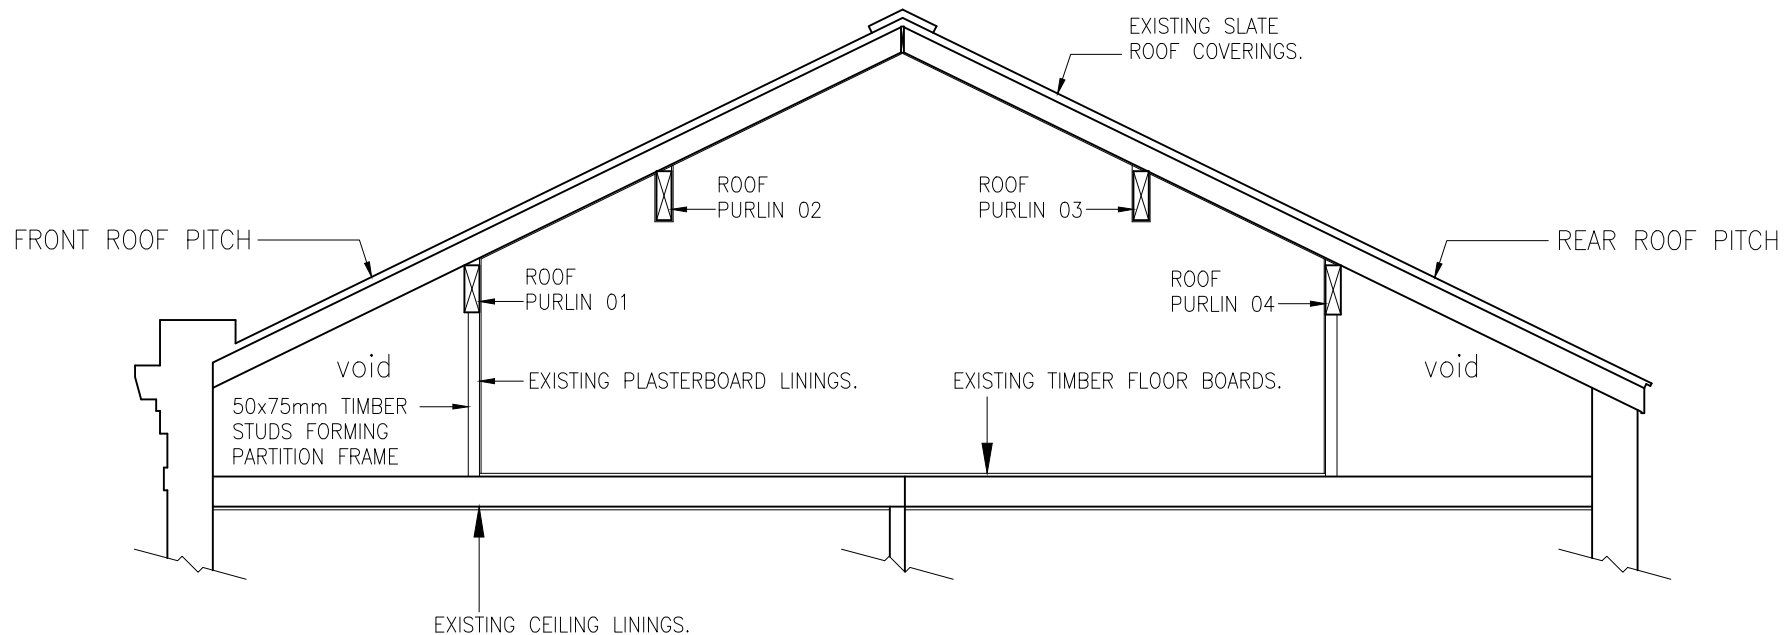

EXISTING SECTION THROUGH ATTIC ROOM (1:50)

Notes:		Amendments:		Project:			
				Title			
				PROPOSED CHANGE OF USE FROM OFFICES TO 9No. ONE BED APARTMENTS AT 18-20 ST MARY'S PLACE, BURY, BL9 0DZ~			
				Client			
				HENMORT DEVELOPMENTS LIMITED			
				Dwg. No.			
				22/1289/108 - SECTION THROUGH ATTIC			
				Date	Plot Scale	Drawn by	Status
				20.02.2023	A4@1:50	JPE	PLANNING