


DO NOT SCALE THIS DRAWING
Contractor must verify all dimensions on site before commencing any work or preparing manufacturing drawings. If in doubt ask.
Unless stated otherwise any sun shadows indicated on this drawing are diagrammatic only and do not represent real world shadow casting based on a set location, time & date.

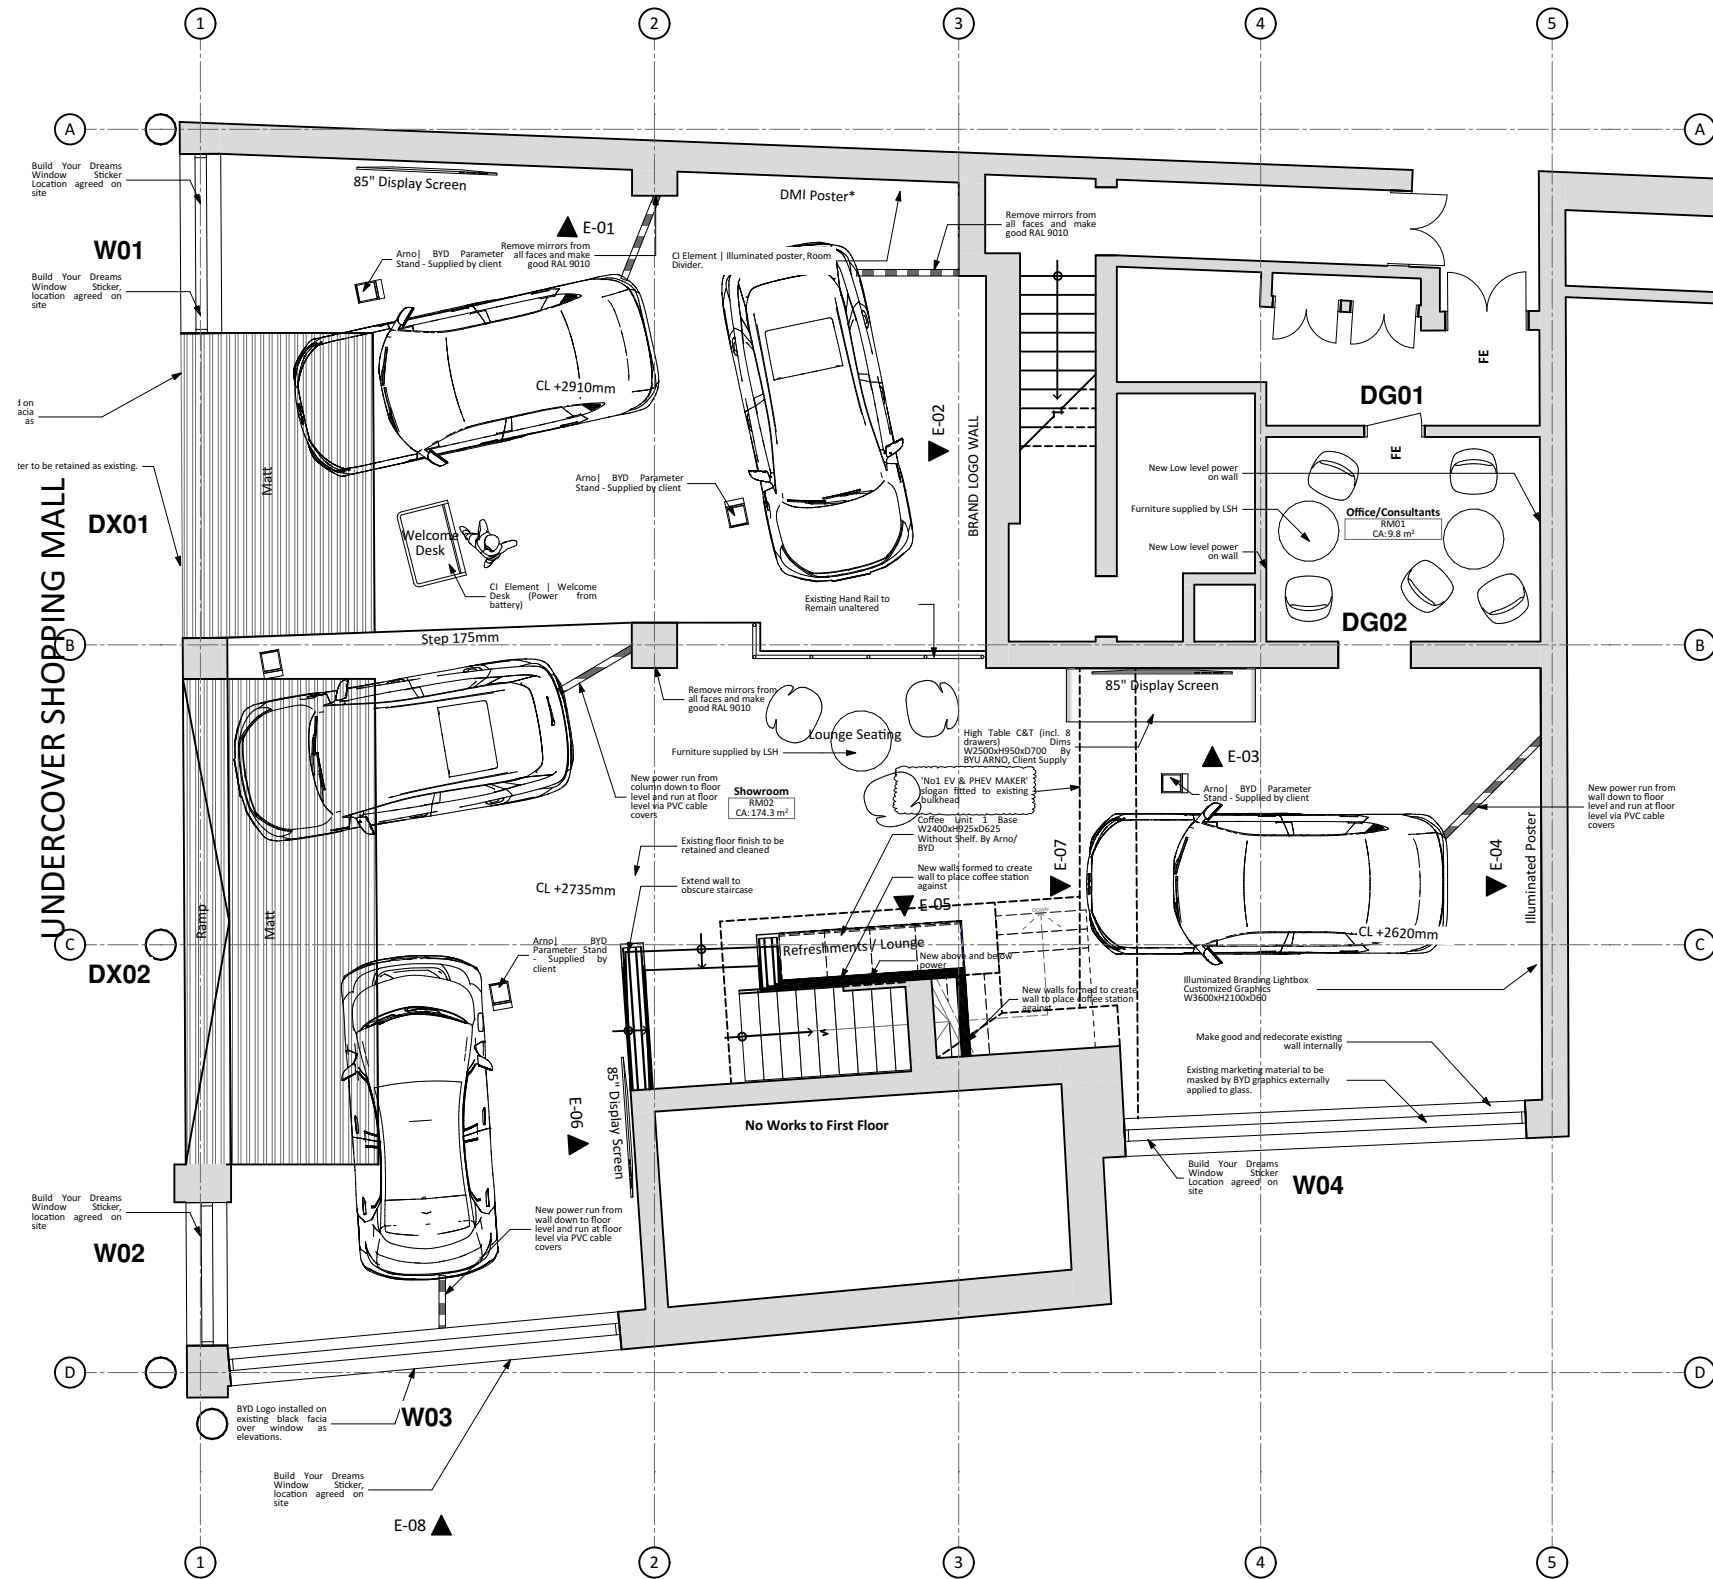

Ground Floor GA

1:100

Rev	Revision Note	Date
09	Scale changed to 1:100 from 1:50 and lay changed A3 form A1	02/12/2024
08	Signage ammends	19/11/2024
07	Retain ceiling change & paint white / 600 x 600 lighting / Remove Wall linings	14/11/2024
06	New Section Added	03/09/2024
05	Revised to BYD's comments Recessed posters omitted for wall mounted and colour trim unit omitted	28/08/2024
04	Issued for Tender	16/08/2024
03	*Car at bottom of plan realigned, welcome desk moved	15/08/2024
02	Interior elevations added	12/08/2024
01	Issued for discussion	02/08/2024

Date	Scale
02/08/24	1:100 @A3

Job No.	Status
2451	Tender

Project	LSH AUTO BYD Car Showroom Mill Gate Shopping Centre Bury BL9 0QQ
---------	--

Title	Ground Floor GA Plan
-------	----------------------

BIM File	LSHB-ASA-XX-GF-DR-A-3200	Revision	P09
----------	--------------------------	----------	-----

Chartered Architects	Post 6 Riverside House Lower Southend Road Wickford, SS11 8BB. Tel 01268 562266 Email info@ayshford.com	AYSHFORD SANSOME
----------------------	--	---------------------