

Work to annotated dimensions only. Harrison Ince take no responsibility from any inaccuracies from scaling from this drawing.
All dimensions to be checked on site prior to manufacture and construction. This drawing is the property of Harrison Ince Holdings Limited and should not be reproduced without permission.
All discrepancies to be brought to the attention of the architect immediately.
This drawing is to be read in conjunction with the specification / bill of quantities and related drawings.

REVISIONS			
-	FIRST ISSUE	19.11.2025	SF
A	ISSUED FOR TENDER	27.03.26	GW
B	PRESTART ISSUE	12.08.26	GW
C	CONSTRUCTION ISSUE	18.08.26	GW
D	UPDATED CURTAIN FABRIC SELECTION	25.08.26	SF

- NOTES:
- **CURTAIN WEIGHTS AND FIXINGS TO SE DETAIL - WEIGHTS TO BE DISCUSSED WITH CURTAIN SUPPLIER**
 - EXISTING CURTAIN TO BE RETAINED AND PROFESSIONALLY CLEANED.
 - ALL FABRIC SPECIFICATIONS TO HAVE REQUIRED BRITISH FIRE RATING WHICH MUST BE INHERENT (EVEN AFTER WASHING) AS THE OPPORTUNITY TO LAUNDER WILL BE LIMITED.
 - HEAVY DUTY CURTAIN TRACK IS REQUIRE FOR NONE FIXED CURTAINS
 - FABRIC QUANTITY TO BE DETERMINED BY FOLD/WAVE SIZE. TO BE DISCUSSED WITH CURTAIN SUPPLIER.
 - GRAZING LIGHT EFFECT TO HIGHLIGHT NEW CURTAINS B/C/D SOLUTION TO BE DISCUSSED WITH LIGHTING SUPPLIER.

CURTAIN A

- EXISTING CURTAIN TO BE RETAINED
- CLEANING REQUIRED BY SPECIALIST

CURTAIN B

- NEW BLUE CURTAIN TO FRONT OF EXISTING BULKHEAD
- FABRIC REF: PANAZ SILKIE 167 MIDNIGHT 573SIL4/167
- FIXED CURTAIN
- FOLD TYPE TO BE DISCUSSED WITH PROSTAGE


CURTAIN C

- NEW GOLD CURTAIN
- FABRIC REF: PANAZ SILKIE 300 GOLD 573SIL4/300
- FIXED CURTAIN
- FOLD TYPE TO BE DISCUSSED WITH PROSTAGE
- RED FRINGE TRIM TO BE INSTALLED TO THE BOTTOM EDGE OF CURTAIN - HOULES PARIS BULLION FRINGE 120MM - REF 33227 COLOUR - 9520

CURTAIN D

- NEW PATTERNED CURTAIN
- FABRIC REF: SKOPOS MARBLE PATTERN, SM6 HARVEST MOON COLOURWAY, ON BEAU BASE-CLOTH
- CURTAIN ON TRACK - HEAVY DUTY TRACK WILL BE REQUIRED
- FOLD TYPE TO BE DISCUSSED WITH PROSTAGE

CONSTRUCTION

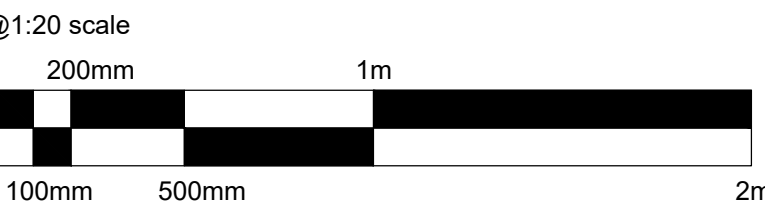

HARRISON INCE

ARCHITECTS INTERIOR DESIGNERS

CLIENT JD WETHERSPOON PLC

PROJECT THE ART PICTURE HOUSE,
36 HAYMARKET STREET, BURY BL9 0AY

TITLE PROPOSED CURTAIN LAYERING DETAIL

DATE AUGUST 2026

SCALE 1:20 @ A1


JOB NO. PN 6264

DWG. NO. AD08 D


DRAWN CAD/SF

CHECKED

SECOND FLOOR
EASTGATE
2 CASTLE STREET
MANCHESTER
M3 4L2
TEL: 0161 236 3650
EMAIL: admin@harrisonince.co.uk

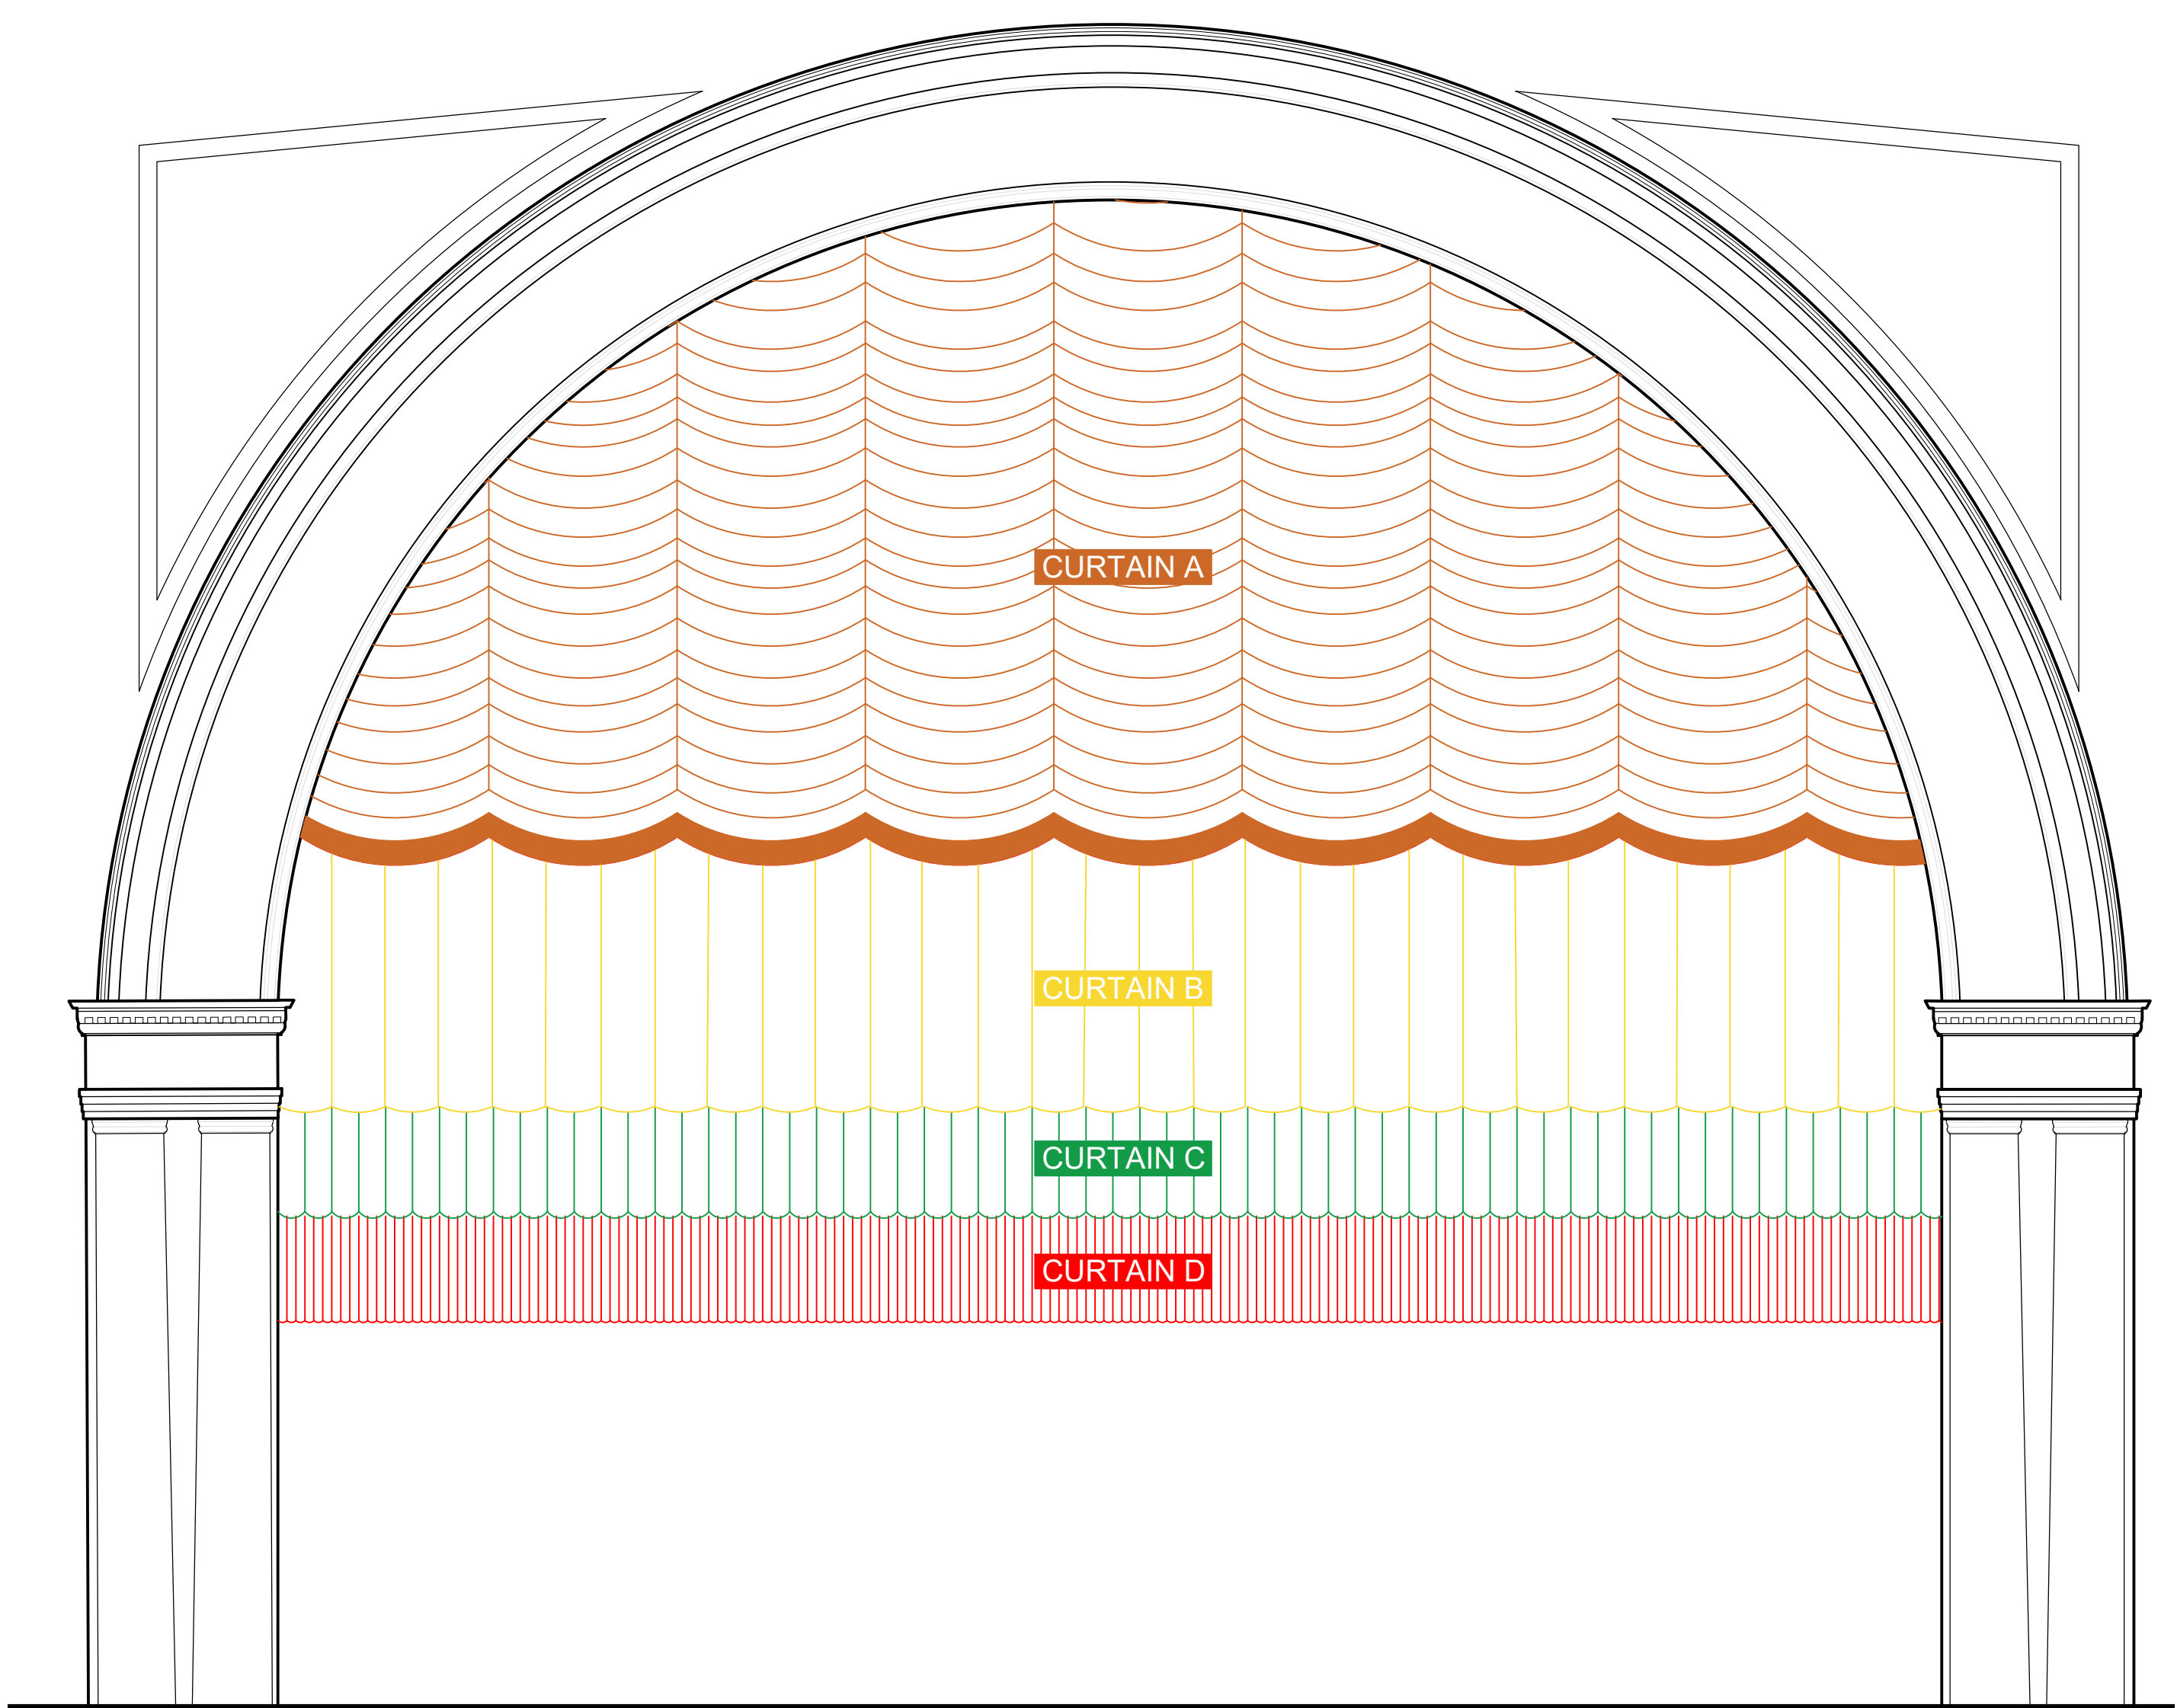


ELEVATION LAYERING DETAIL
NOT TO SCALE

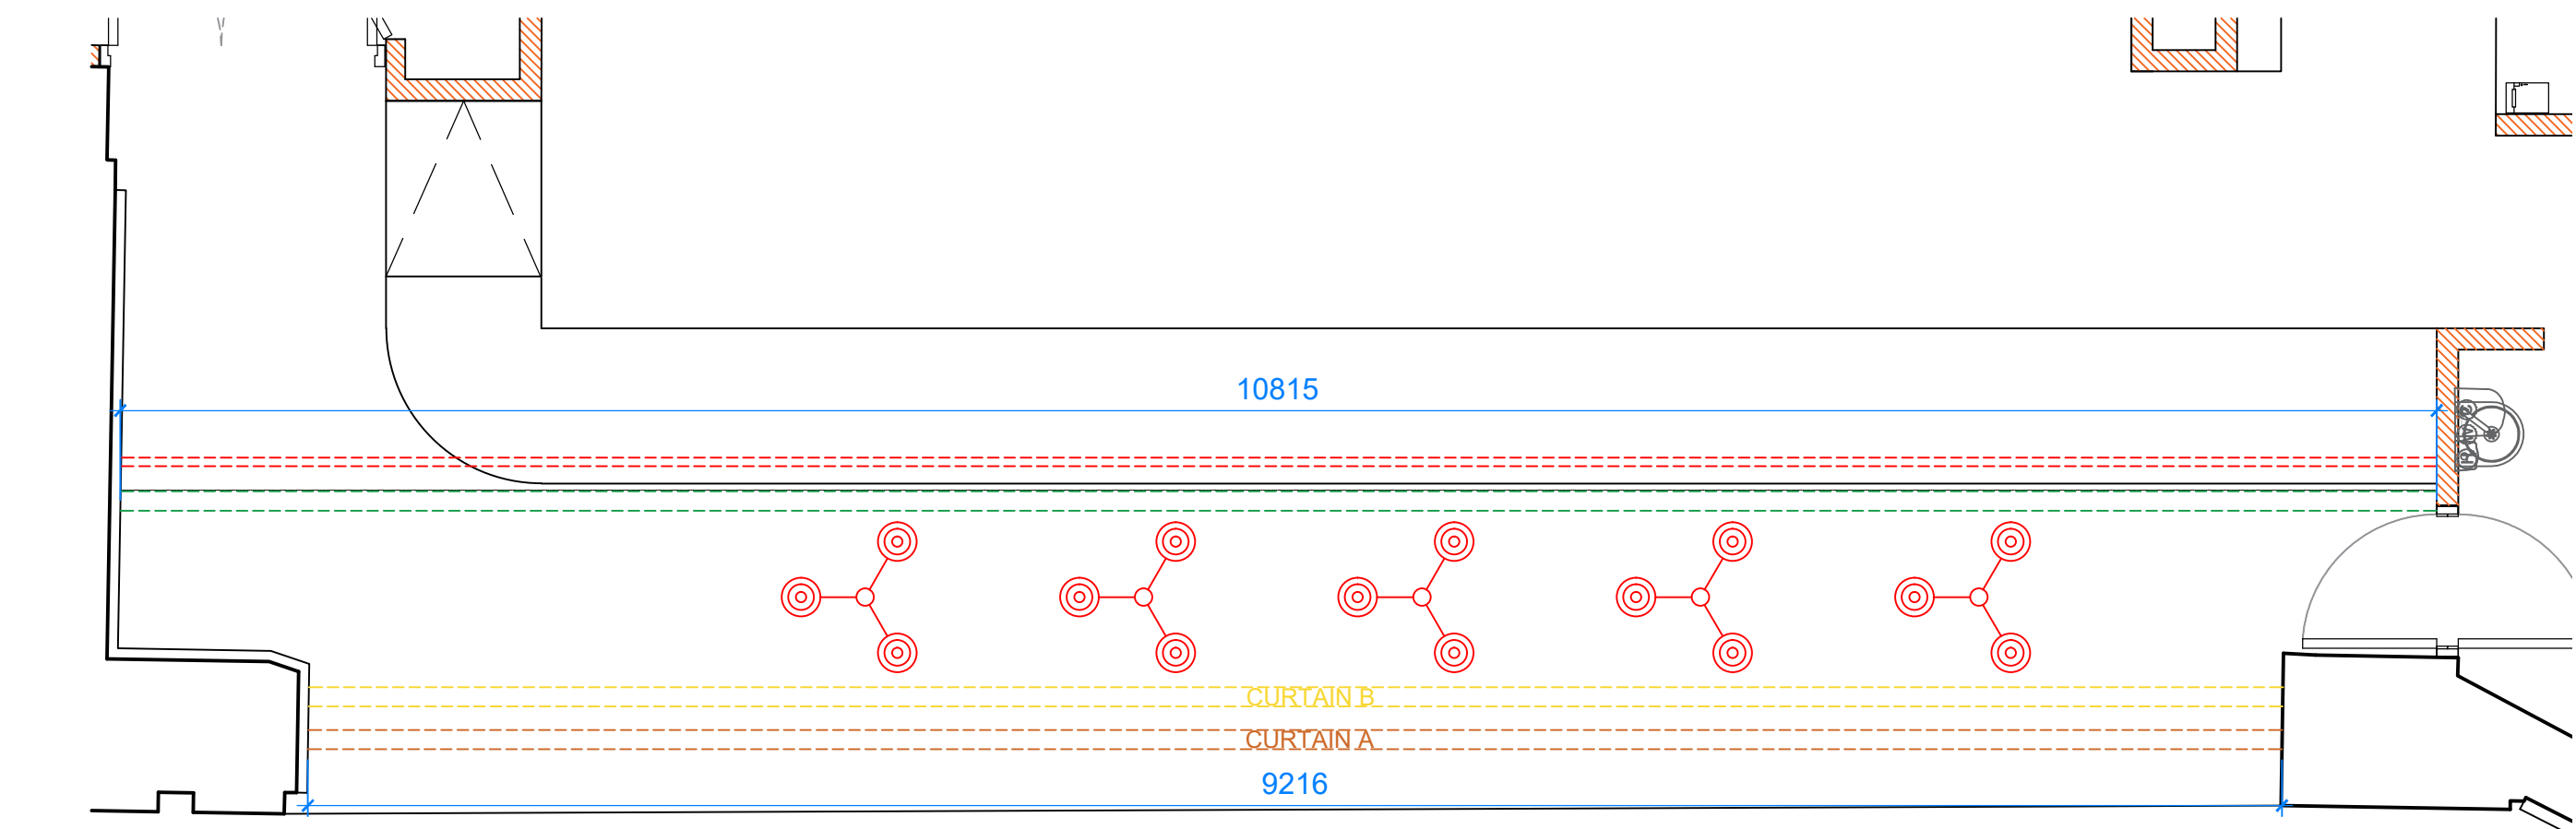

PLAN
NOT TO SCALE




PANAZ SILKIE
167 MIDNIGHT

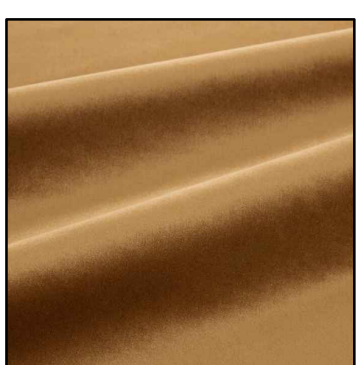


PANAZ SILKIE
300 GOLD



SKOPOS MARBLE PATTERN
SM6 HARVEST MOON
BEAU BASE-CLOTH

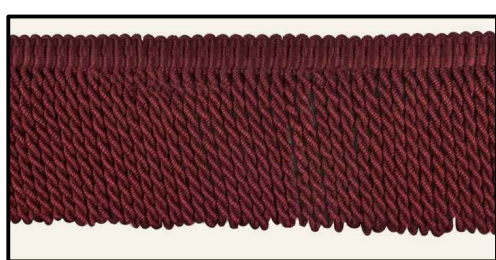

HOULES PARIS
BULLION FRINGE 120MM
REF: 33227
COL: 9520

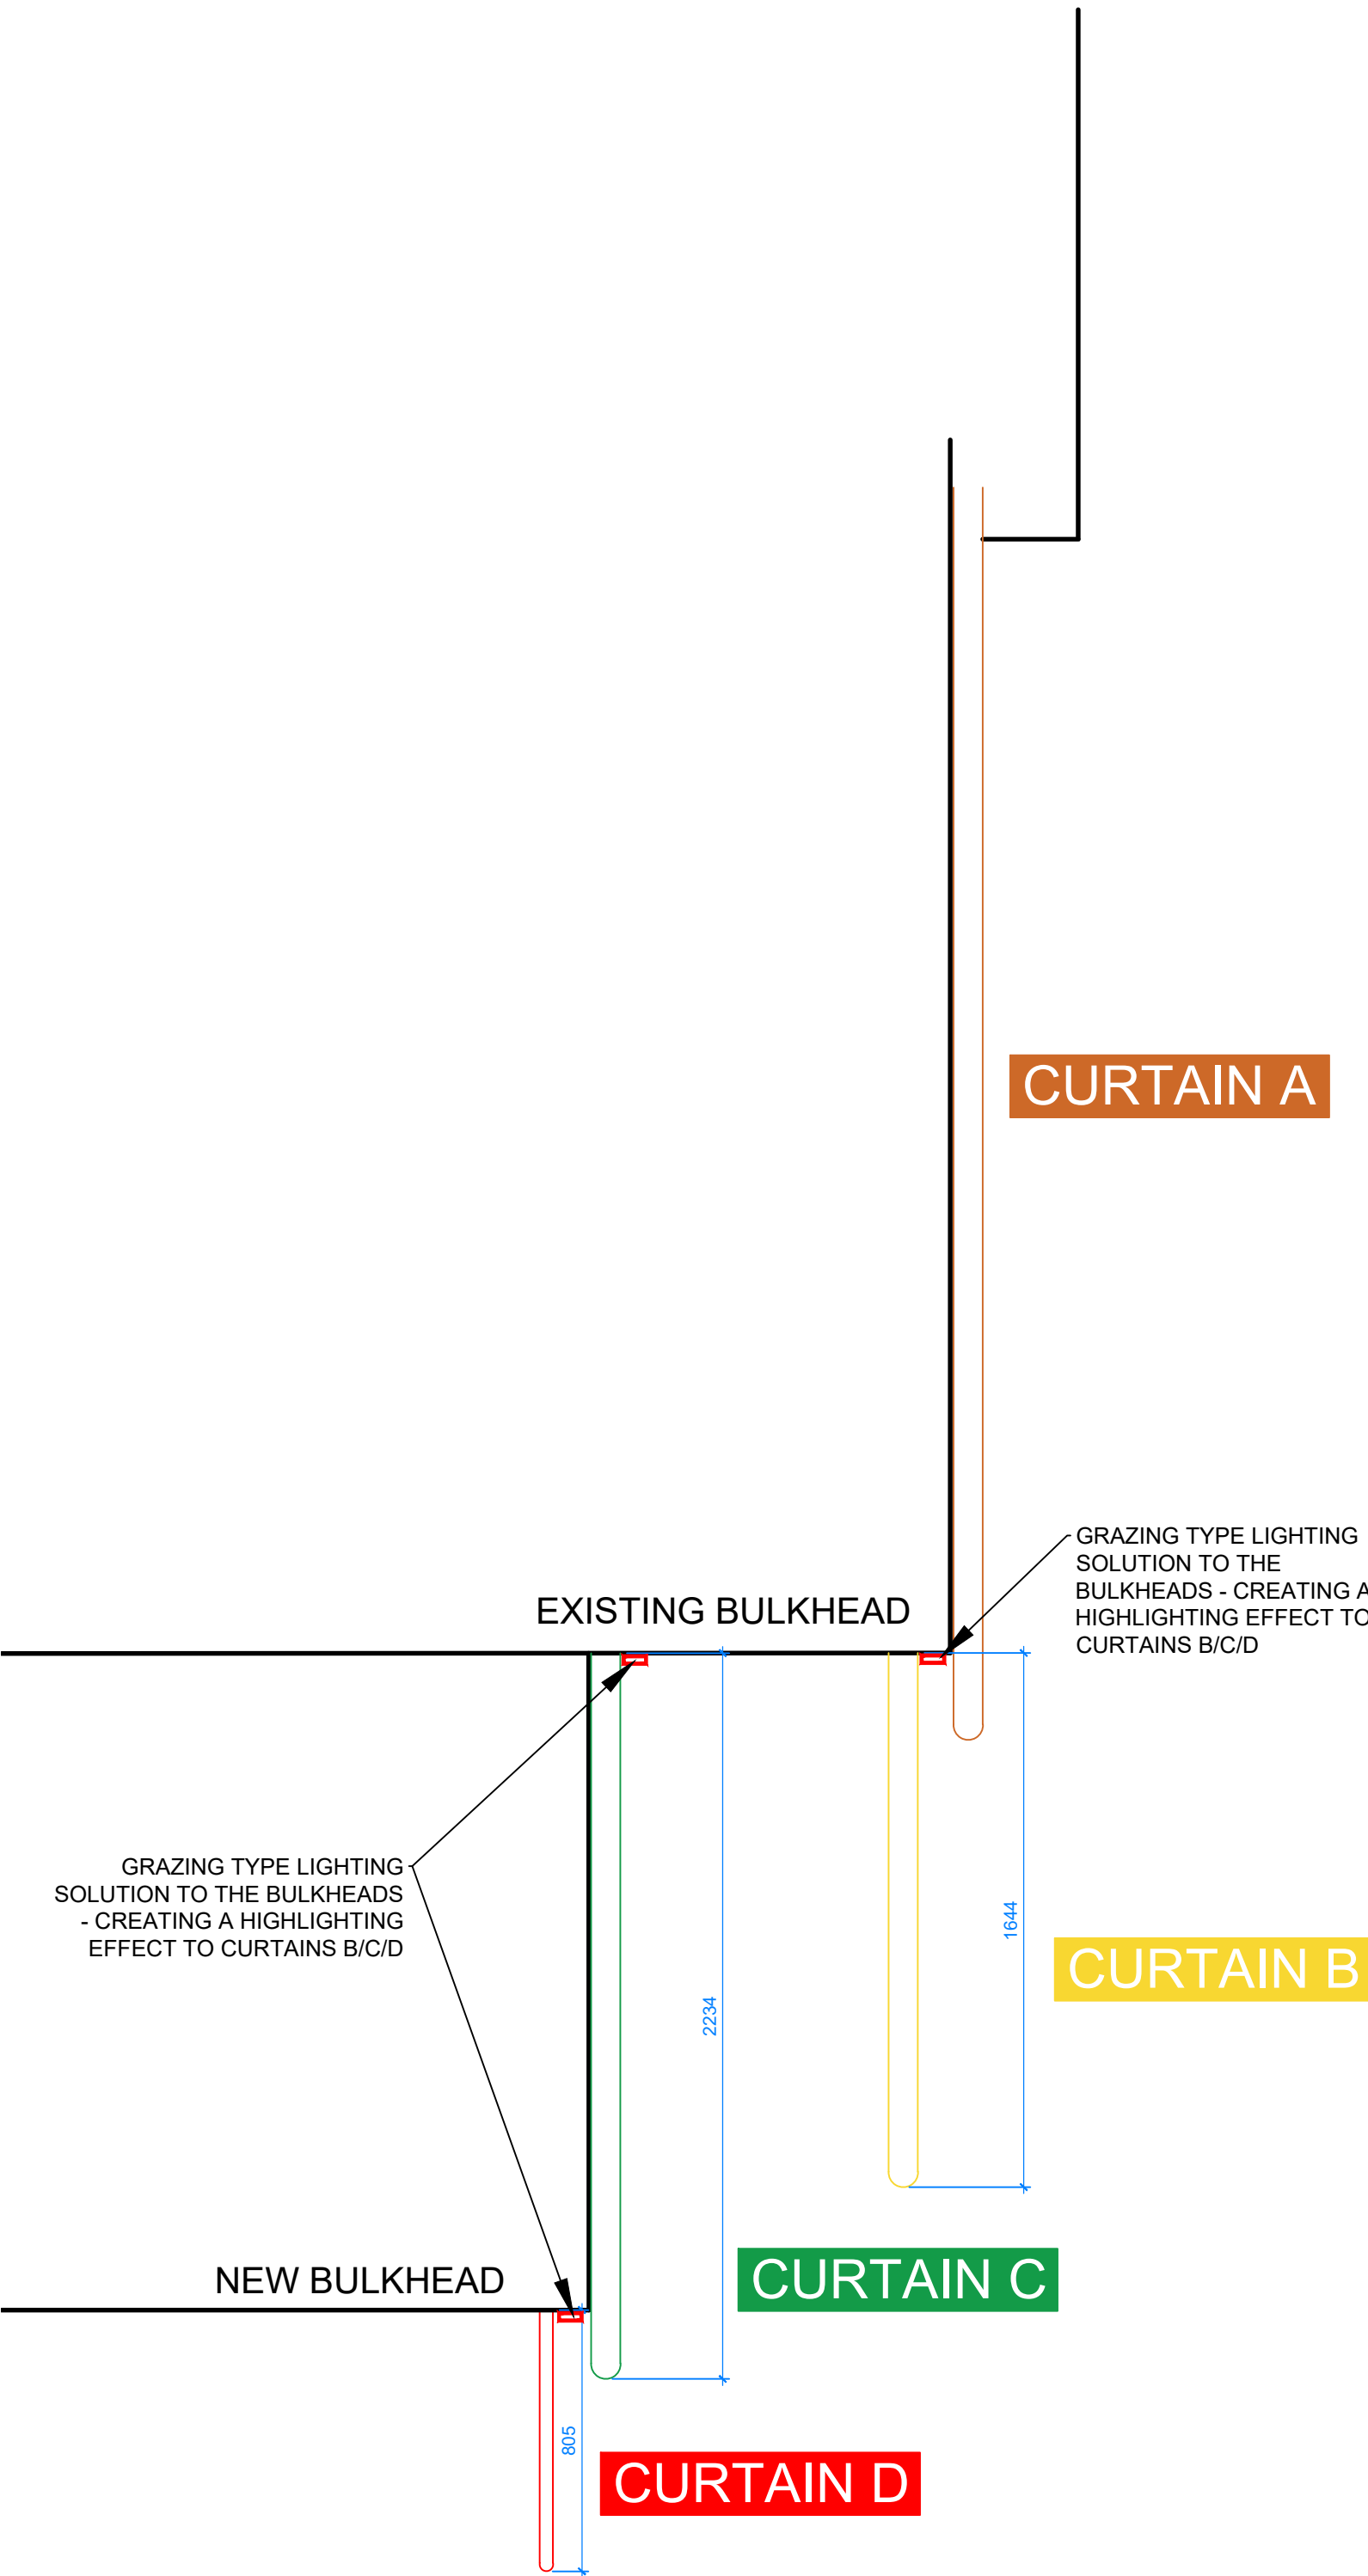

SECTION LAYERING DETAIL
SCALE 1:20