



NOTES

ALL DIMENSIONS AND LEVELS ARE TO BE CHECKED ON SITE

ANY DISCREPANCIES ARE TO BE REPORTED TO THE ARCHITECT BEFORE ANY WORK COMMENCES

THIS DRAWING SHALL NOT BE SCALED TO ASCERTAIN ANY DIMENSIONS WORK TO FIGURED DIMS ONLY

THIS DRAWING SHALL NOT BE REPRODUCED WITHOUT EXPRESS WRITTEN PERMISSION FROM CUBE7/DESIGN.

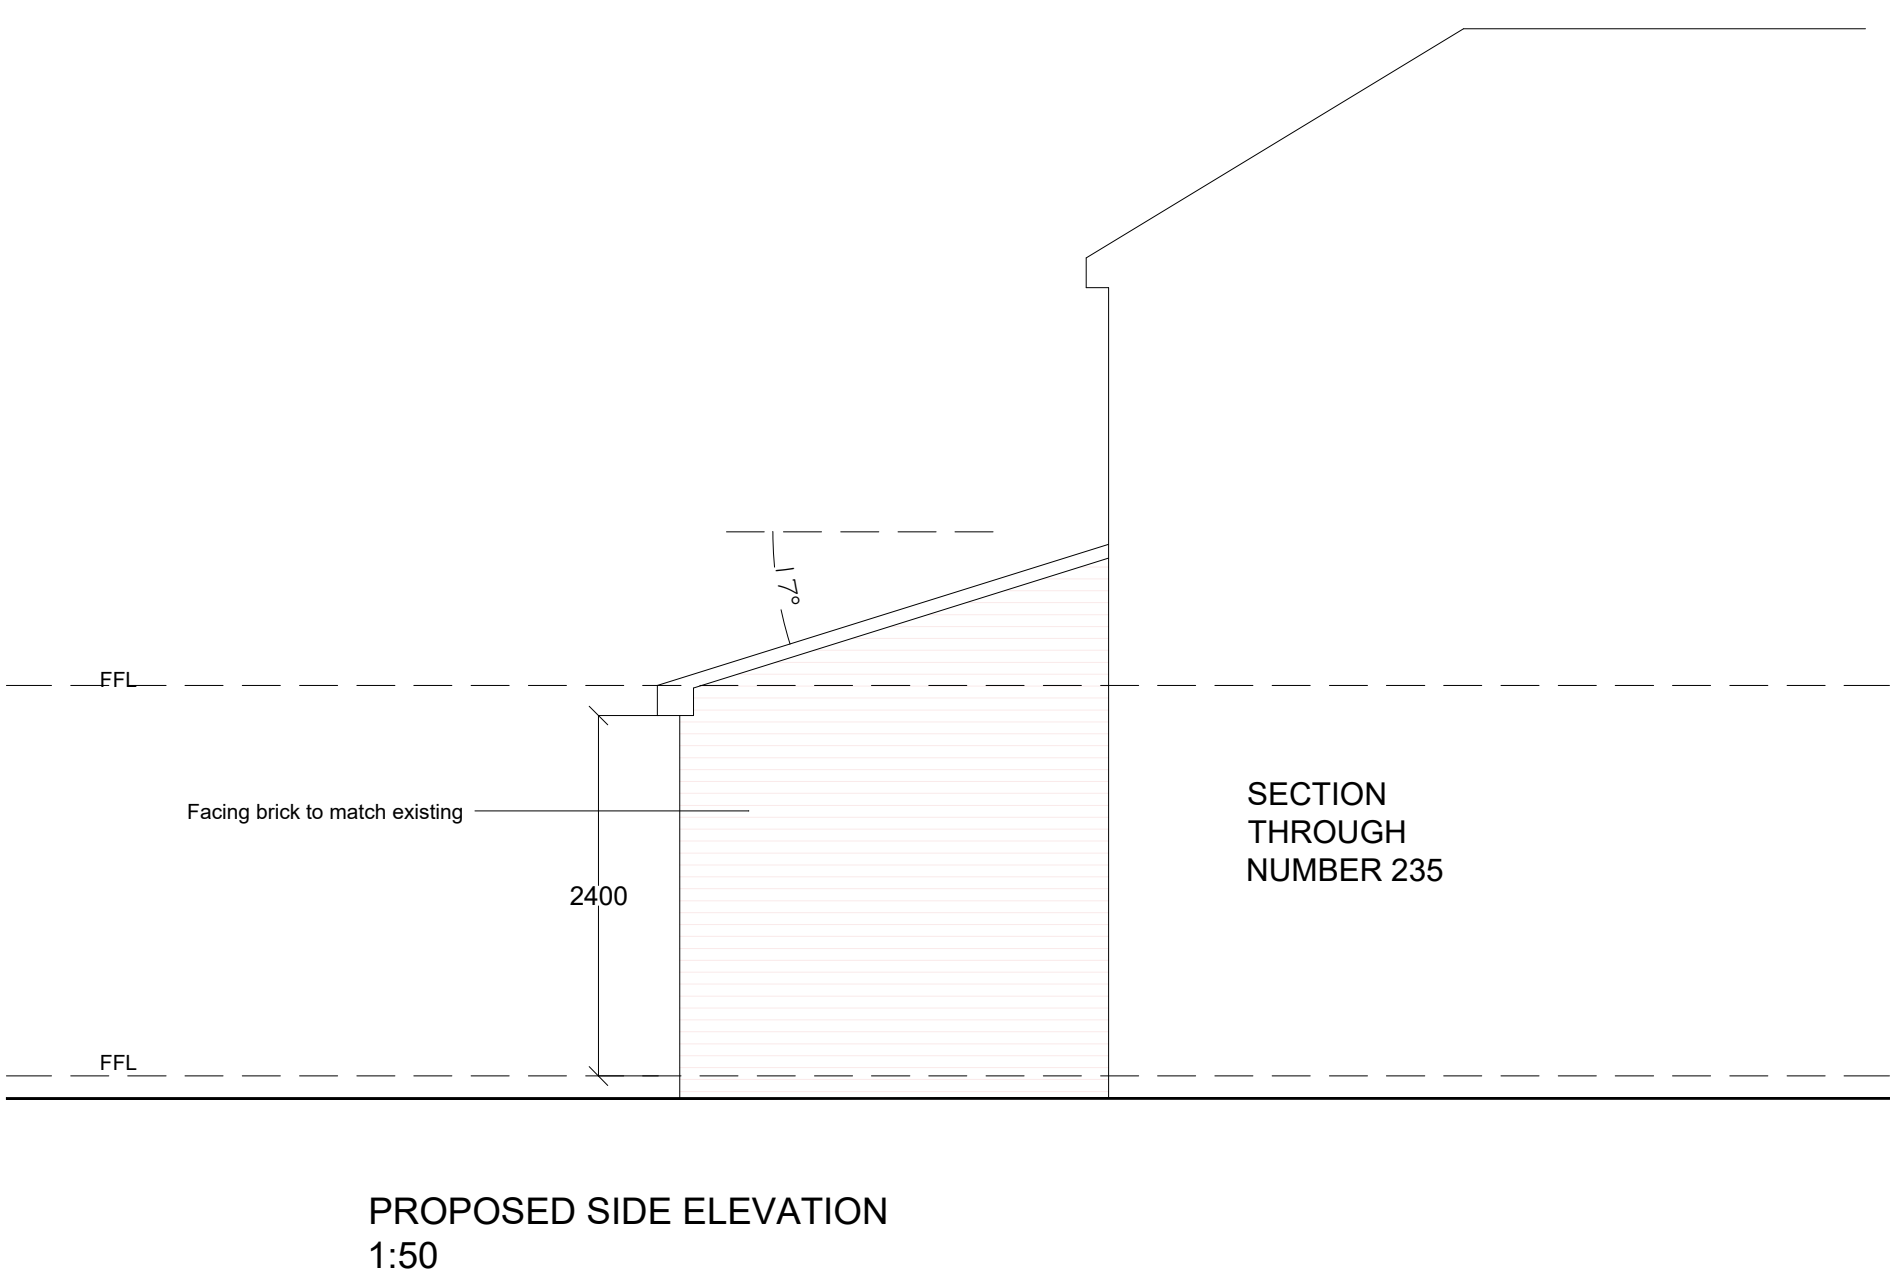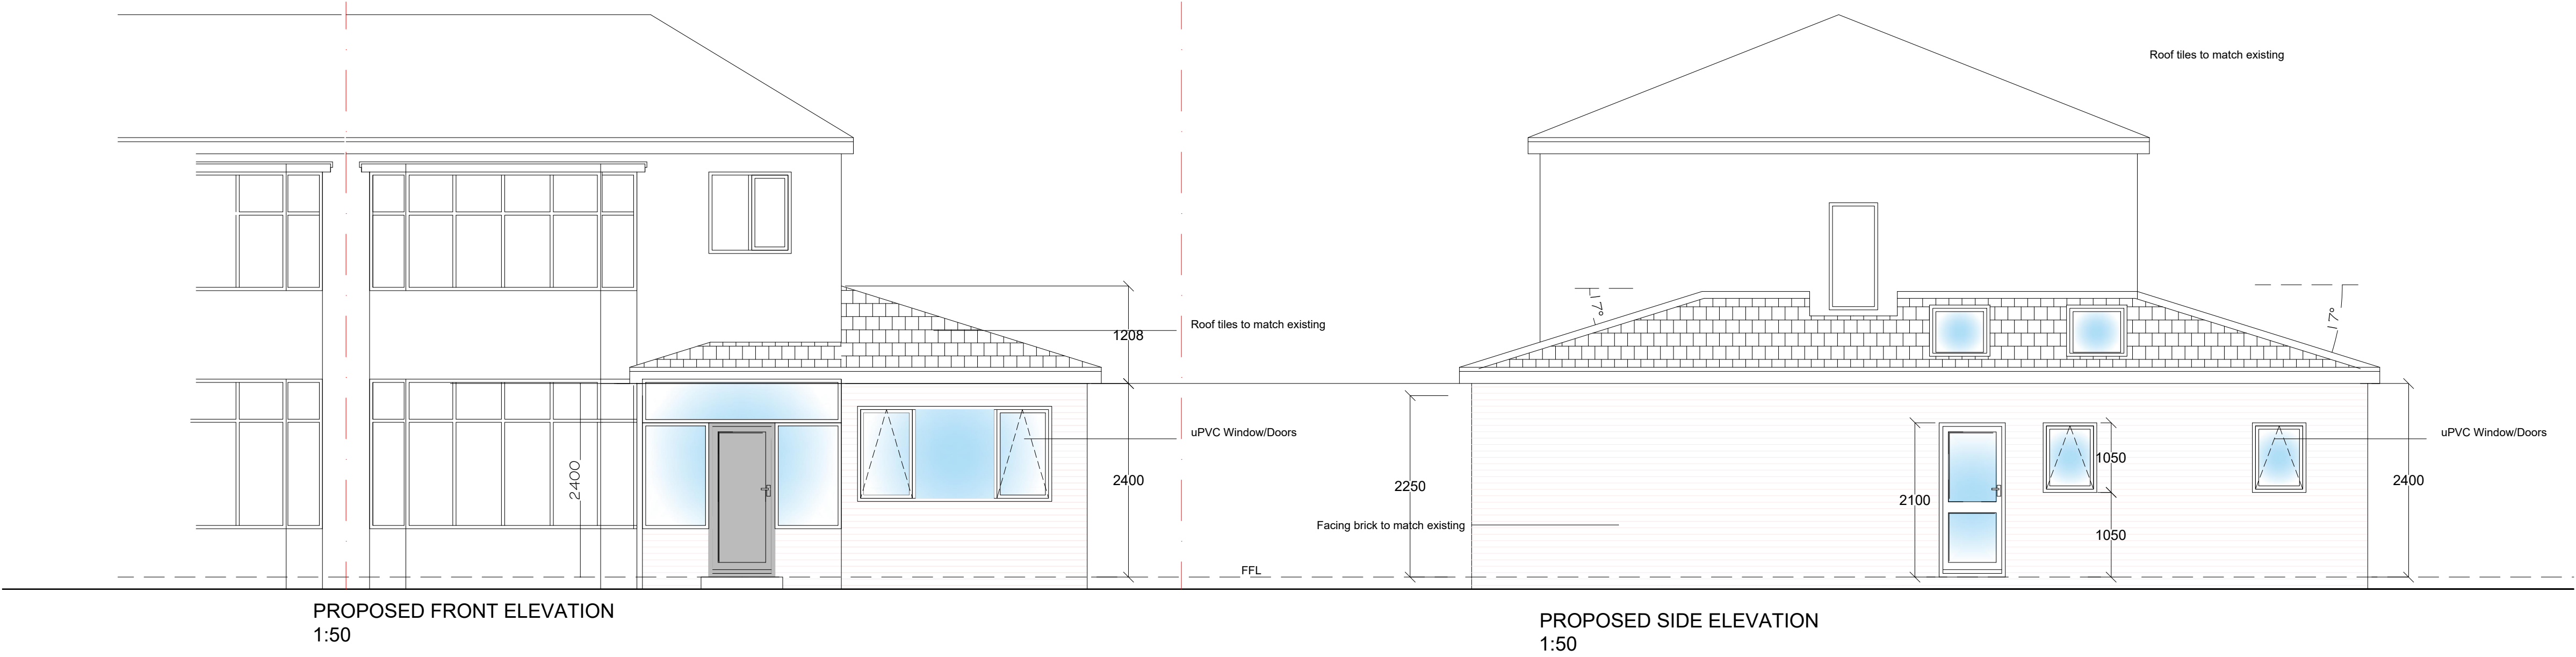

Revision	Description	Date	Drawn	Checked
t: +44 (0)7979 157922				
e: marcus@cube7design.co.uk				



Client:	Mr & Mrs Judge						
Project:	237 Heywood Old Rd, Middleton						
Phase / Location:	Construction						
Drawing:	Proposed Elevations and Section						
Scale @ A1	Scale @ A3	Date:	Drawn:	Checked:	Job No.	Drawing No.	Revision
As noted	-	Jan 23	MF	-	2302	003	-