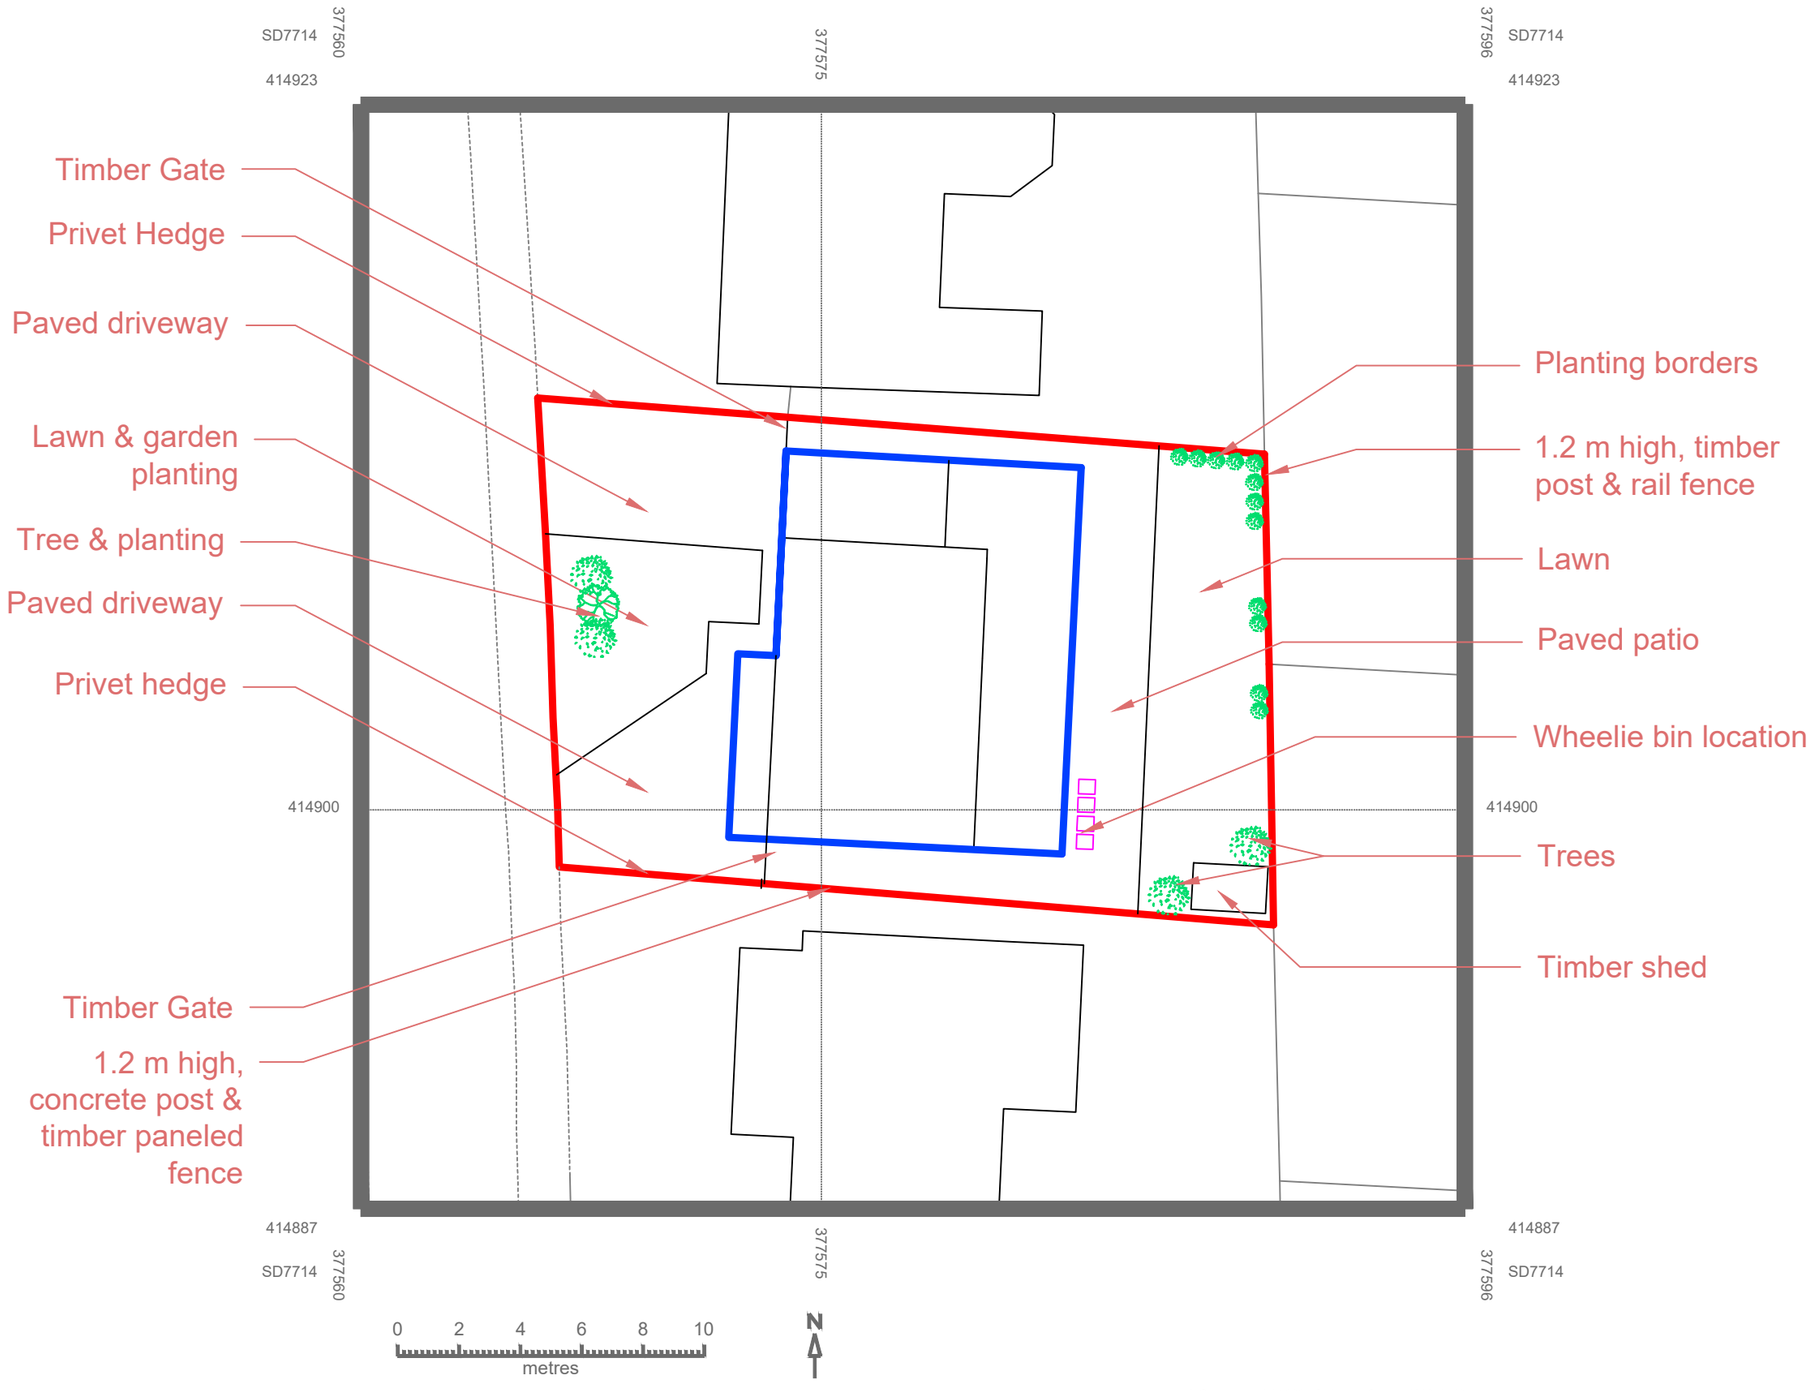

© Crown copyright 2025 Ordnance Survey 100053143

Householder Planning Application Mr & Mrs Purvis	Proposed Site Plan 1:200 @A3
22 Greenmount Drive, Greenmount, BL8 4HA	11.06.25