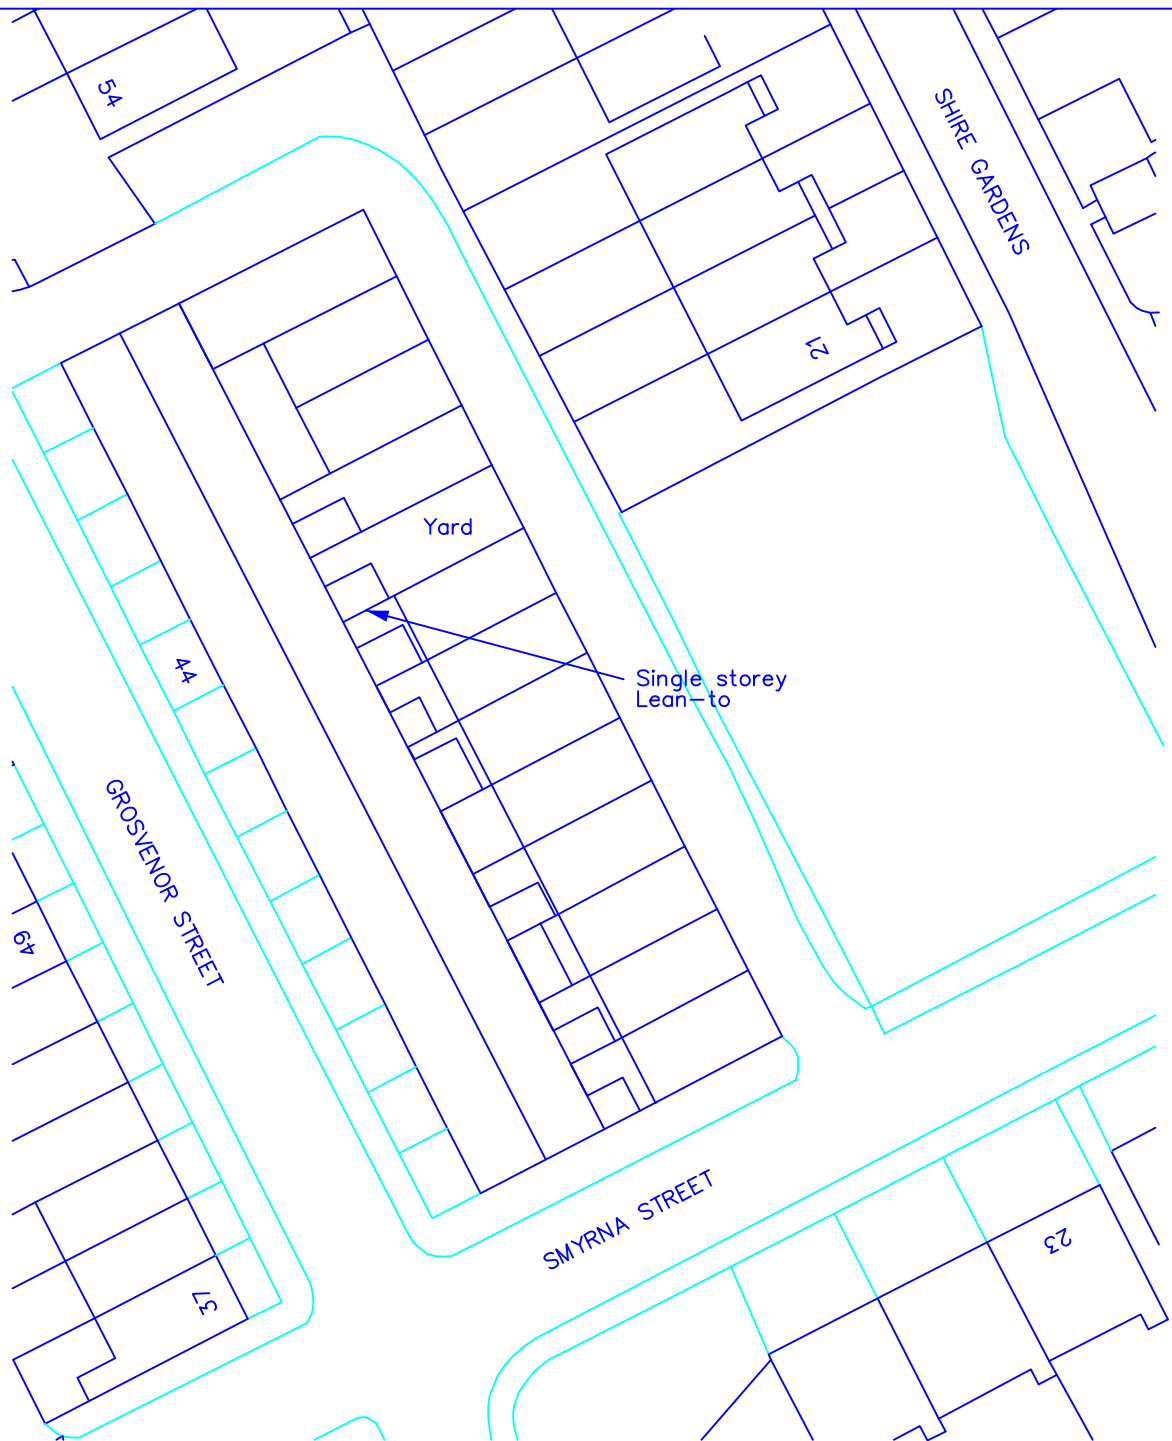


0 10 20 30 m

44 Grosvenor Street Radcliffe Manchester M26 4BQ	scale 1:500 at A4 November 2022
KW1-03	Existing Block Plan
P P Y design Ltd	