


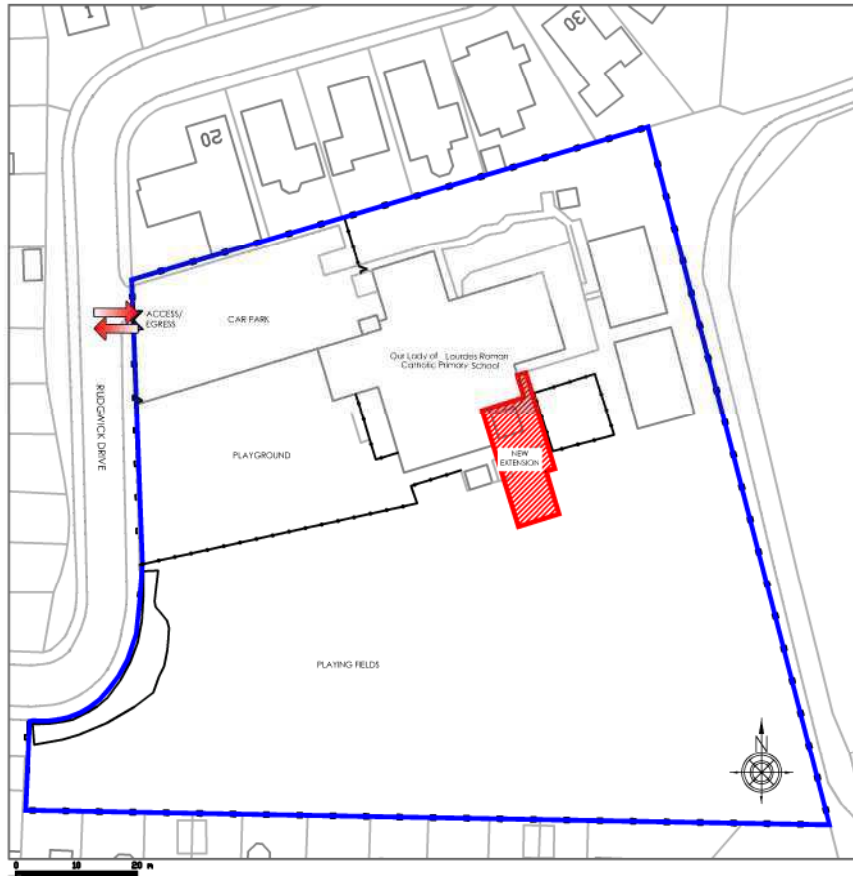

KEY	
 	BOUNDARY OF THE SITE IN THE APPLICANTS CONTROL
 	BOUNDARIES OF THE APPLICATION SITE

1 LOCATION PLAN
Scale: 1:1250

Description	By	Date	Chk	Auth

DRAWING STATUS	
PLANNING	
Project	PHASE 2 - DEVELOPMENT PLAN
Building Name	OUR LADY OF LOURDES RC PRIMARY SCHOOL
Site Name	RUDGWICK DRIVE, BURY, BL8 1YA

DRAWING TITLE			
LOCATION PLAN			
PM	Drawn	Checked	Authorised
SDA	JD	15.12.22	MI
Scale	Date	Date	Date
1:1250 @A4	15.12.22	15.12.22	15.12.22
Drawing No.		Revision	
2517_P_00		REV A	