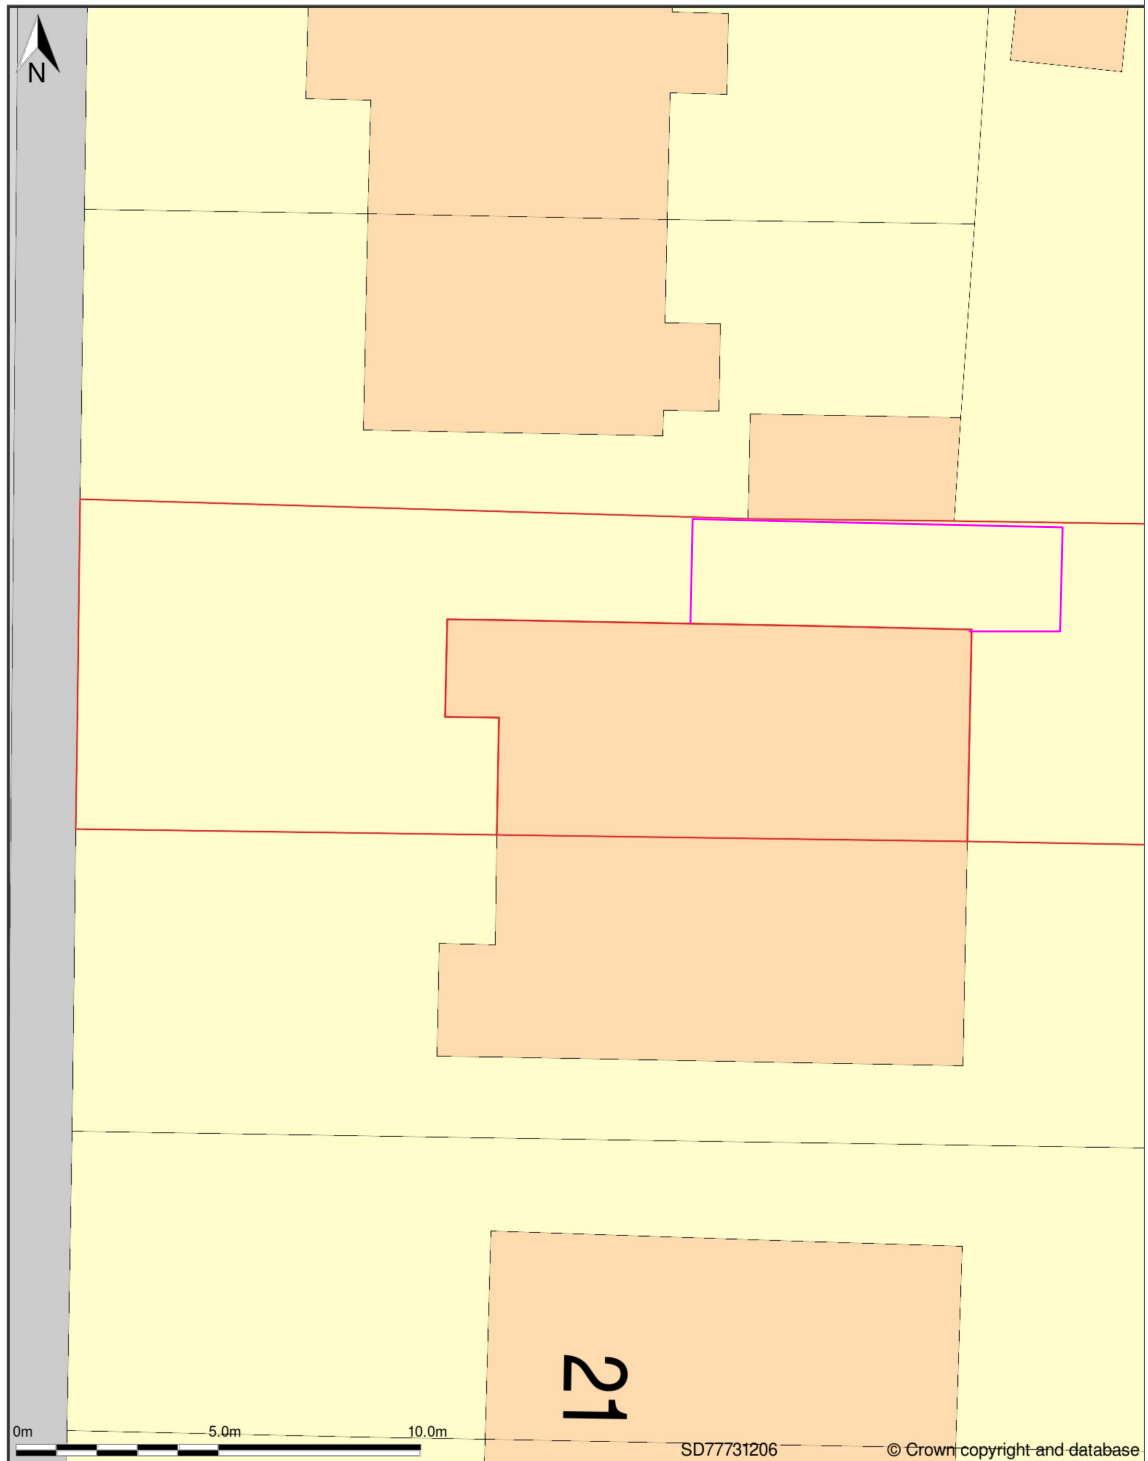


17, Claughton Road, Tottington, Bury, BL8 3BS

Block Plan shows area bounded by: 377719.03, 412051.01 377755.03, 412087.01 (at a scale of 1:200), OSGridRef: SD77731206. The representation of a way. The representation of features as lines is no evidence of a property boundary.

Produced on 24th Mar 2022 from the Ordnance Survey National Geographic Database and incorporating surveyed revision available at this date. Reproduced prior permission of Ordnance Survey. © Crown copyright 2022. Supplied by <https://www.buyaplan.co.uk> digital mapping a licensed Ordnance Survey partner #00719251-CF1B00

Ordnance Survey and the OS Symbol are registered trademarks of Ordnance Survey, the national mapping agency of Great Britain. Buy A Plan logo, pdf are Copyright © Pass Inc Ltd 2022

Amendments

**JB**  
DESIGNS

Rebecca Bates  
38 Brown Street  
Radcliffe  
07746282012

Client: Mr and Mrs Nieland

Address: 17 Claughton Drive, Tottington

Scale: 1:50

Drawing: Existing Plans and Elevations

Date: Mar 2022