




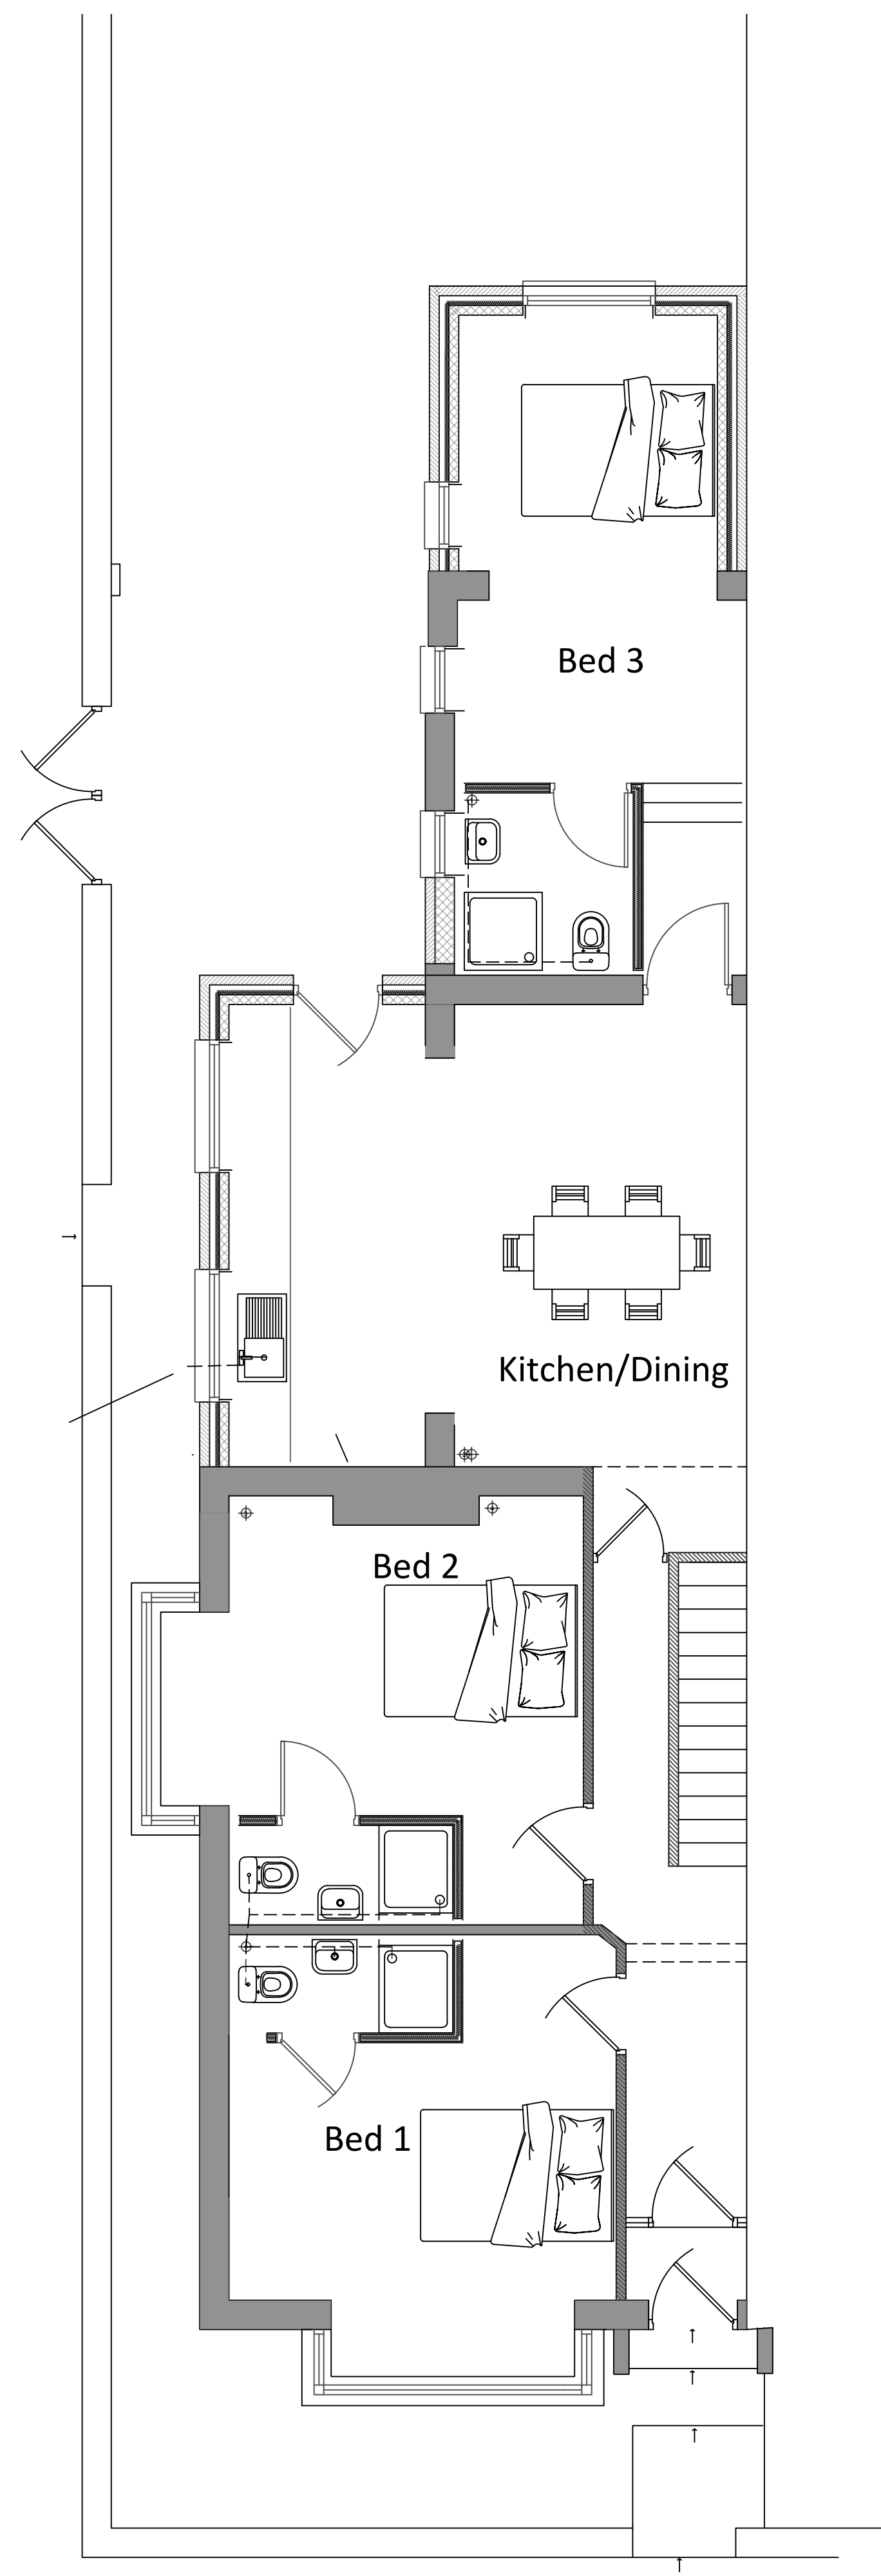

GROUND FLOOR

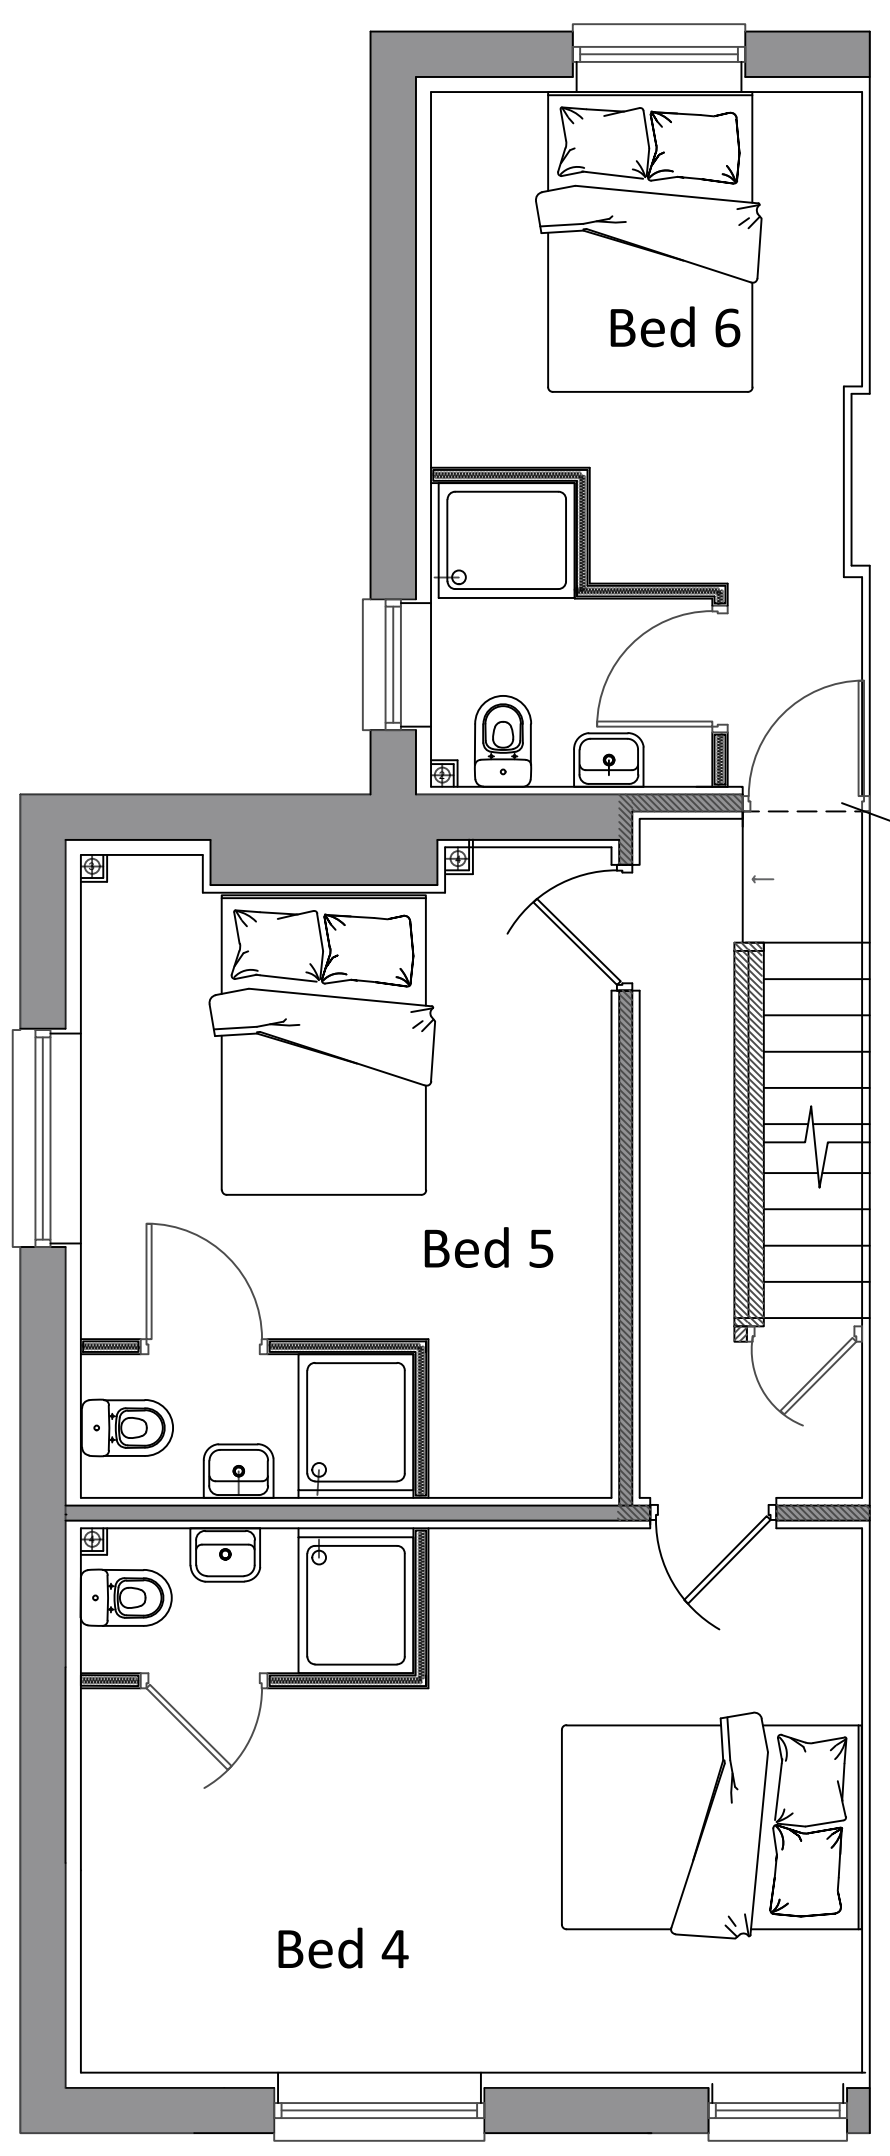

FIRST FLOOR

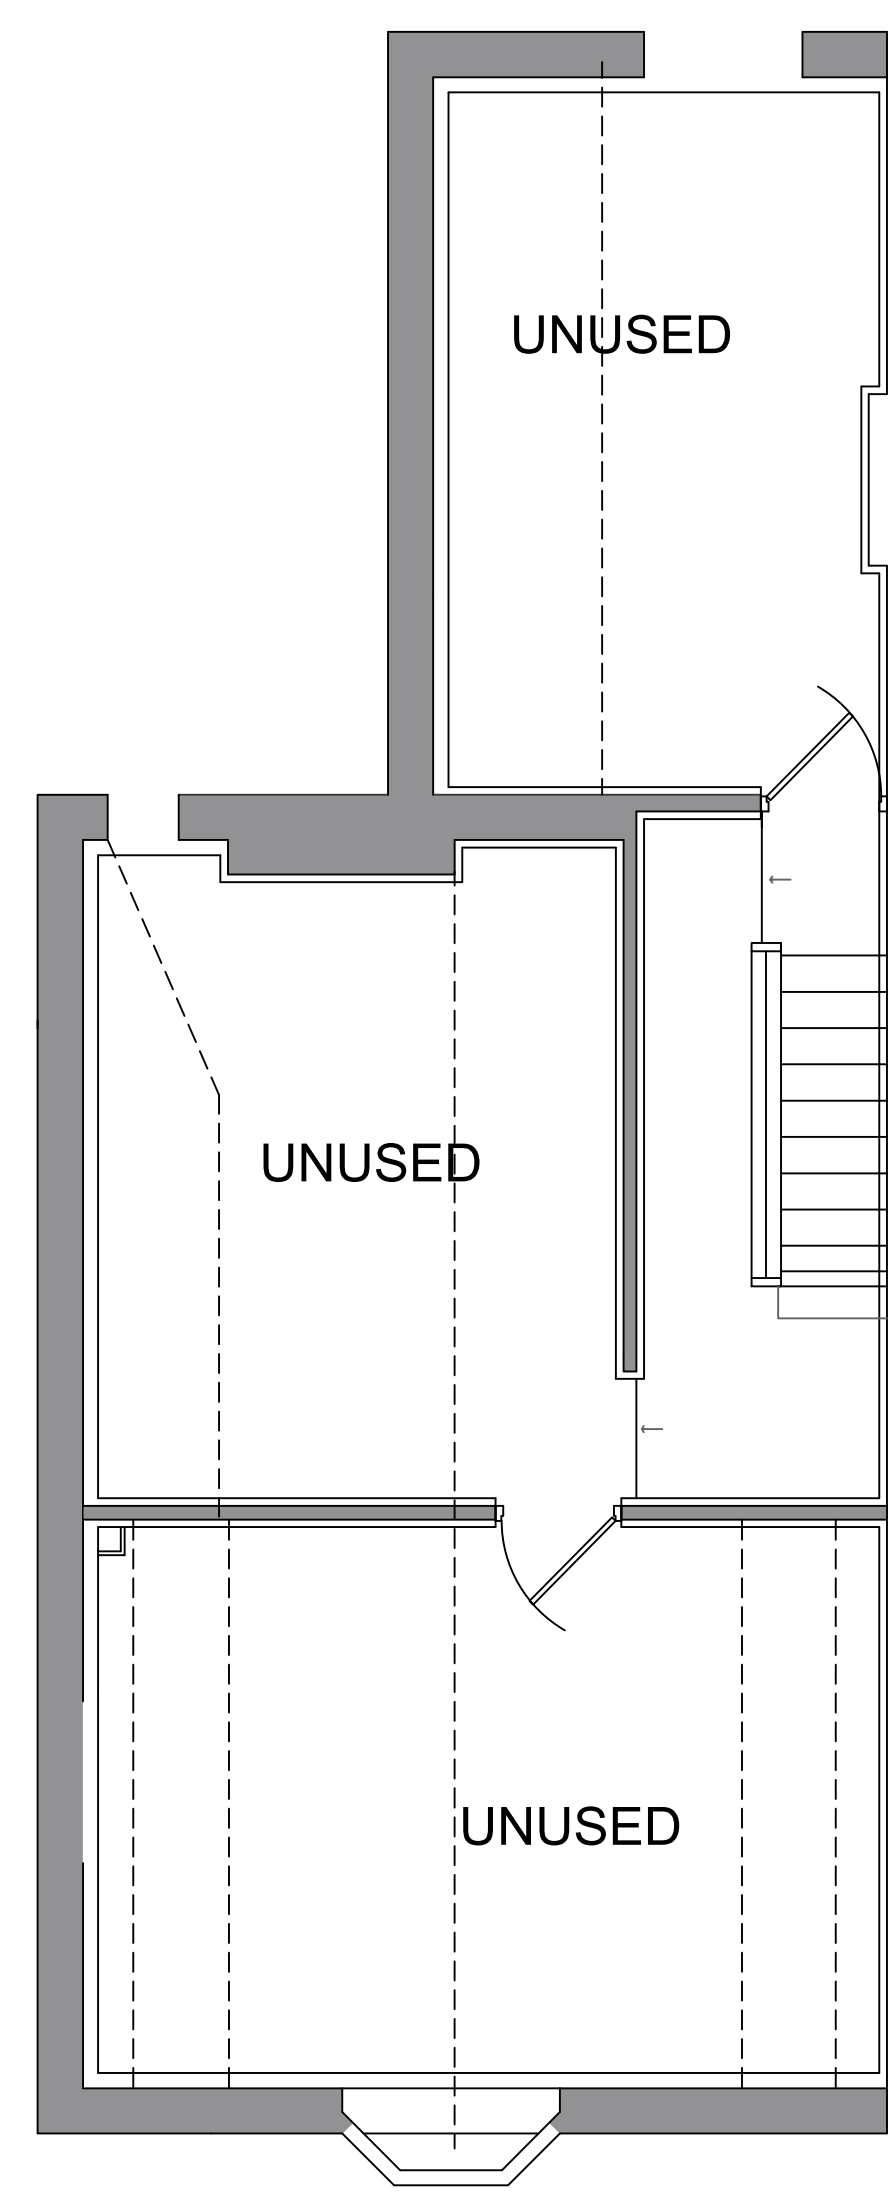

SECOND FLOOR

NOTE
ALL DIMENSIONS ARE TO BE CHECKED
ON SITE PRIOR TO THE START OF WORKS.
IF ANY DISCREPANCIES ARE TO BE FOUND
THEN THIS OFFICE IS TO BE NOTIFIED AS
SOON AS POSSIBLE

Revision	Date	Description
Project		
79 Bury New Road Whitefield M45 7EG		
Title Existing Plans		Client N Mackey
Scale 1:50@A1		Drawing Number 079-02
Date SEPT 19		

