



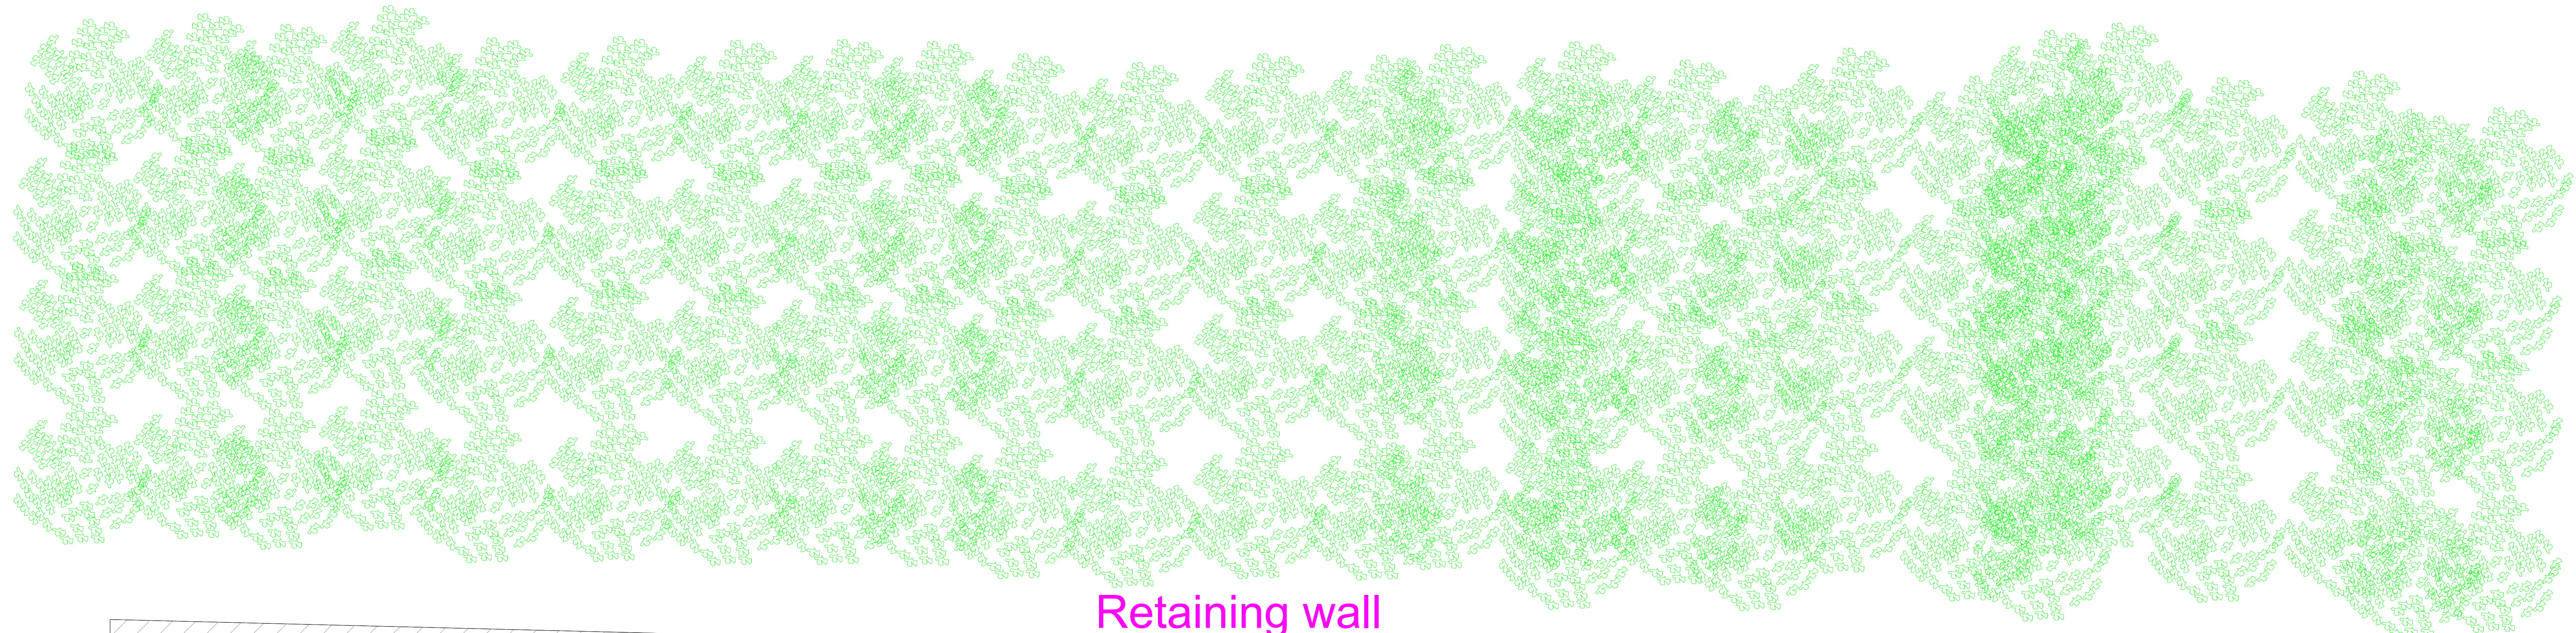



Retaining wall

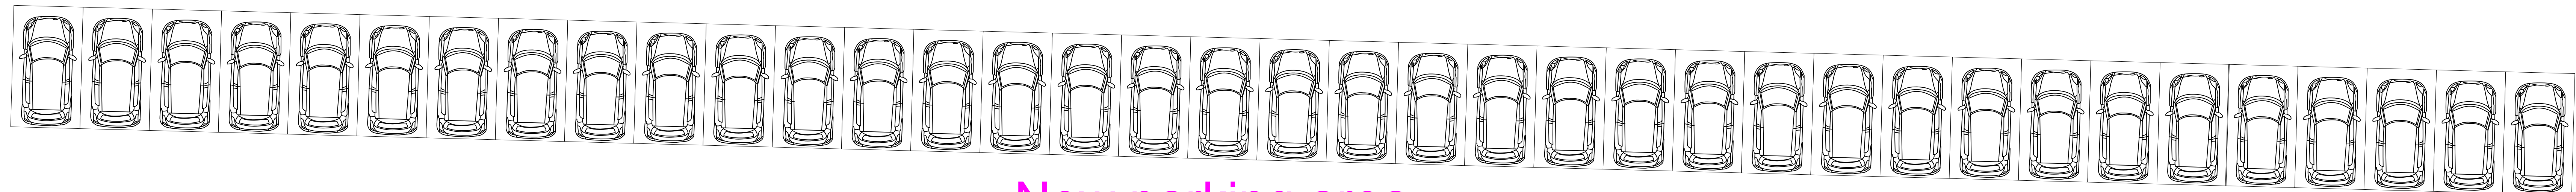

New parking area


Tree area reduced to approx 43m to the north east of the site. Please refer to file Plan 13496 TPP for more details of the tree configurations

Trees to be removed over approx 900m²

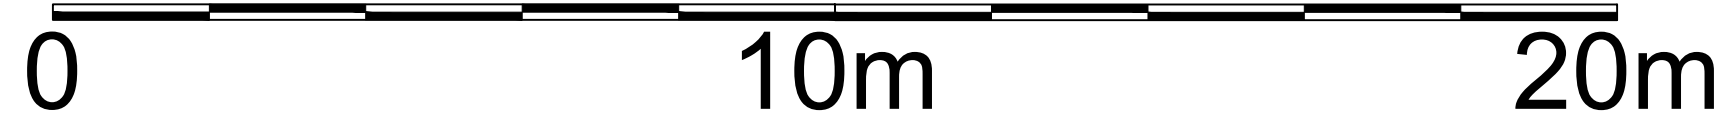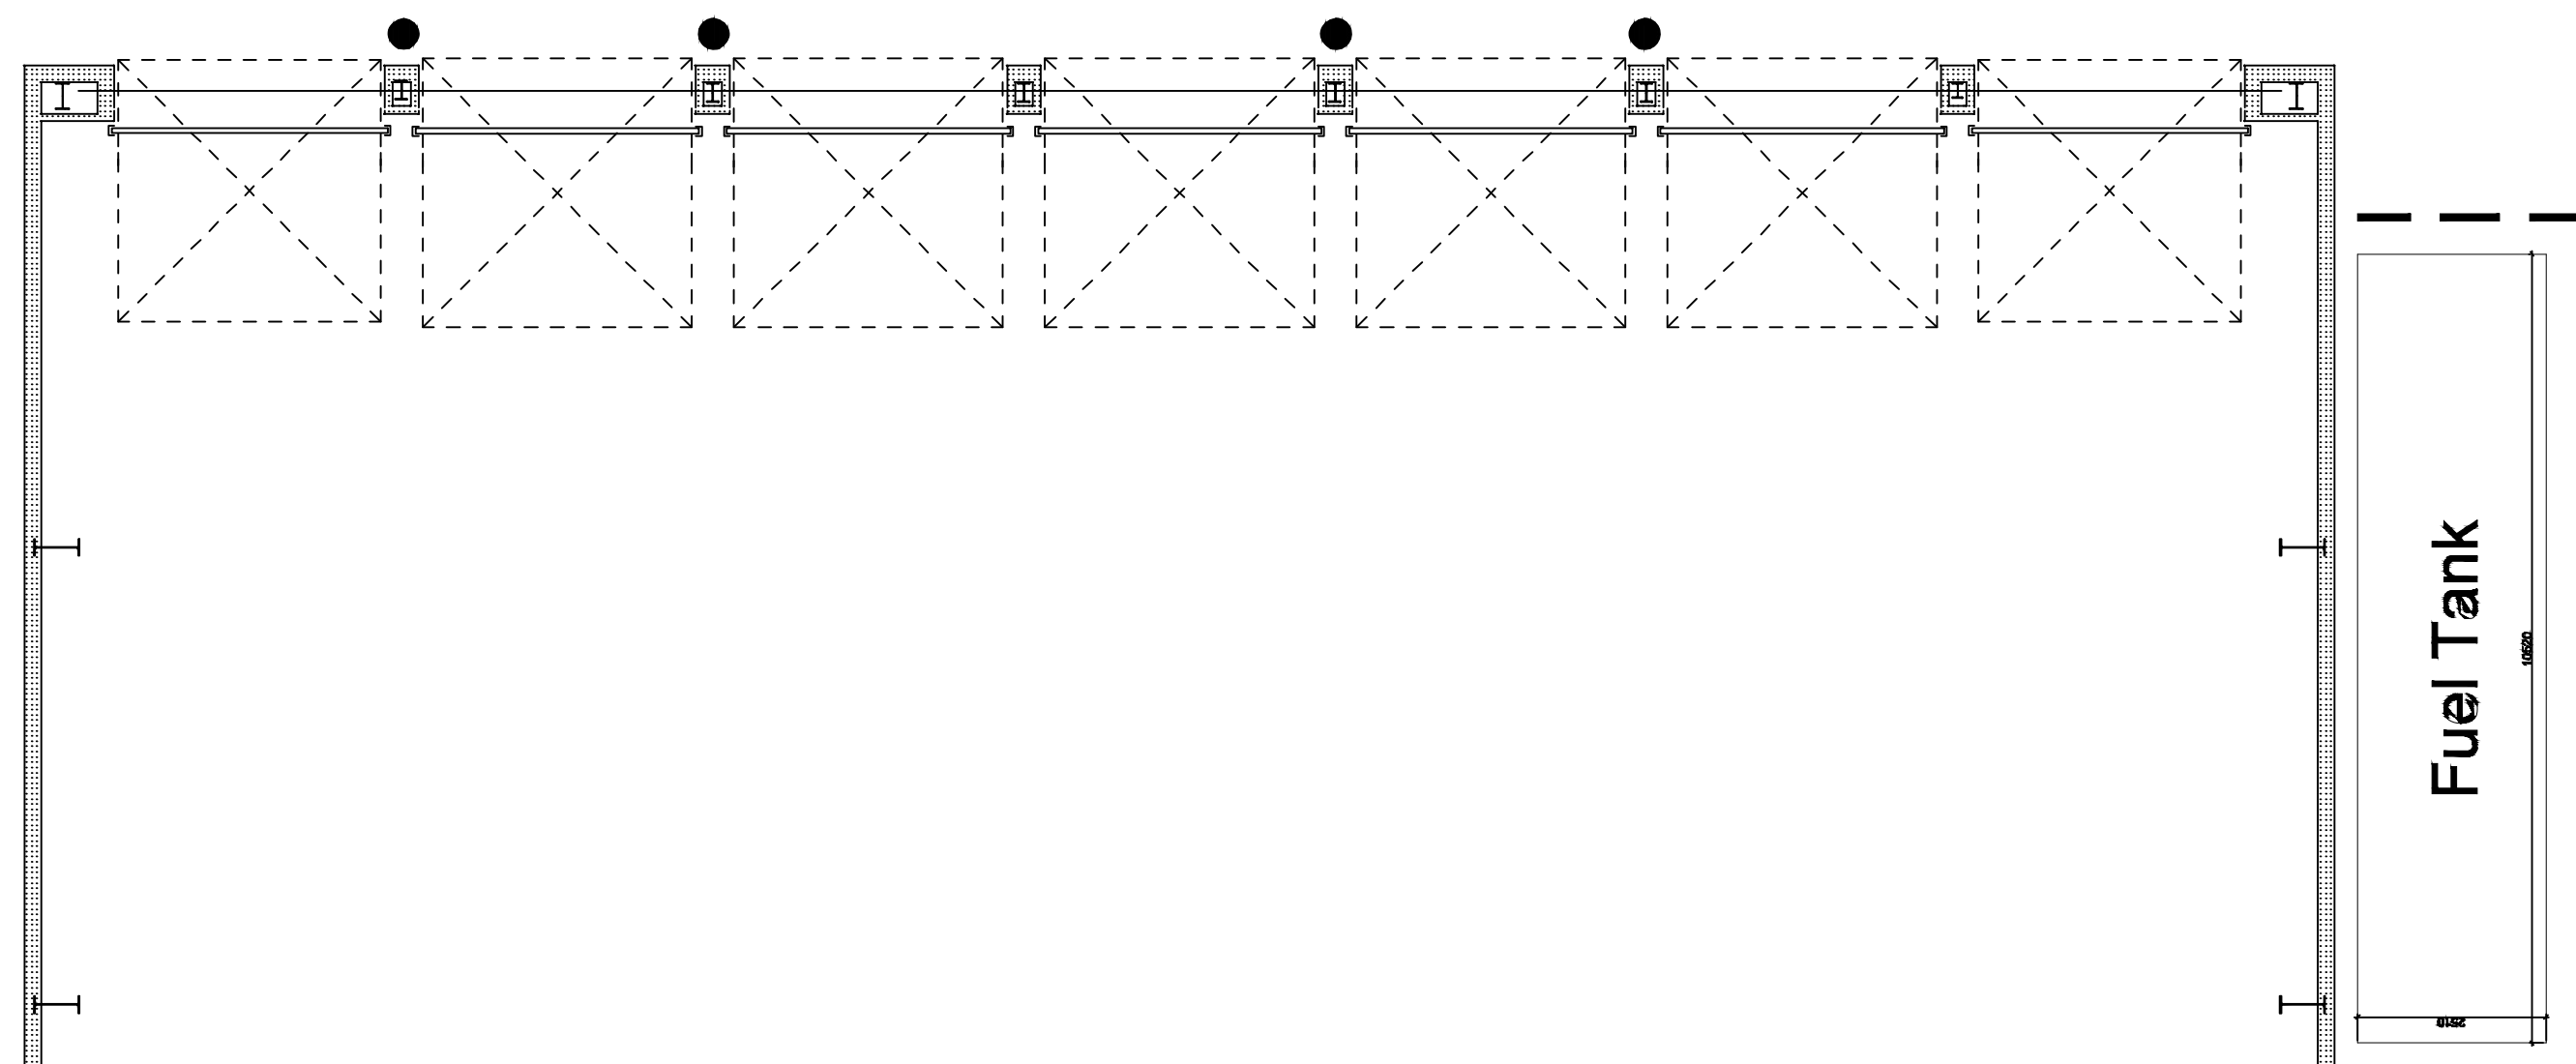

Comments

Proposed site configuration

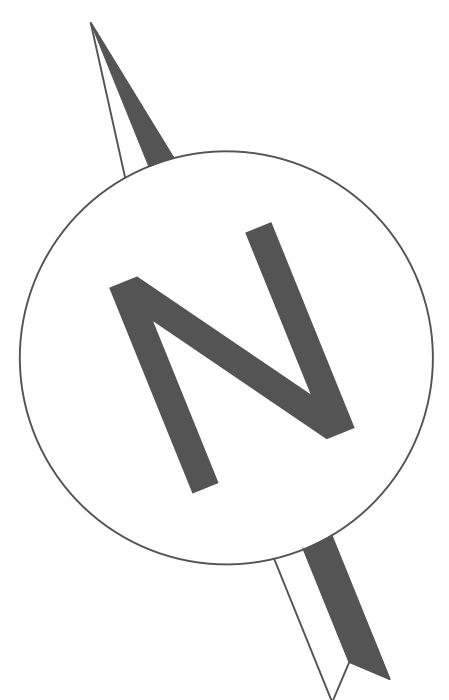

6th June 2022

Version 2

All dims mm

Drawing No.

BCP002

Geodis Bldg,
Roach Bank Rd,
Bury
BL9 8RQ

Stuart Adair
stuart.adair@thedx.co.uk

