


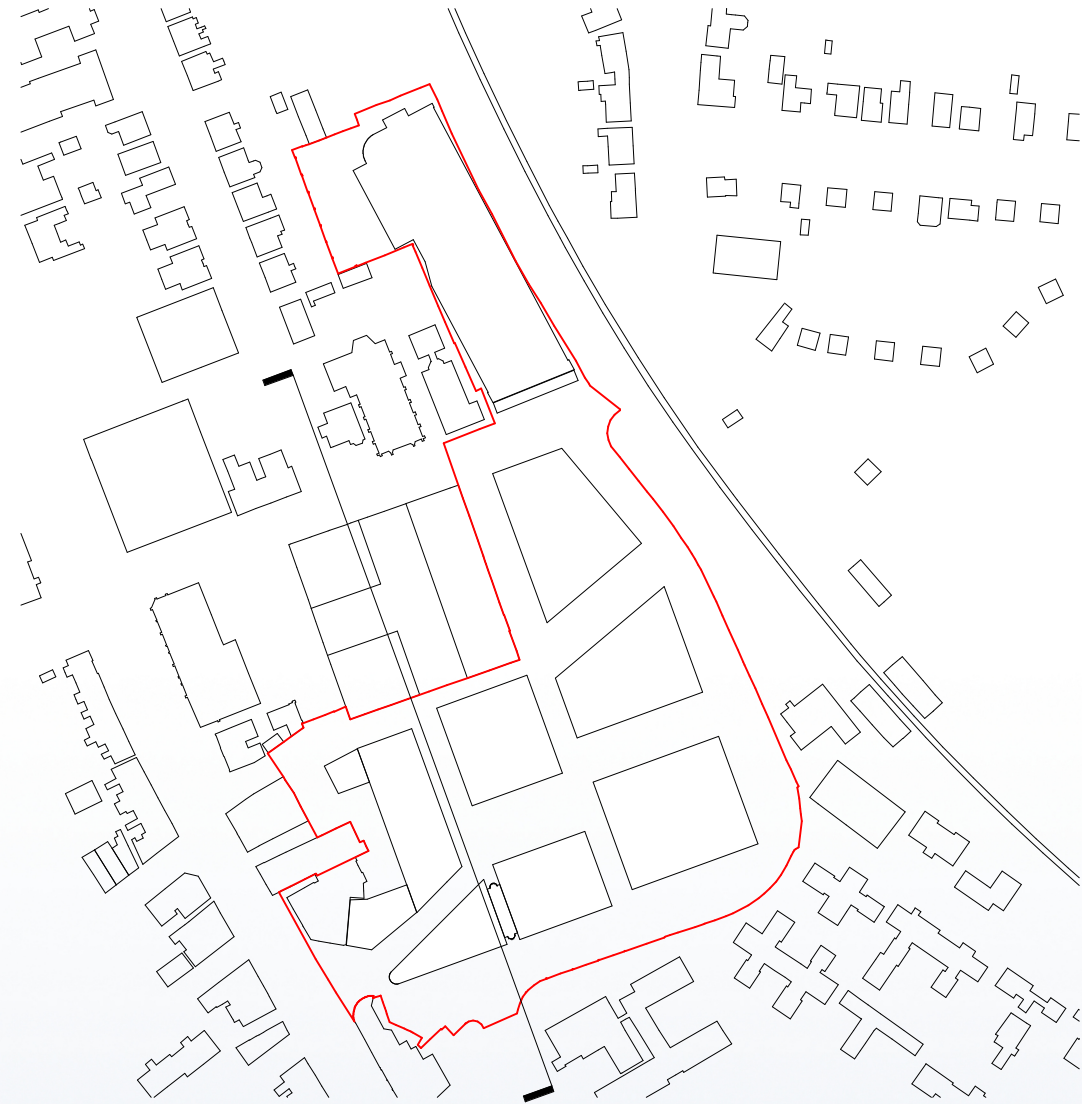

Notes:

- PROPOSED PLOTS**

 - A PLOT A - COMMUNITY HUB
 - B PLOT B - RETAIL HUB
 - C PLOT C - MARKET HALL
 - G PLOT G - TRAVEL HUB
- OUTLINE PLANNING PLOTS**

 - D PLOT D - RESIDENTIAL BLOCK
 - E PLOT E - RESIDENTIAL BLOCK
 - F PLOT F - RESIDENTIAL BLOCK
- EXISTING KEY BUILDINGS**

 - 1 THE RADIUS
 - 2 MARKS & SPENCER
 - 3 SCHOOL
 - 4 CHURCH
 - 5 PRESTWICH TRAM STOP

Project: Prestwich Village Masterplan		Title: Village Square Proposed context elevation		Scale: 1:300 @ A1	
Drawn: LG	Checked: JC	Status: S2 Information	Drawing No: 207-JMA-MP-XX-DR-A-042404		
Rev: P01	Details: 03/05/2024	Issued for planning			

Jon Matthews Architects

Union, 2-10 Albert Square, Manchester, M2 6LW 0161 974 3690

Copyright of this drawing is vested in Jon Matthews Architects and it must not be copied or reproduced without written consent. Figured dimensions only are to be taken from this drawing. Do not scale from this drawing. For full company disclosure please visit www.jonmatthewsarchitects.com