
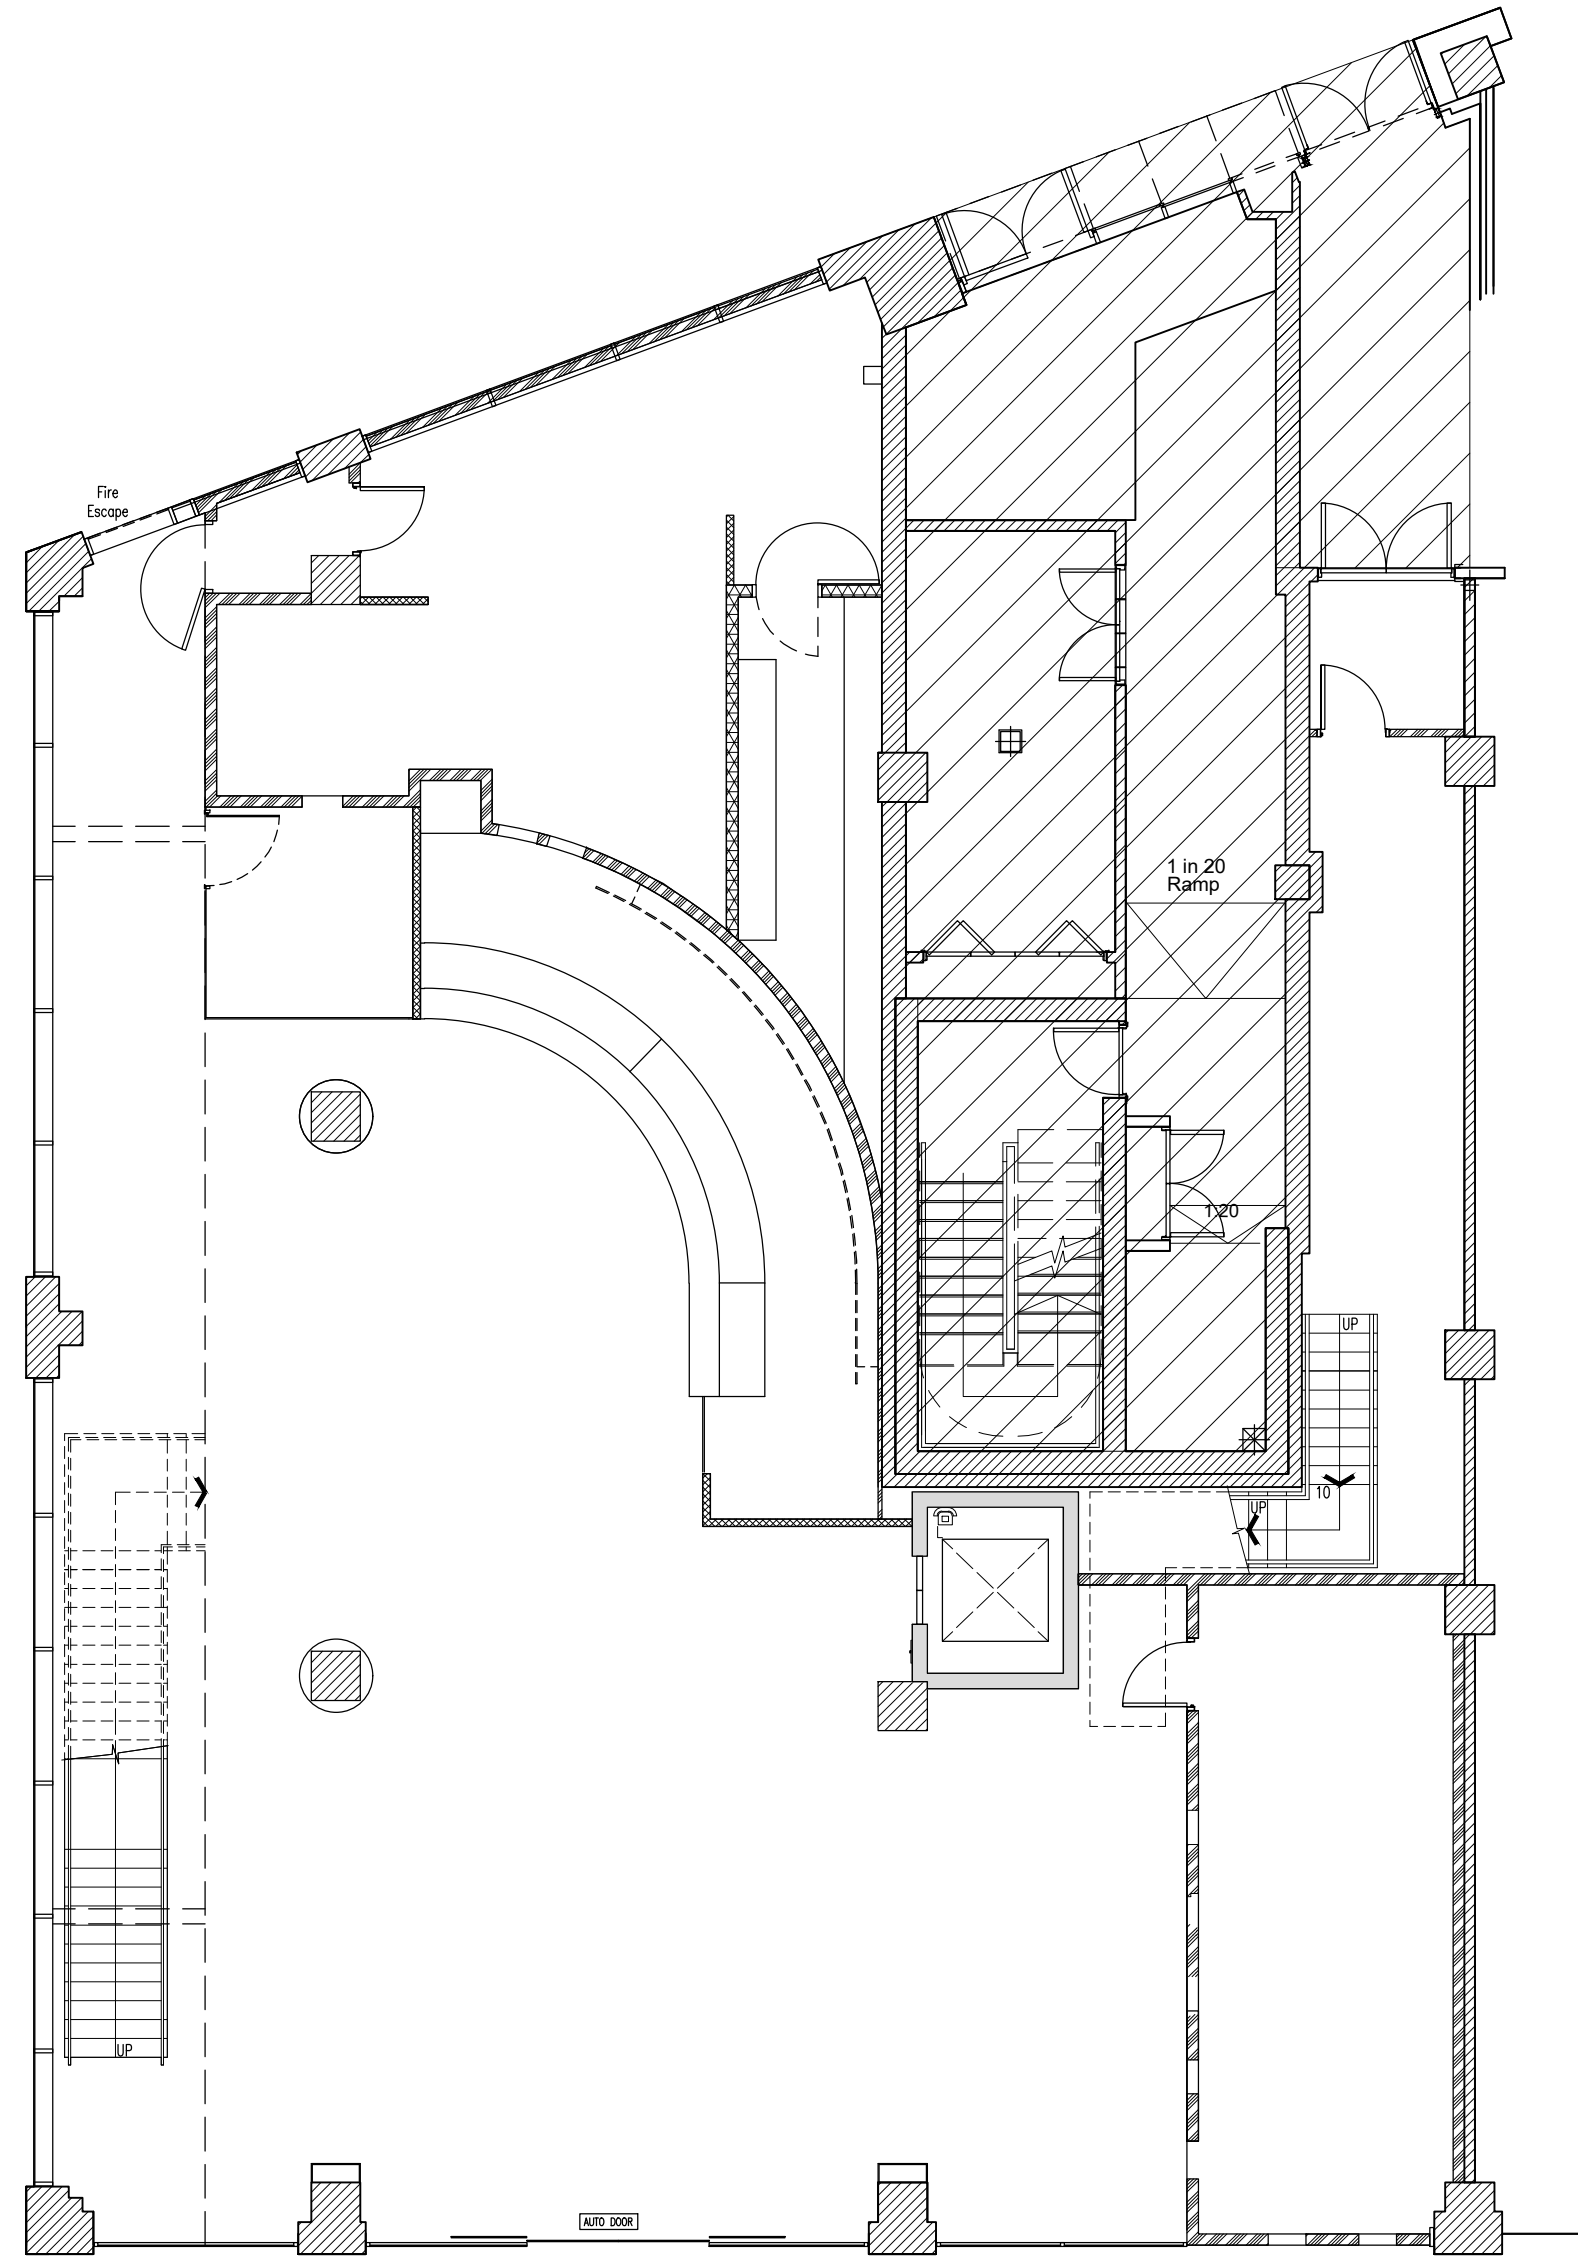


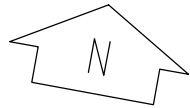

STATUTORY STATUS	
LISTED	NO
CONSERVATION	NO

NOTE
This drawing has been prepared from historical information that cannot be guaranteed accurate.
Responsibility is not accepted for errors made by others in scaling from this drawing. All construction information should be taken from figured dimensions only. All dimensions should be checked on site prior to the manufacture of any components. No services should pass through or over the Boxes & Parcels room. No sprinklers to be located in the Comms Room

14/04/2025	A	JoC	.	For planning assistance
DATE :	REV	DRAWN	CHECKED	NOTES

Project

BURY

1 THE ROCK, CENTRAL STREET

BURY

BL9 0JN

PIM No.


Drawing Title

GROUND FLOOR LAYOUT

AS EXISTING

DAMAGE MITIGATION 2024

Branch	Sort Code	Branch ID	Supplier	Project No			
Scale	1:100@A2	Drawn	ICT	Checked	—	Date	07/08/2024
Drg.No	RMWBS10049_002				Revision	A	
Architectural Practice:							

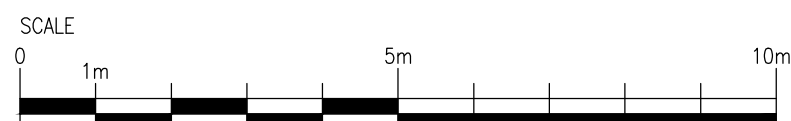

PLANNING